


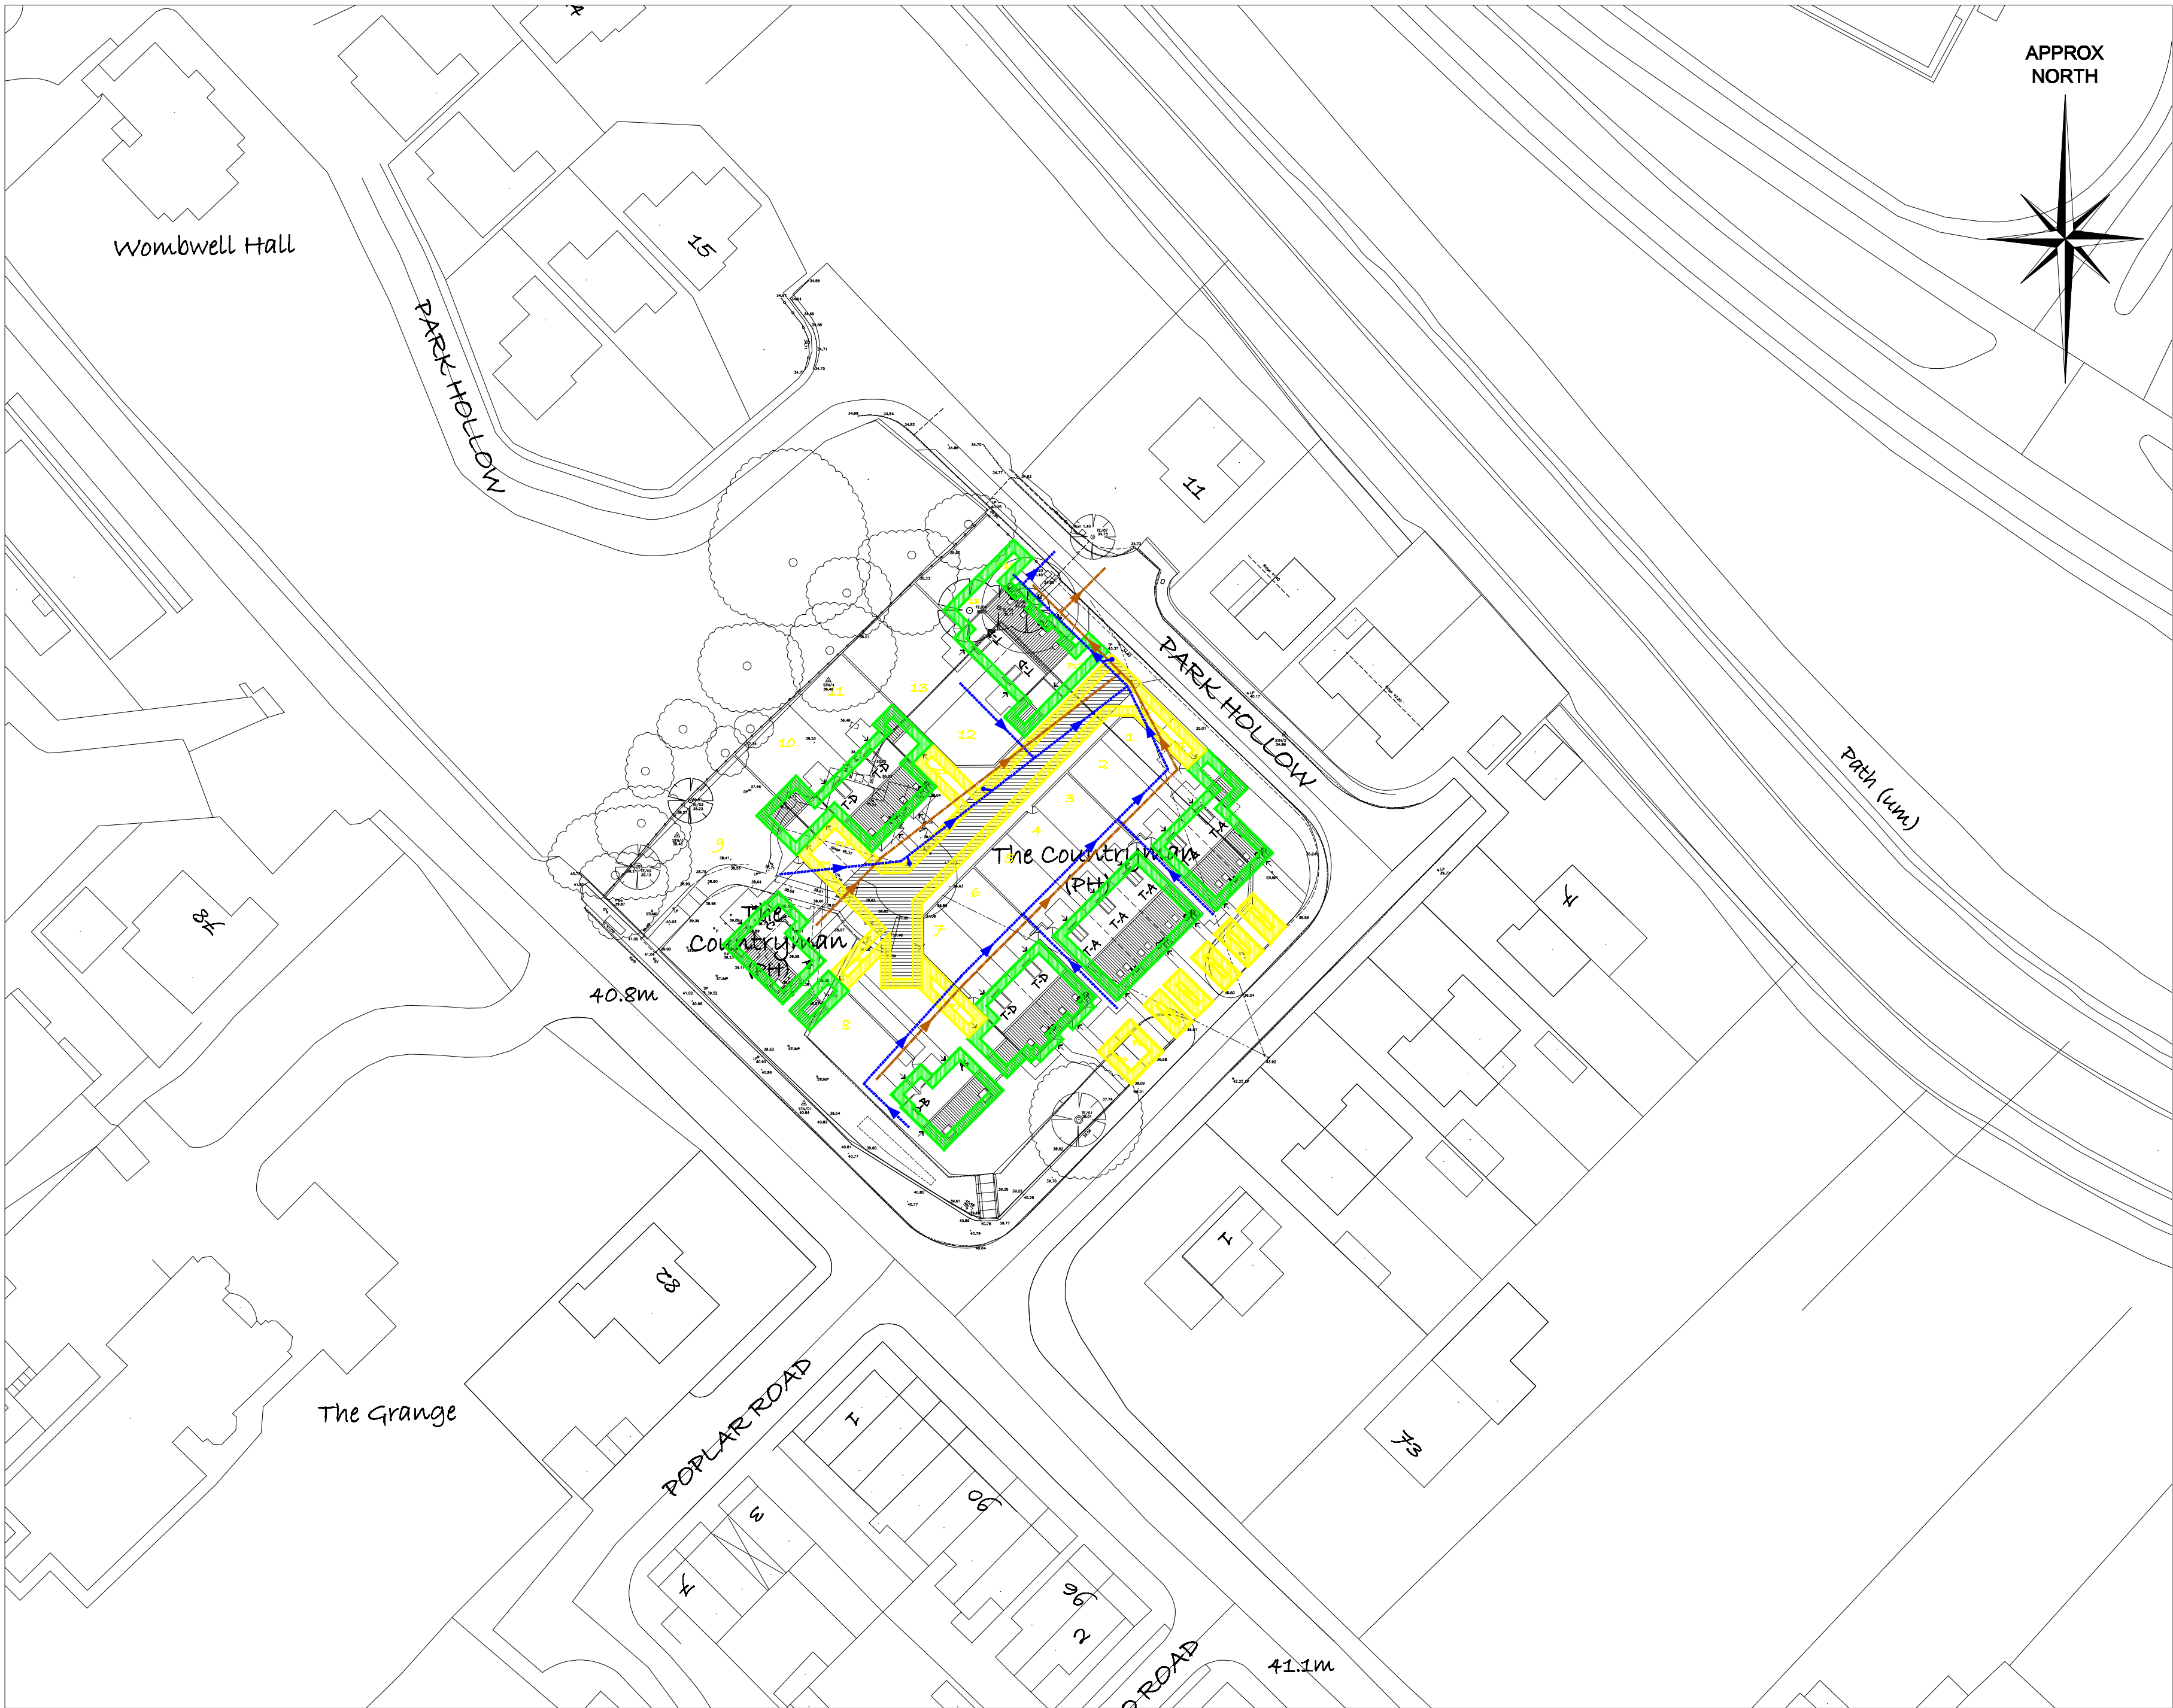

PROPOSED DRAINAGE
Scale 1:500