
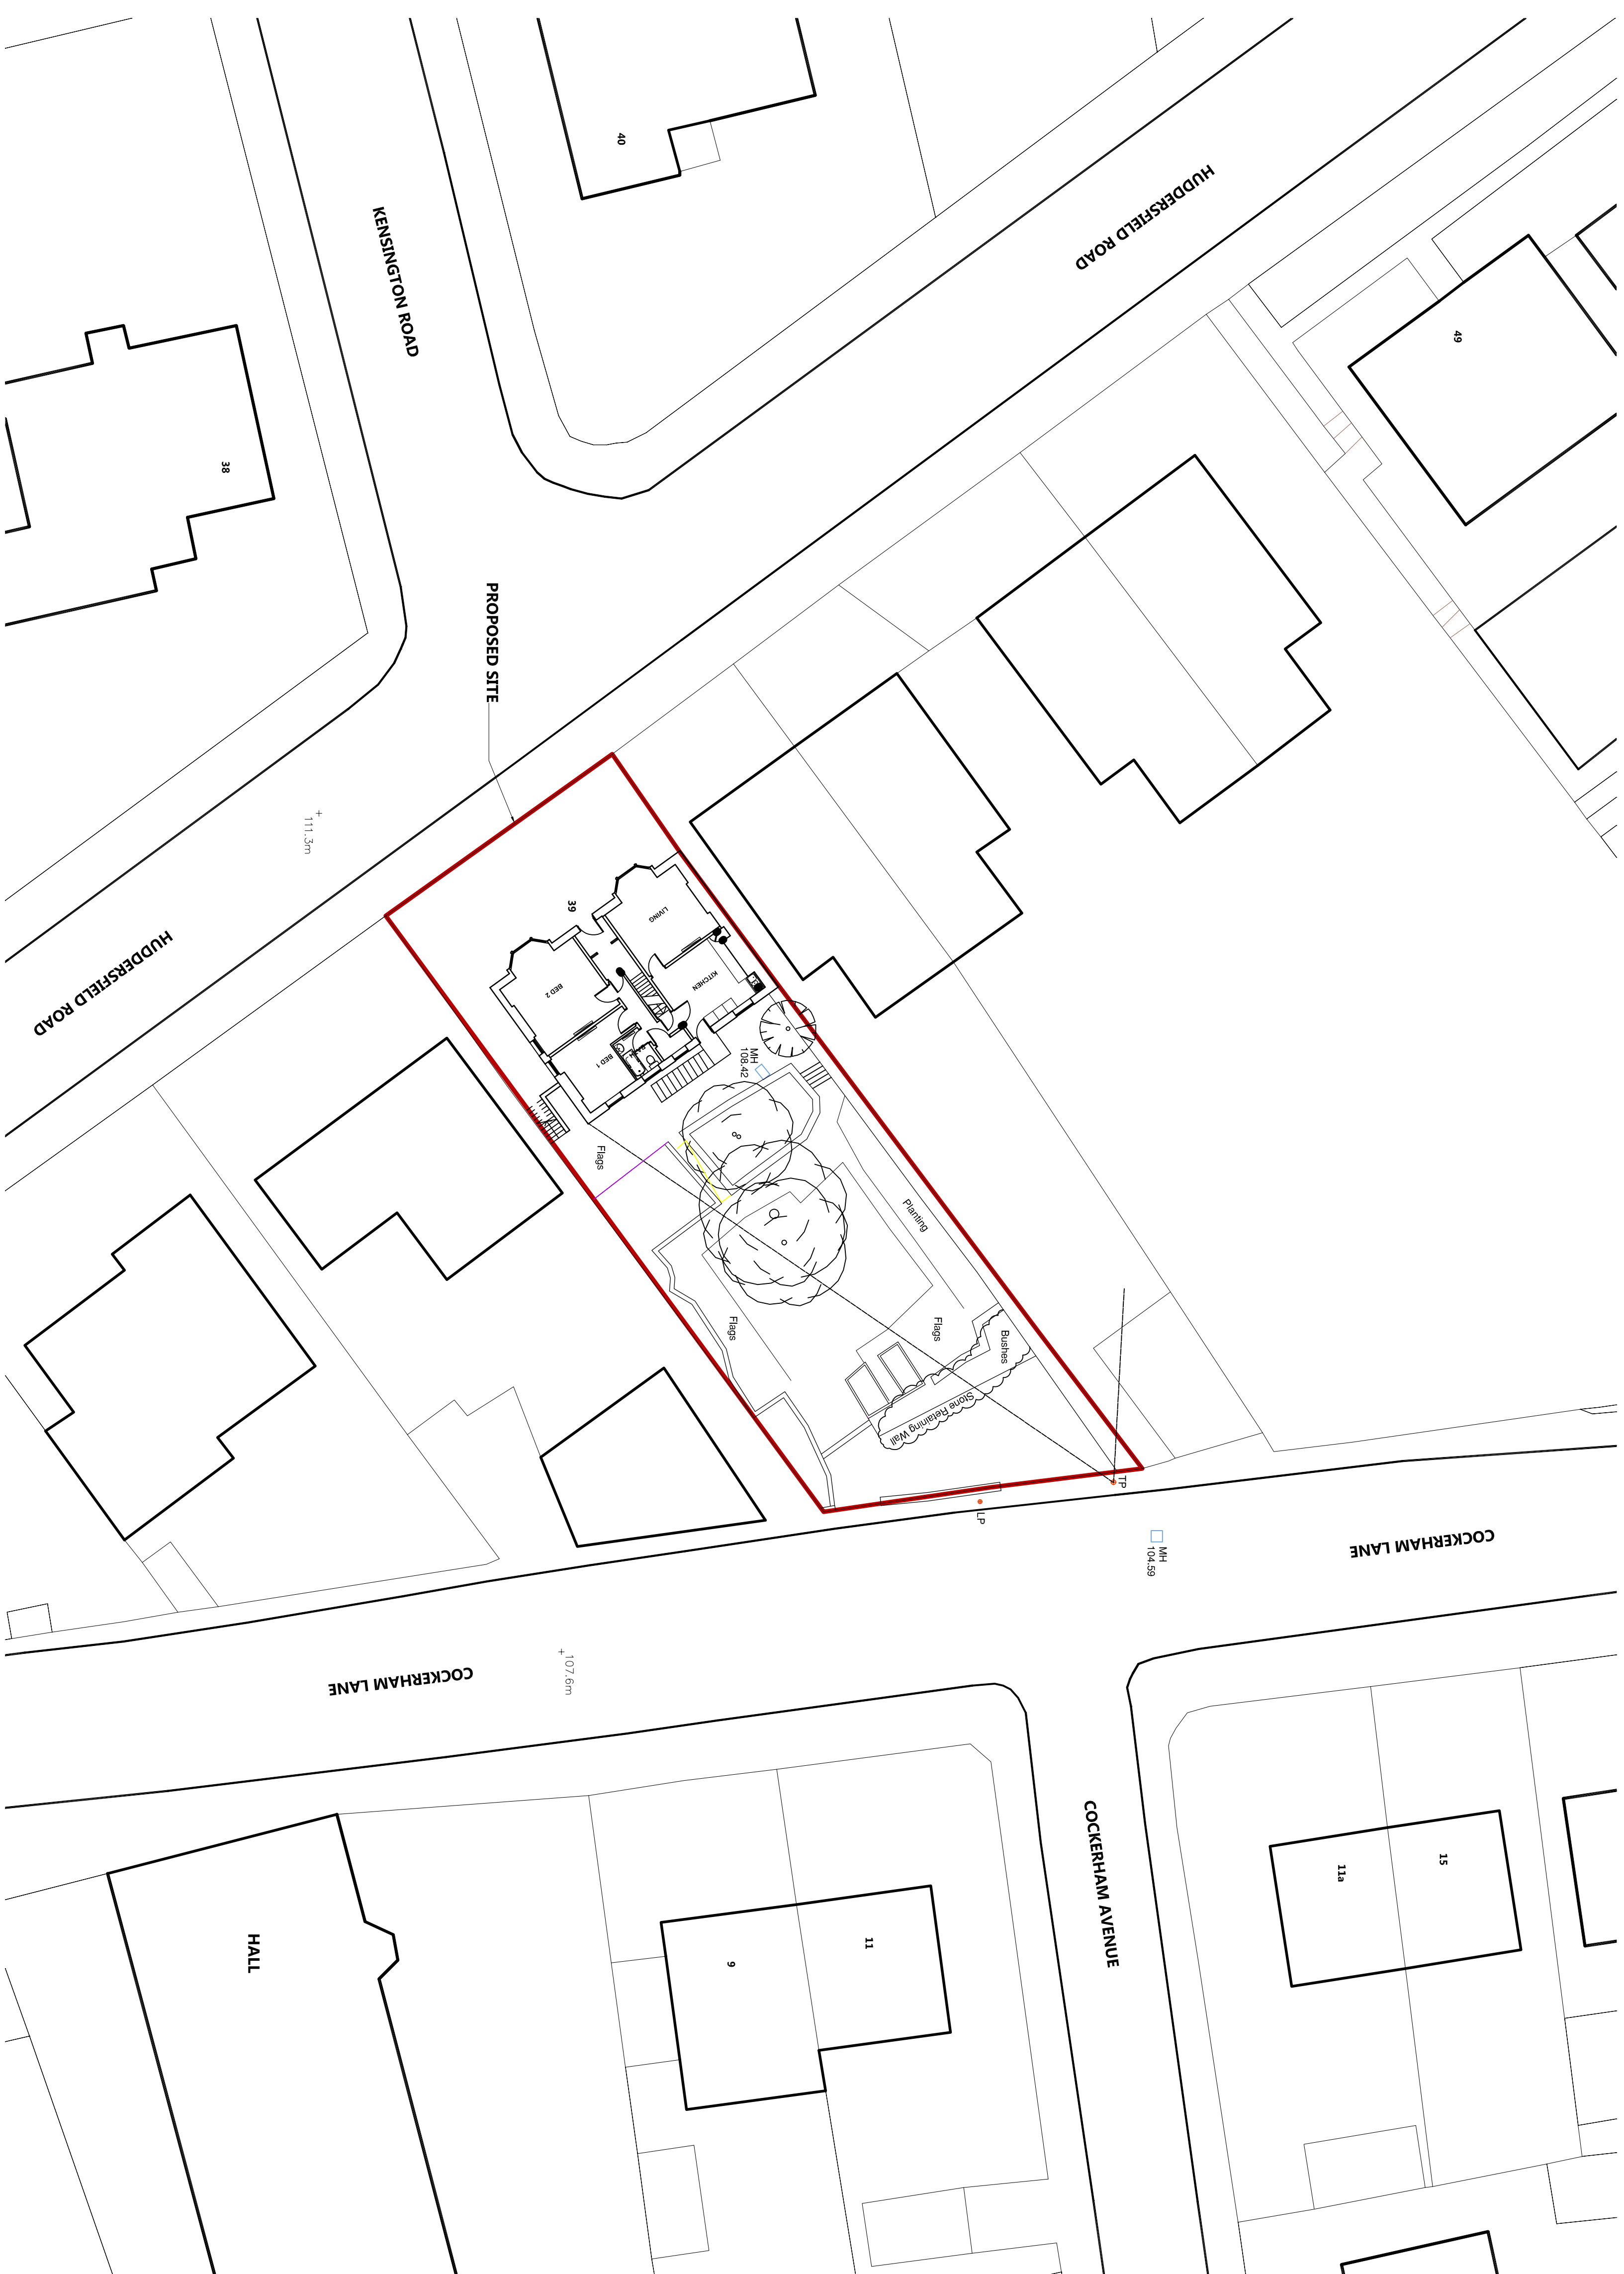


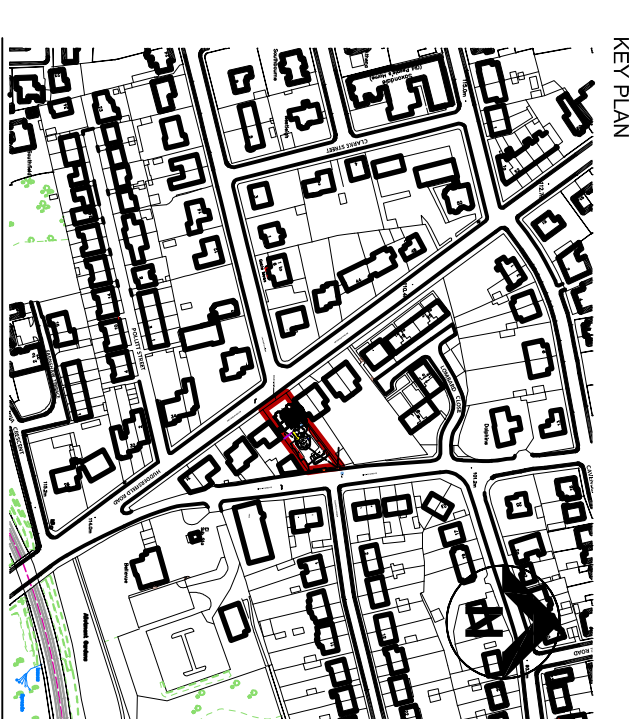

**SITE PLAN AS EXISTING @ 1:200**

[illegible]