



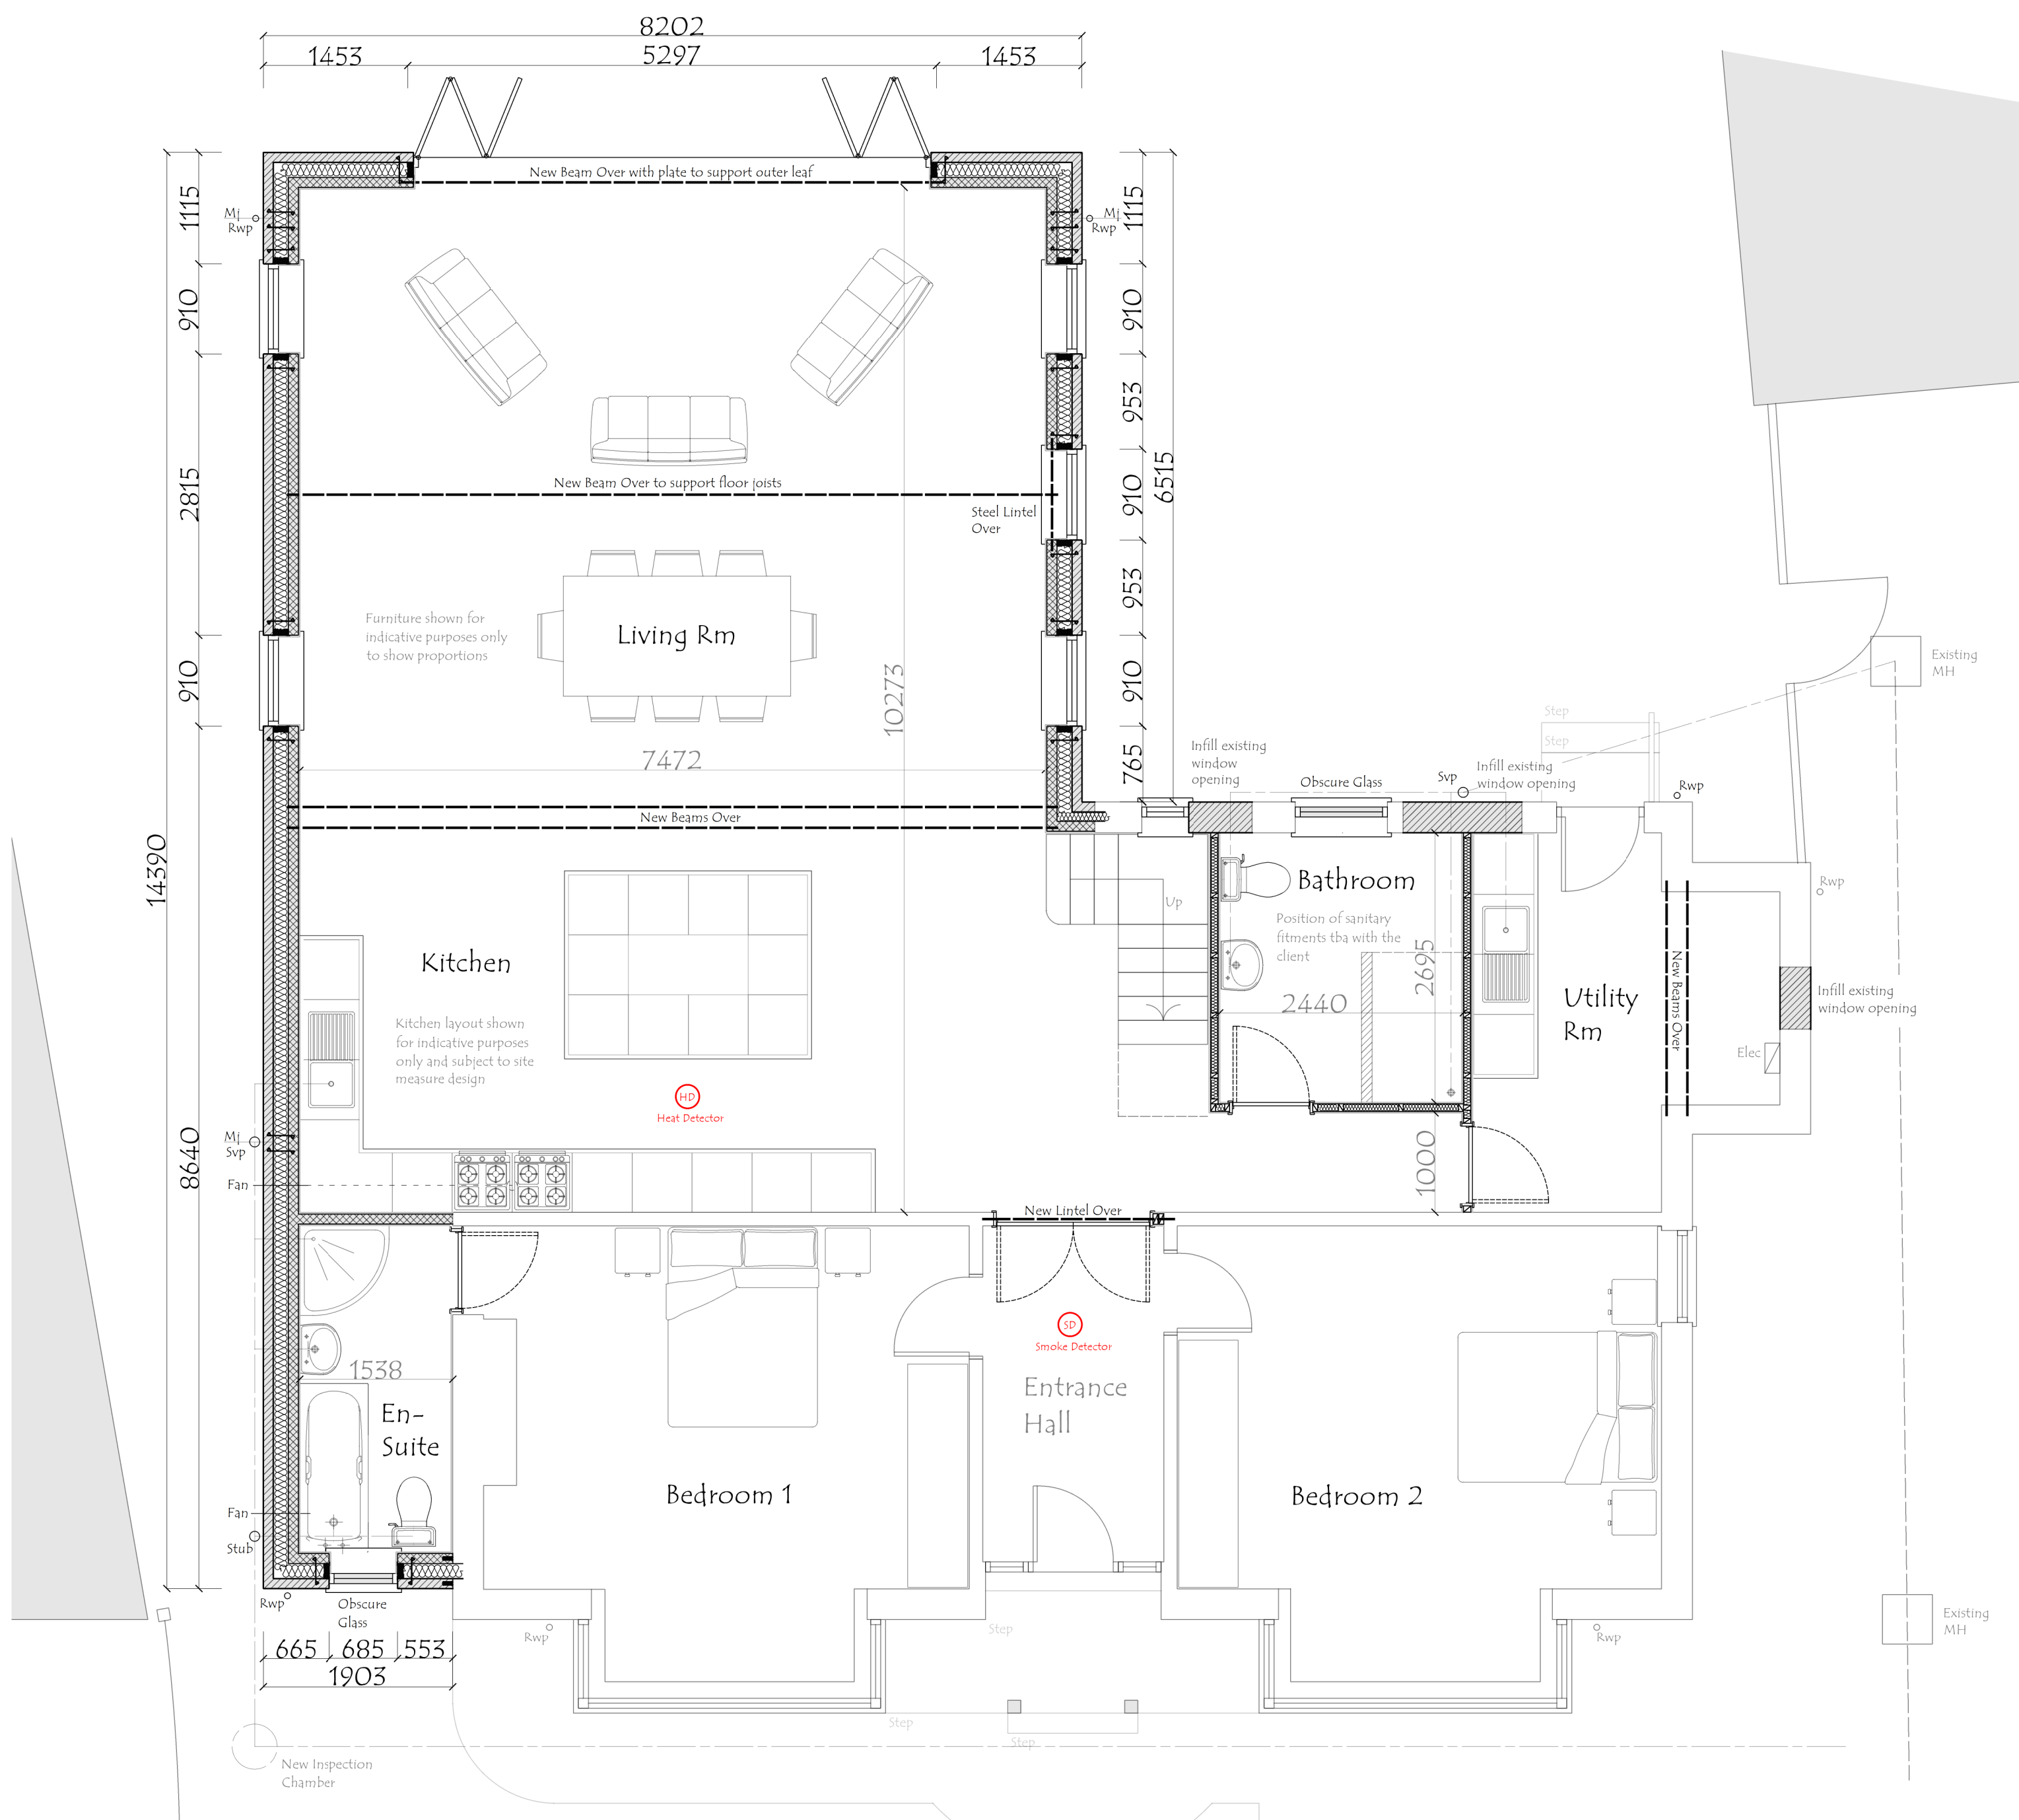

Proposed Ground Floor Plan

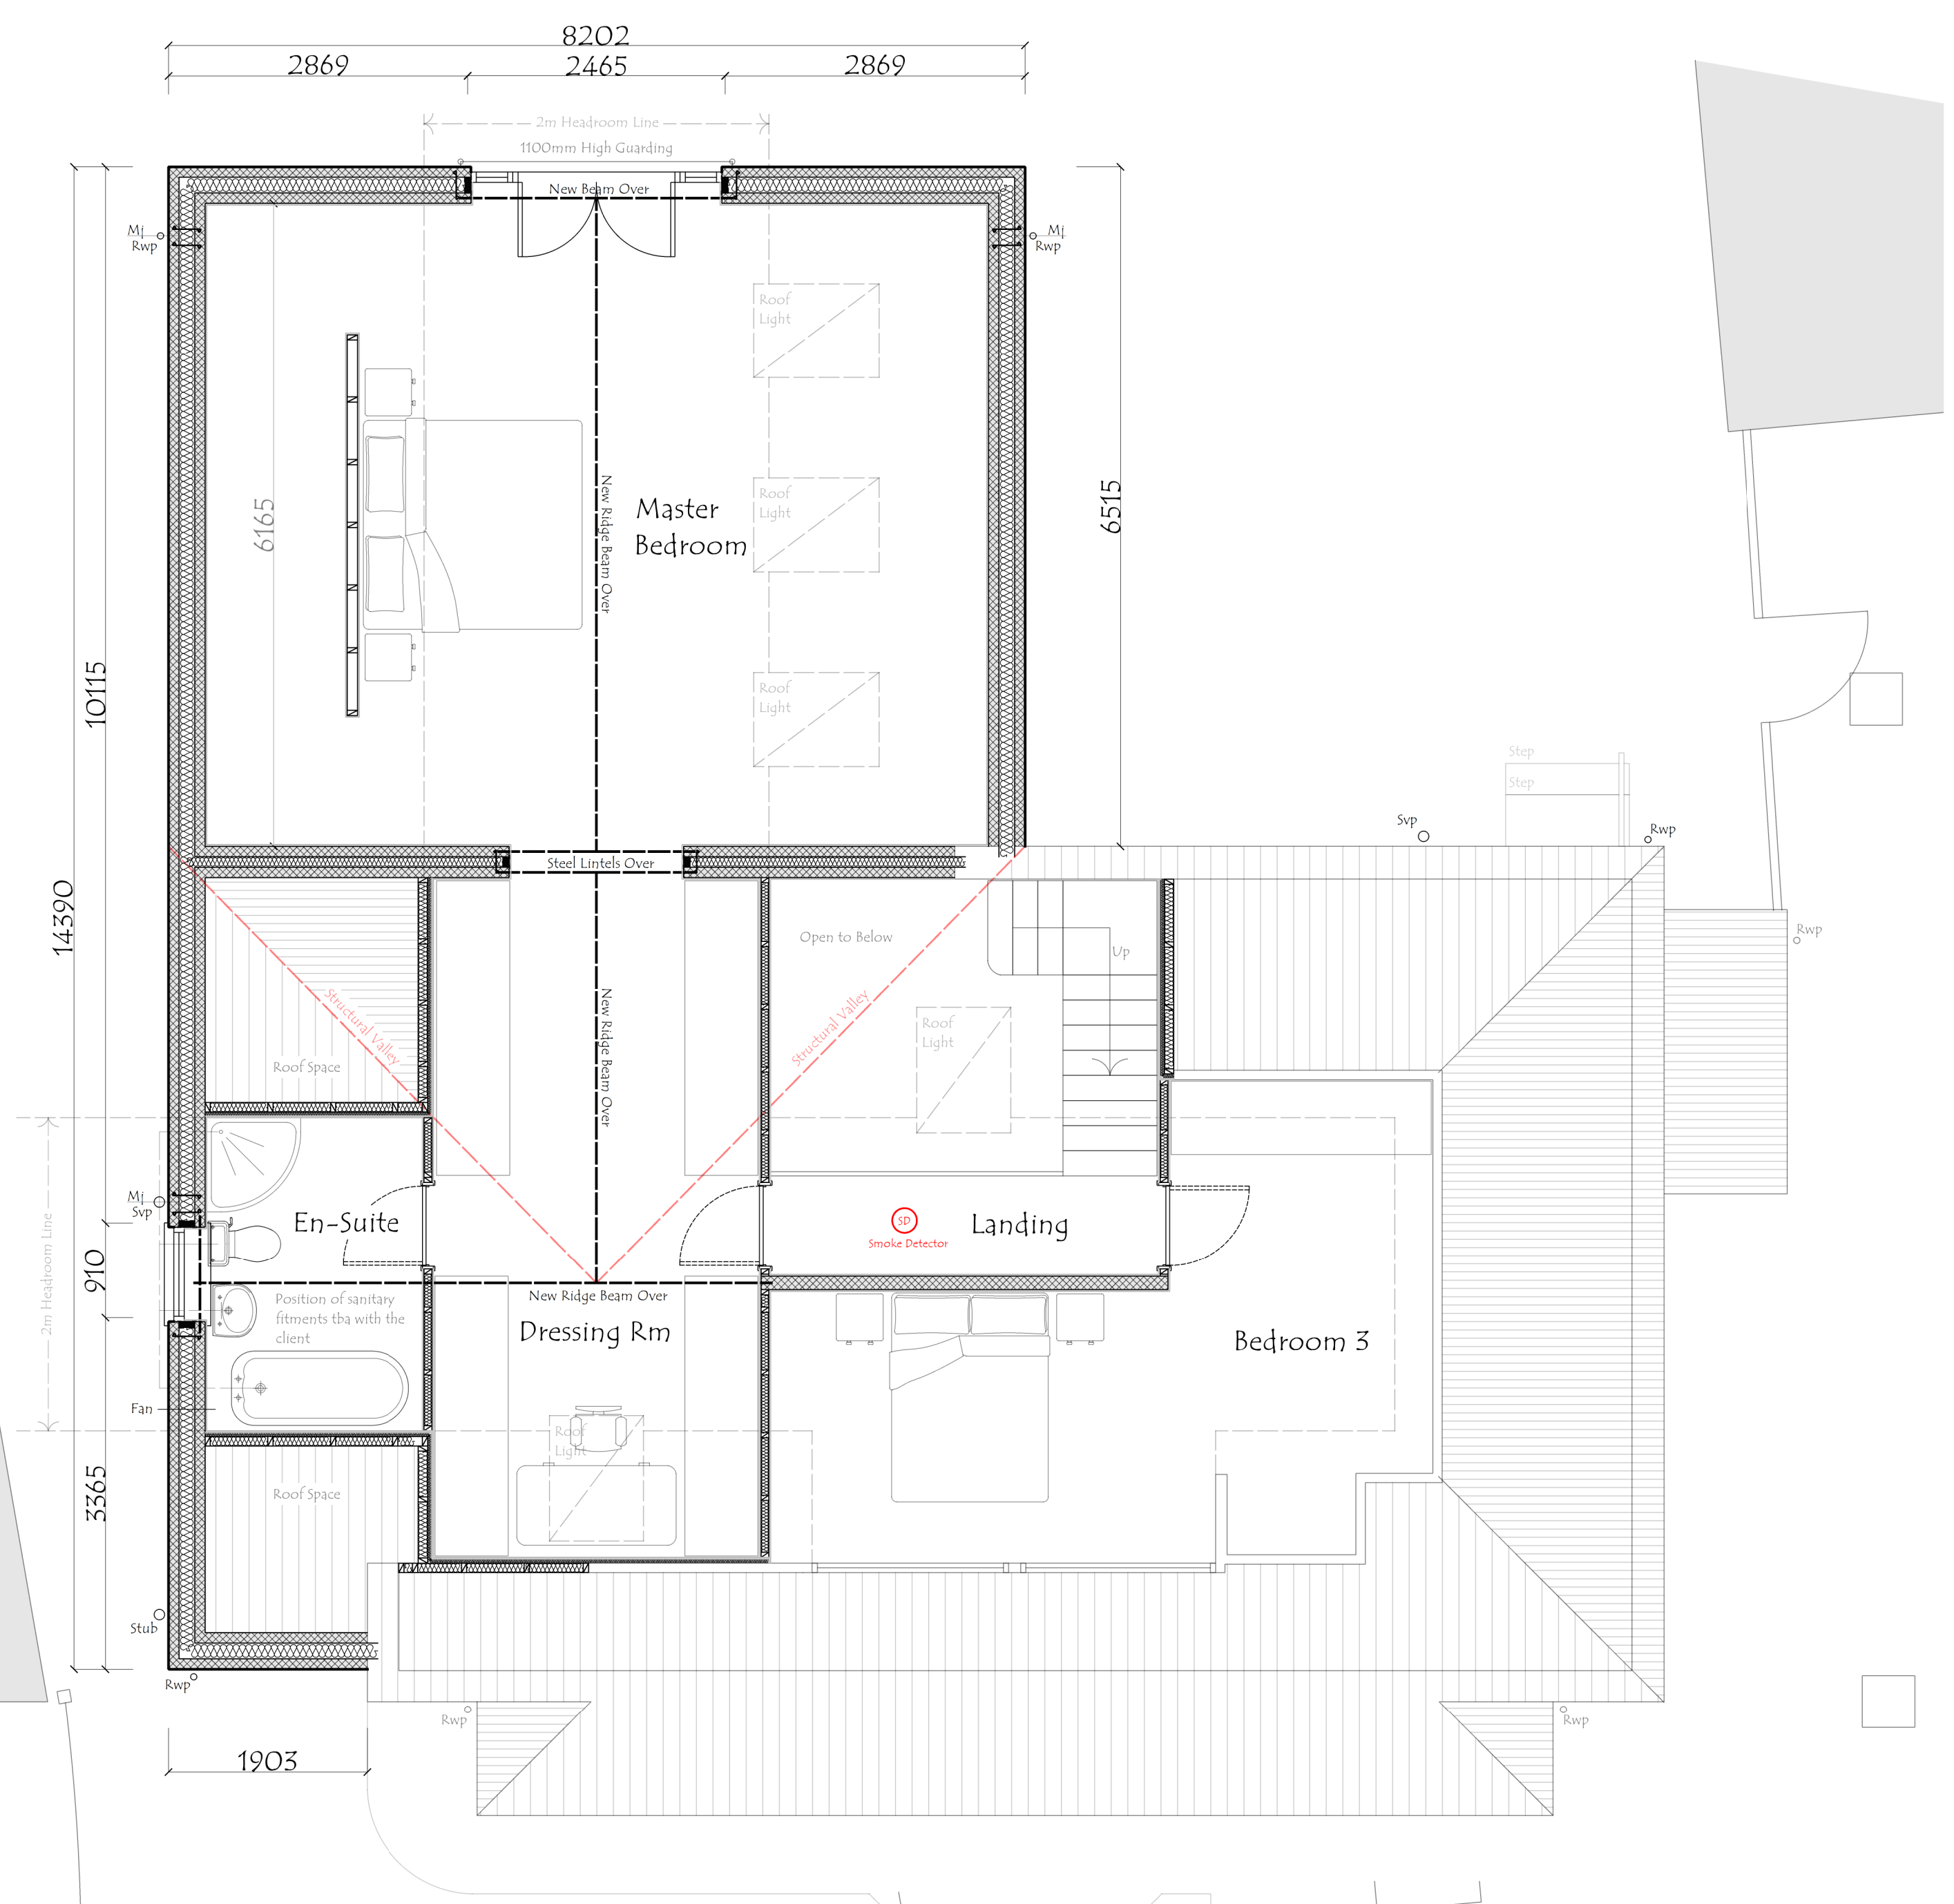

Proposed First Floor Plan




Proposed Front Elevation



Proposed Side Elevation




Proposed Rear Elevation

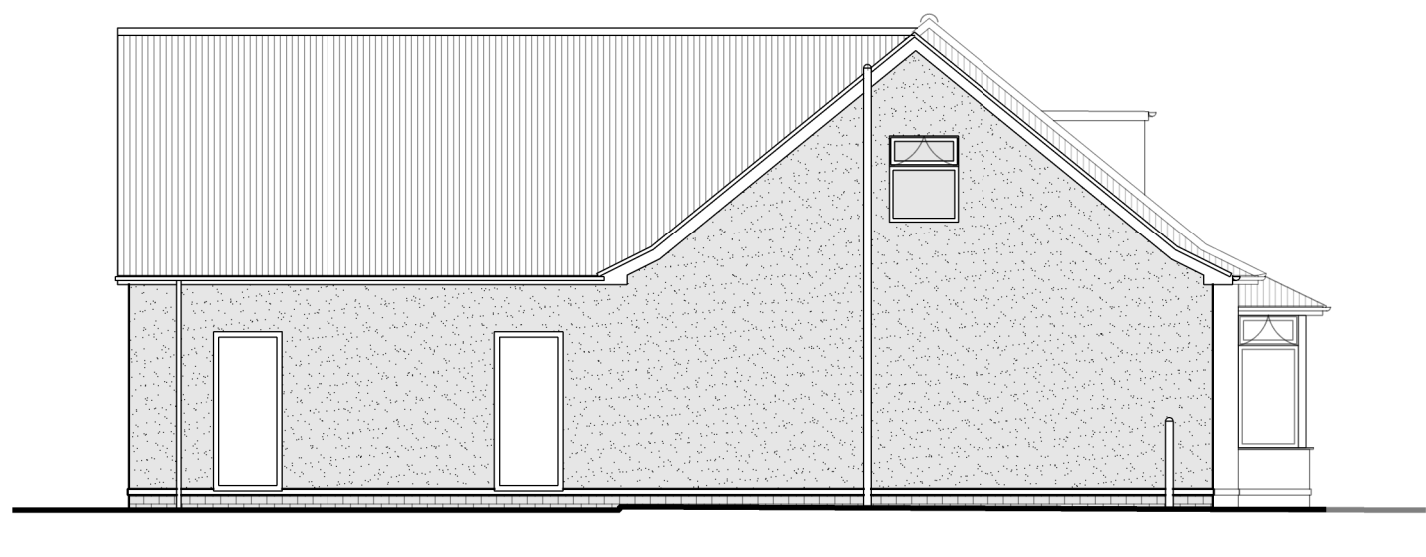

Proposed Side Elevation



Proposed Outline Section A-A

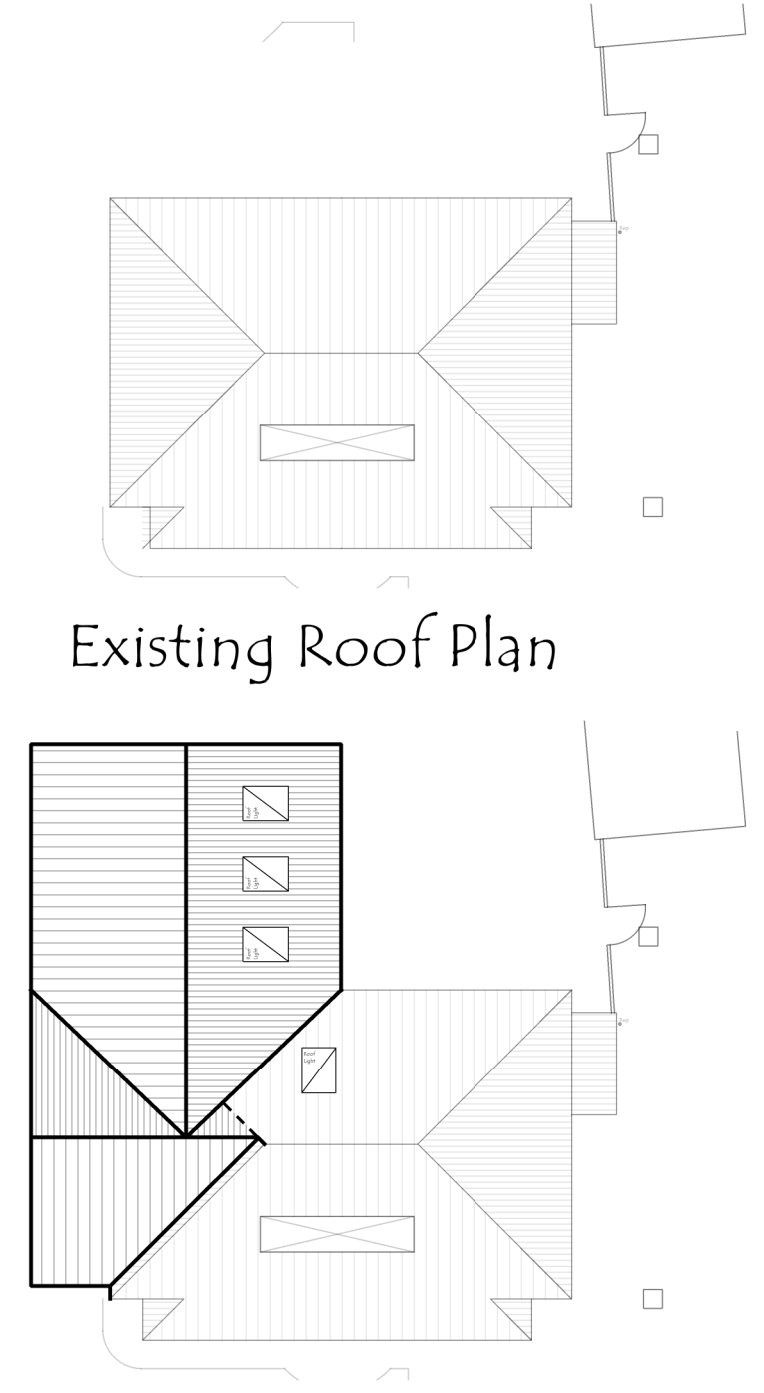

Proposed Roof Plan

A		Side Extension set back 300mm from front elevation	8.8.22	DS
REV	DESCRIPTION		DATE	DRAWN
JDS DESIGNS LTD 20/10/2018 09:00:00 00				