




1.8 Boundary Screen Fence

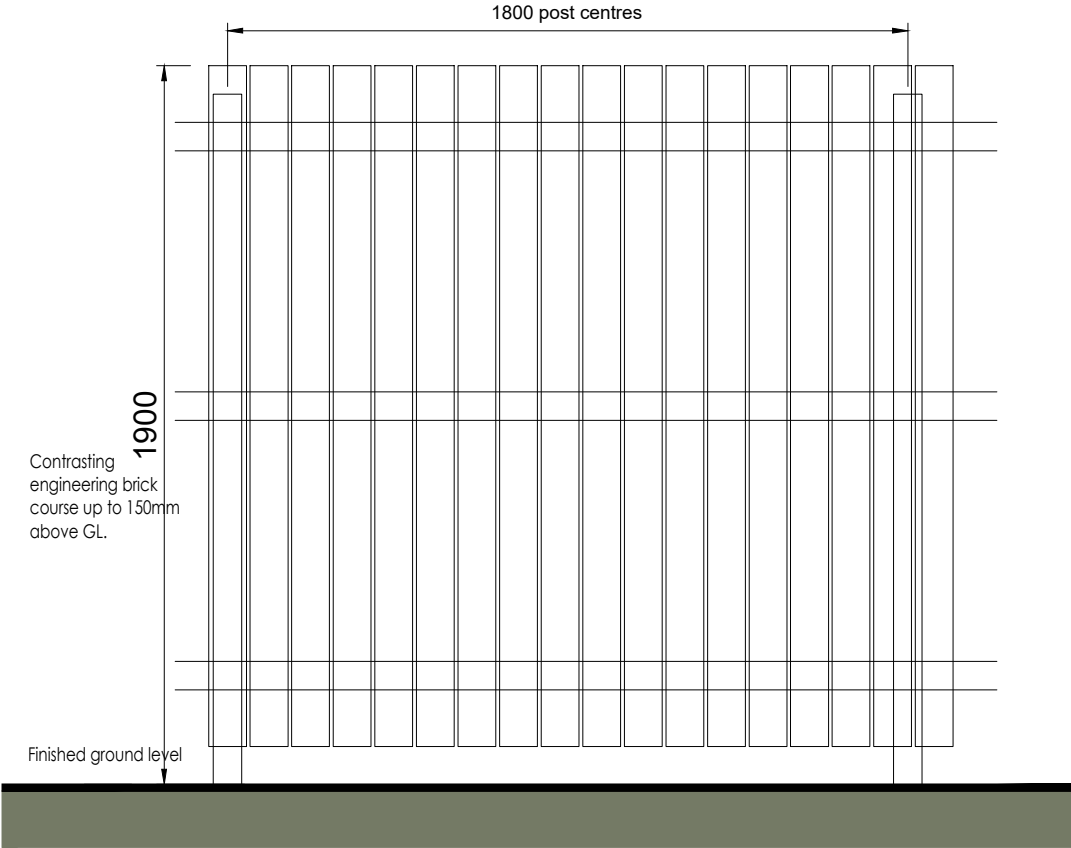

Elevation

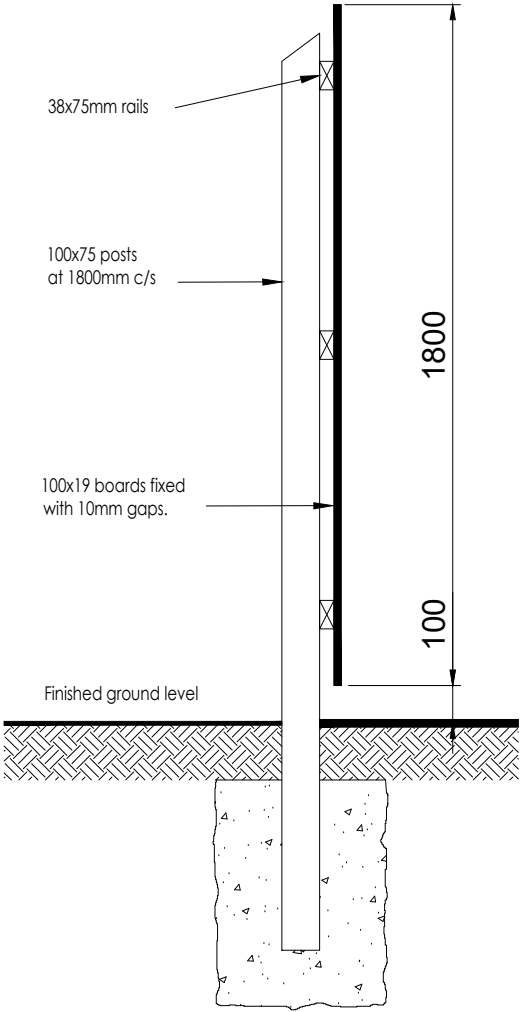

Section

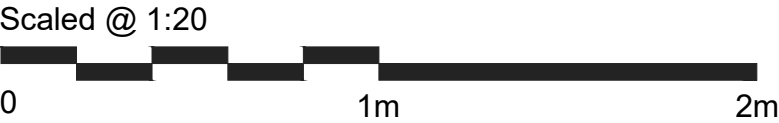

REV.	DESCRIPTION.	BY:	DATE:

Suite 4, Unit 1,
Benton Office Park,
Bennett Avenue,
Horbury,
Wakefield,
WF4 5RA
Tel: 01924 669424

Web: www.sten-architecture.co.uk
Twitter: @STEN_arch
Facebook: [stenarchitecture](https://www.facebook.com/stenarchitecture)
LinkedIn: [Sten Architecture](https://www.linkedin.com/company/sten-architecture)

CLIENT:

SITE:
Lee Lane
Royston

TITLE:
Boundary Treatments
1.8m Timber Screen Fence

SCALE AT A3: 1:20	DATE: 04.11.18	DRAWN: TW	CHECKED:
PROJECT NO: 1867	DRAWING NO: 1867.B.02	REVISION:	