


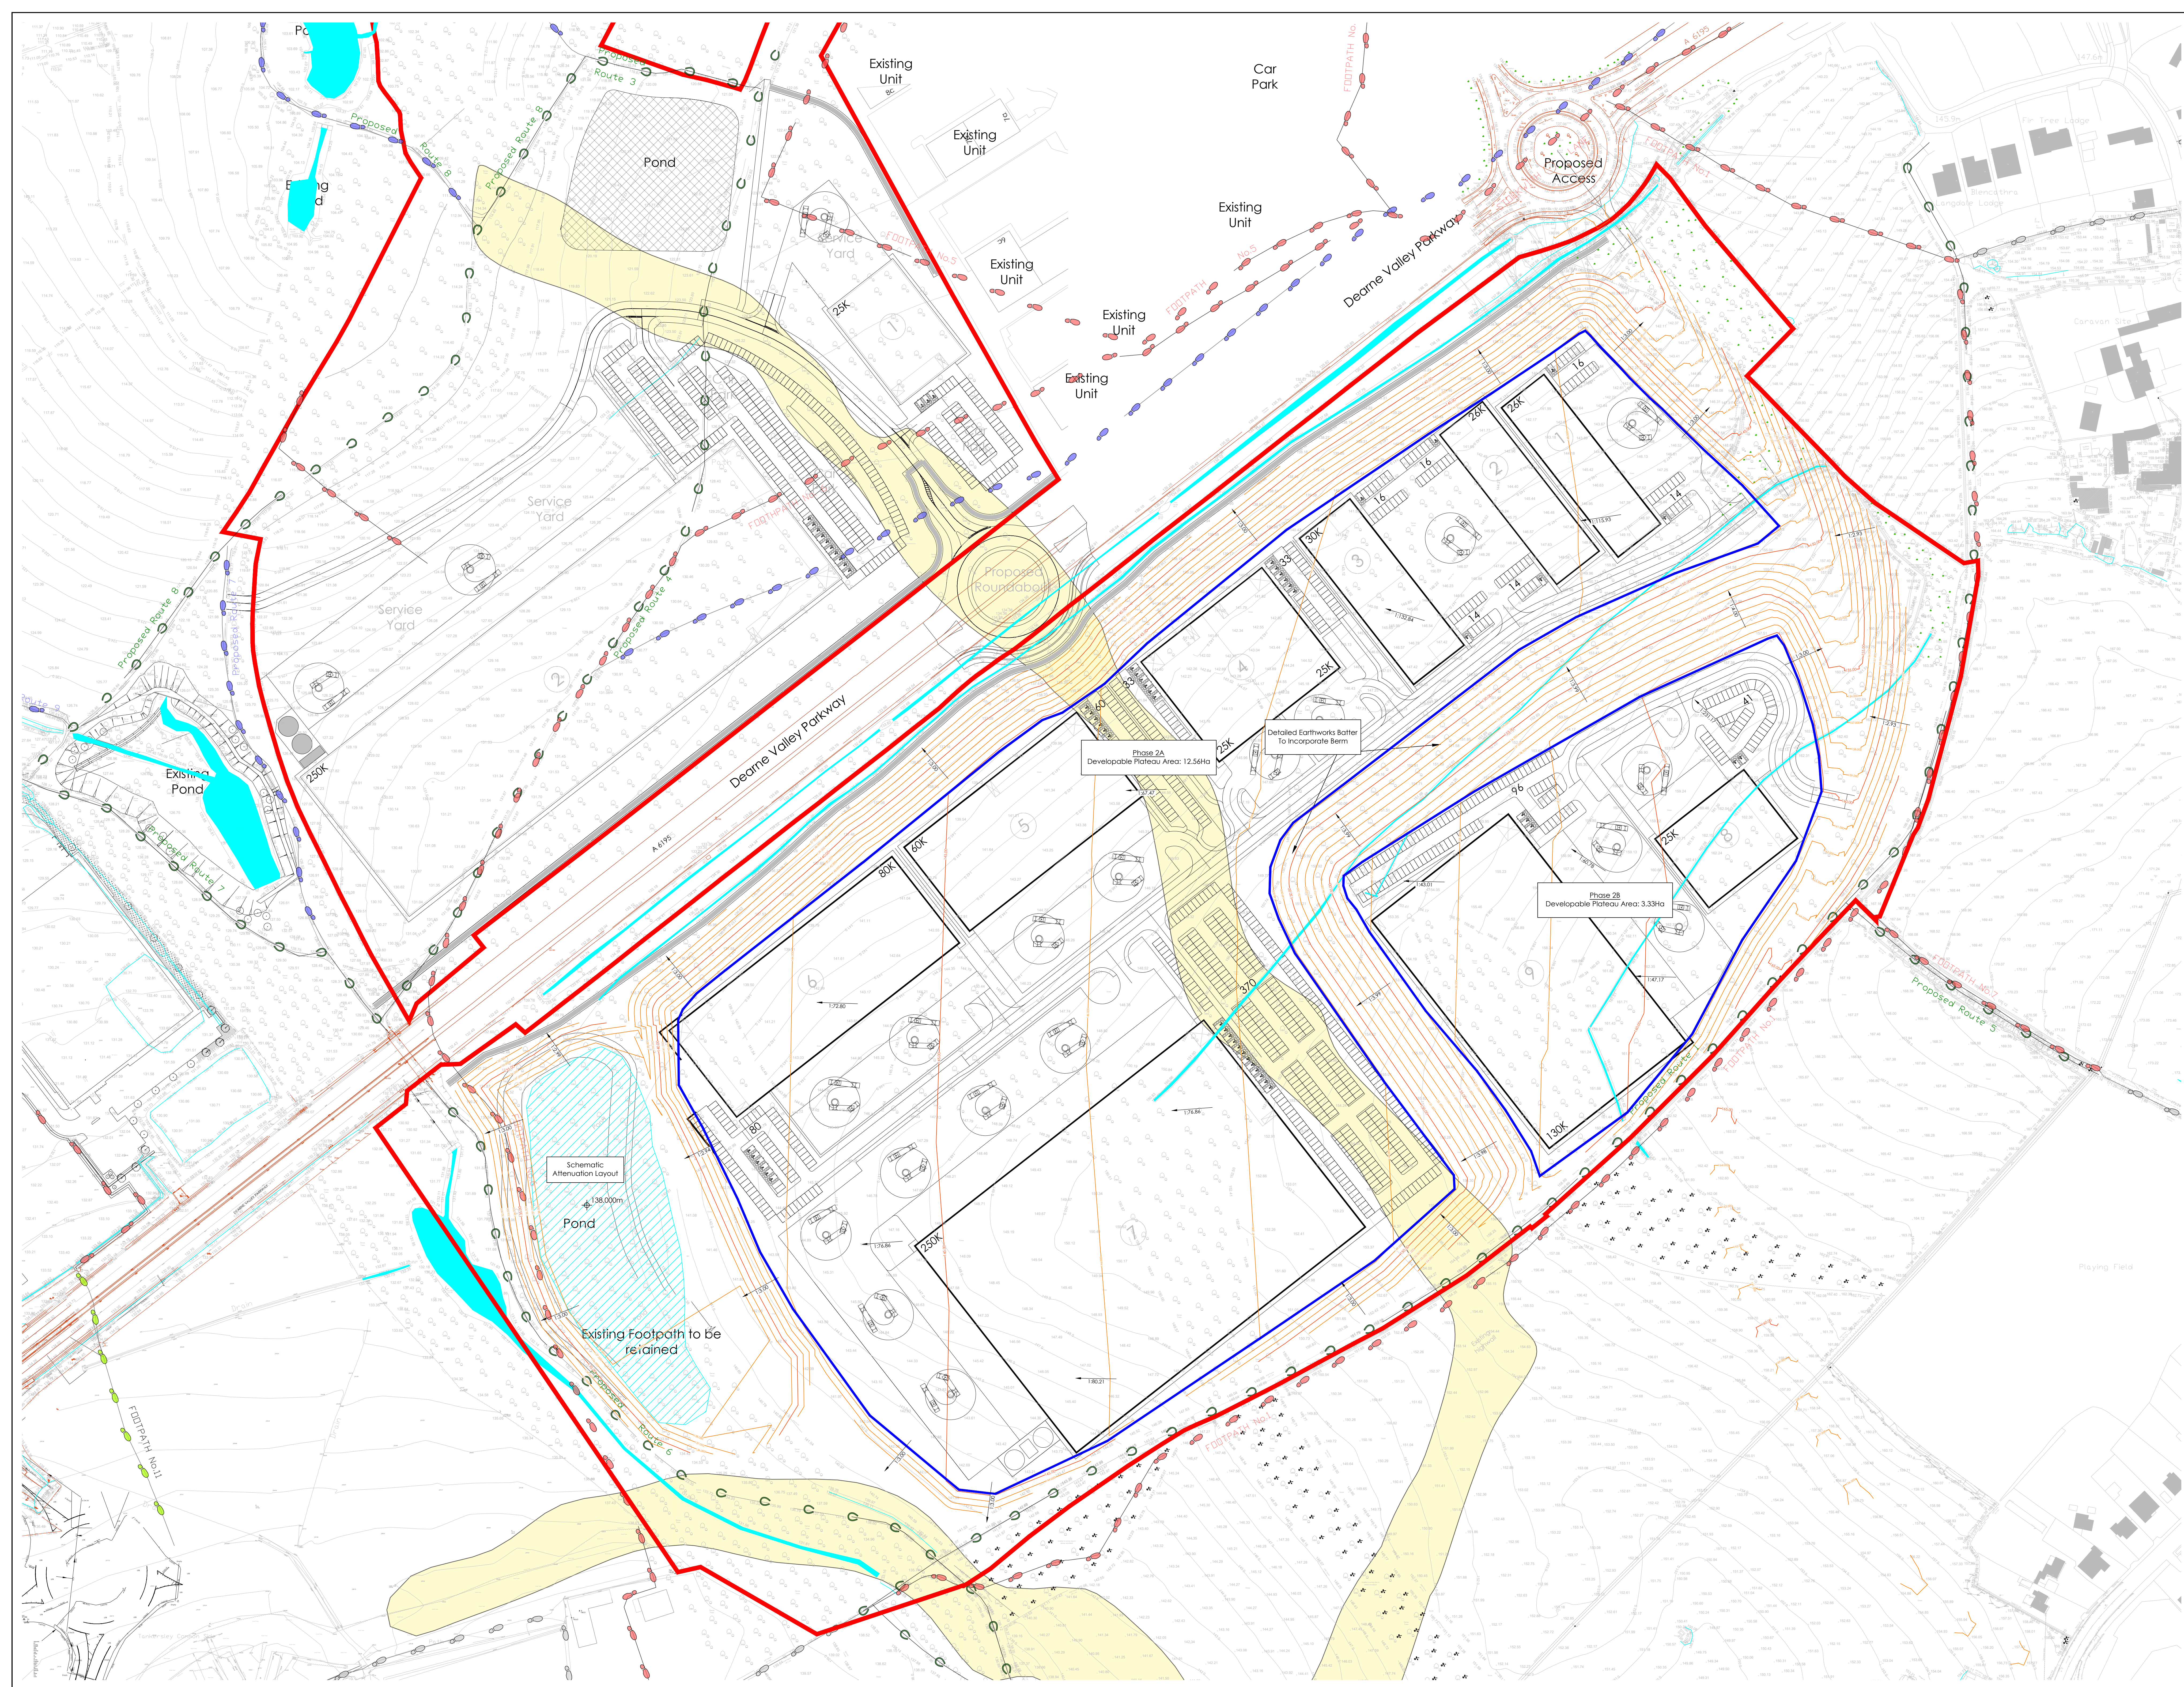

REGISTERED IN ENGLAND NO. 4274608. COPYRIGHT RESERVED DO NOT SCALE NOTES	
	PROPOSED LEVELS
	EXISTING WATERCOURSE
	PROPOSED ATTENUATION - SCHEMATIC, SUBJECT TO FURTHER DESIGN
Levels Have Been Produced To Assess Cut/Fill Quantities. Drawing Should be Read in Conjunction With: JPC Drawing No. : 4652.2-JPG-SW-00-DR-C-1201_S2_P05-Cut/Fill Analysis/	

P05	ARCHITECT LAYOUT ALTERATION.	29.11.19	C
P04	LAYOUT ALTERATION IN LINE WITH HARWORTH COMMENTS.	25.11.19	C
P03	PROPOSED LEVELS ALTERATION IN LINE WITH LINK ROAD ADJUSTMENTS.	07.11.19	C
P02	ALTERATIONS TO LEVELS IN LINE WITH ARCHITECTS COMMENTS.	26.09.19	C
P01	FIRST ISSUE.	09.09.19	C
REV	DESCRIPTION	DATE	B

Project
ROCKINGHAM PHASE 2A & 2B,
ROCKINGHAM 2&3,
HOYLAND

Drawing Title
PROPOSED EARTHWORK LEVELS

INFORMATION ISSUE

Architect
THE HARRIS PARTERSHIP



JPG Project Ref 4652-2	Scale at A0 1:1000	Date SEP'19	Checked	Drawn OLT
4652-2 - JPG - SW - 00 - DR - C - 1200			S2	PA