




FRONT/SIDE ELEVATION
MAIDSTONE MORESBY


SIDE ELEVATION
MAIDSTONE

REAR ELEVATION
MORESBY MAIDSTONE

FRONT ELEVATION
MORESBY

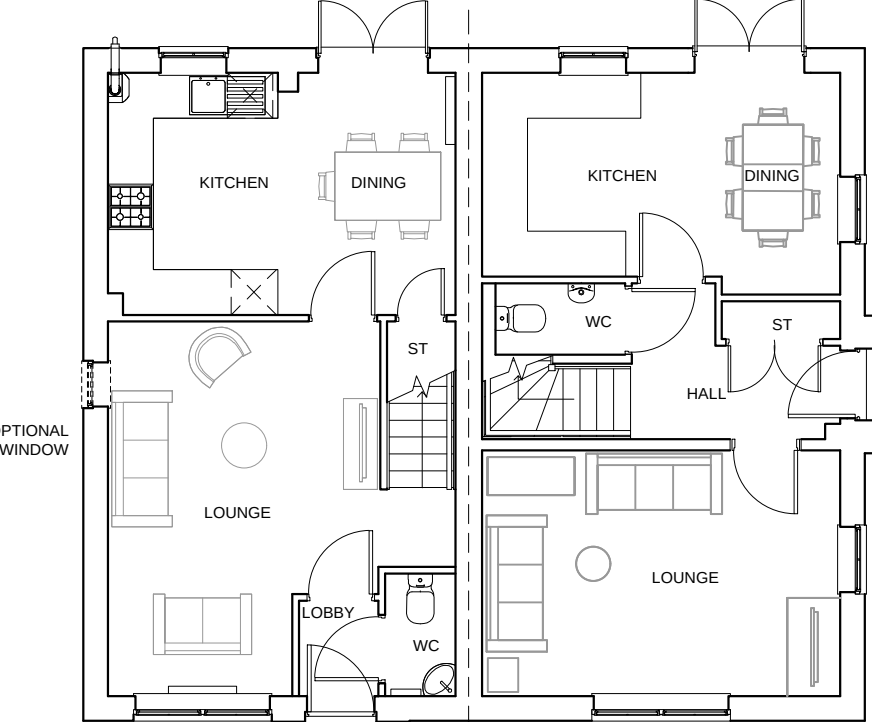

GROUND FLOOR PLAN
MAIDSTONE MORESBY

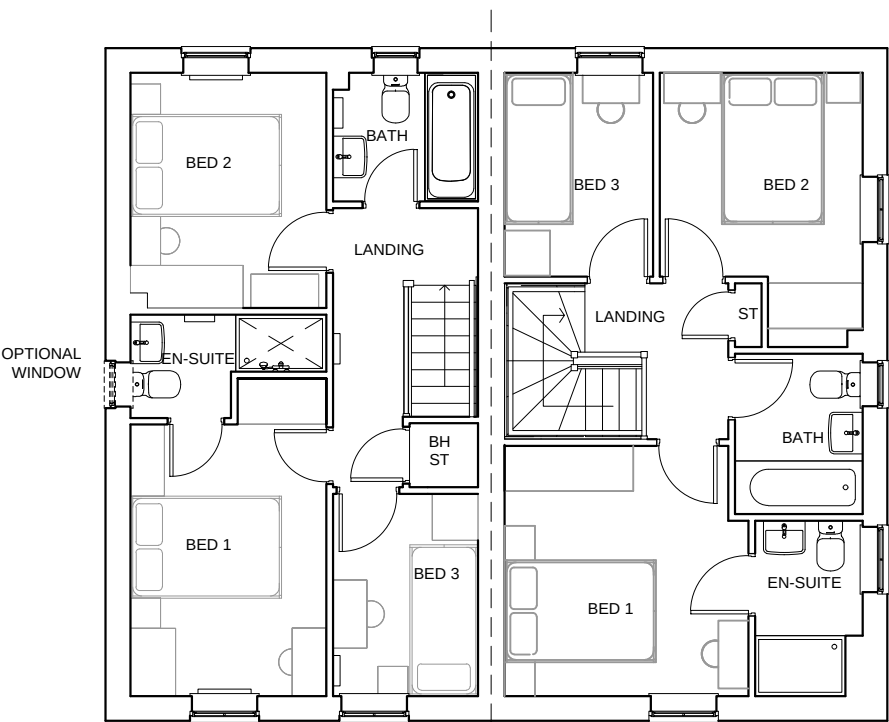

FIRST FLOOR PLAN
MAIDSTONE MORESBY

MAIDSTONE-MORESBY (AS-OP)

Do not scale off this drawing - Only figured dimensions to be taken from this drawing. Drawings based on Ordnance Survey and/or existing record drawings - Design and Drawing content subject to Site Survey, Structural Survey, Site Investigations, Planning and Statutory Requirements and Approvals. Authorised reproduction from Ordnance Survey Map with permission of the Controller of Her Majesty's Stationery Office. Crown Copyright reserved.



BDW-STD-HT-3235

jrpassoc

ARCHITECTURE | PLANNING | LANDSCAPE

CLIENT: BARRATT & DAVID WILSON HOMES	SCALE @ A2: 1:100	DATE: MAR 2021
14 MARINER COURT / CALDER PARK / WAKEFIELD / WF4 3FL 01924 383322 / www.jrpassoc.co.uk / info@jrpassoc.co.uk <small>jrpassoc is a trading style of John R Pailey Associates Limited</small>		