



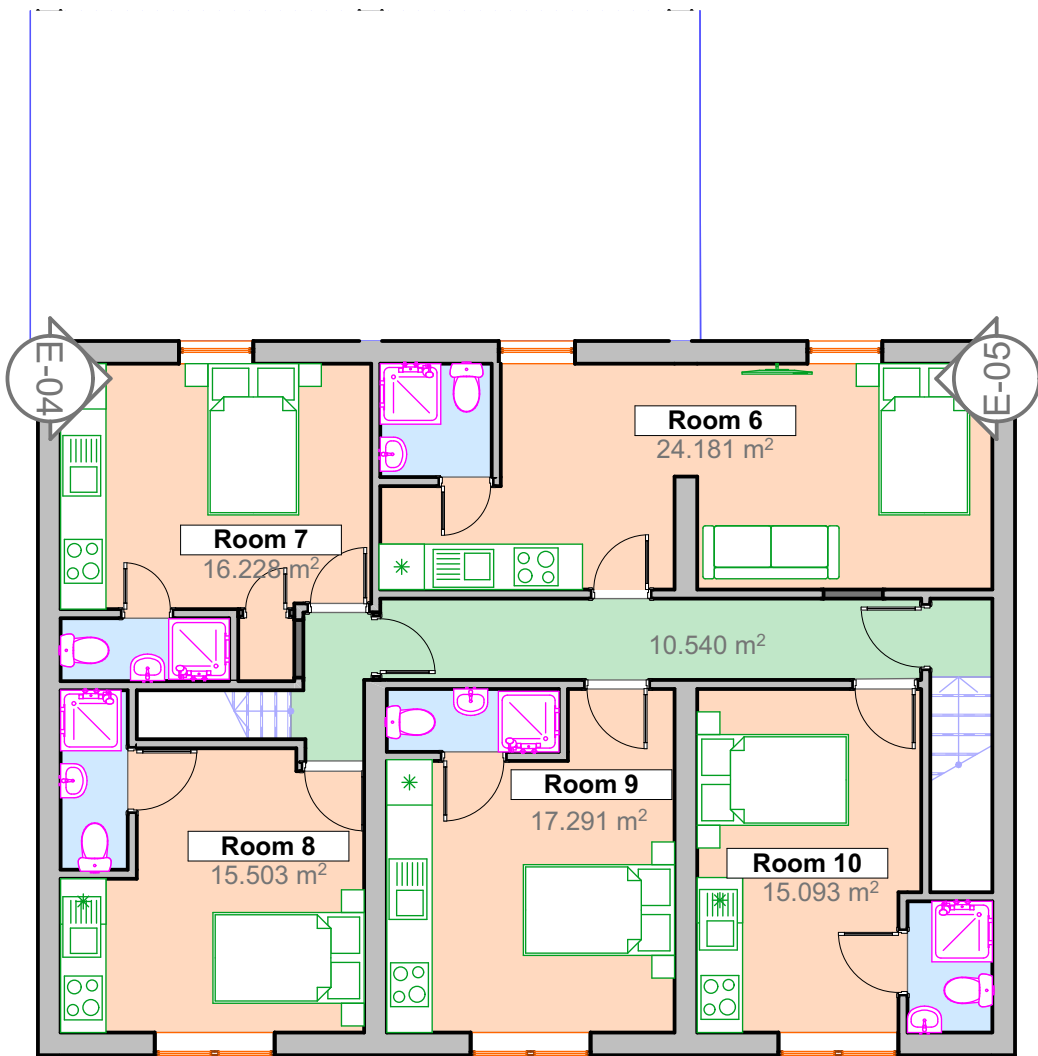

2
-
01-First Floor
1:100

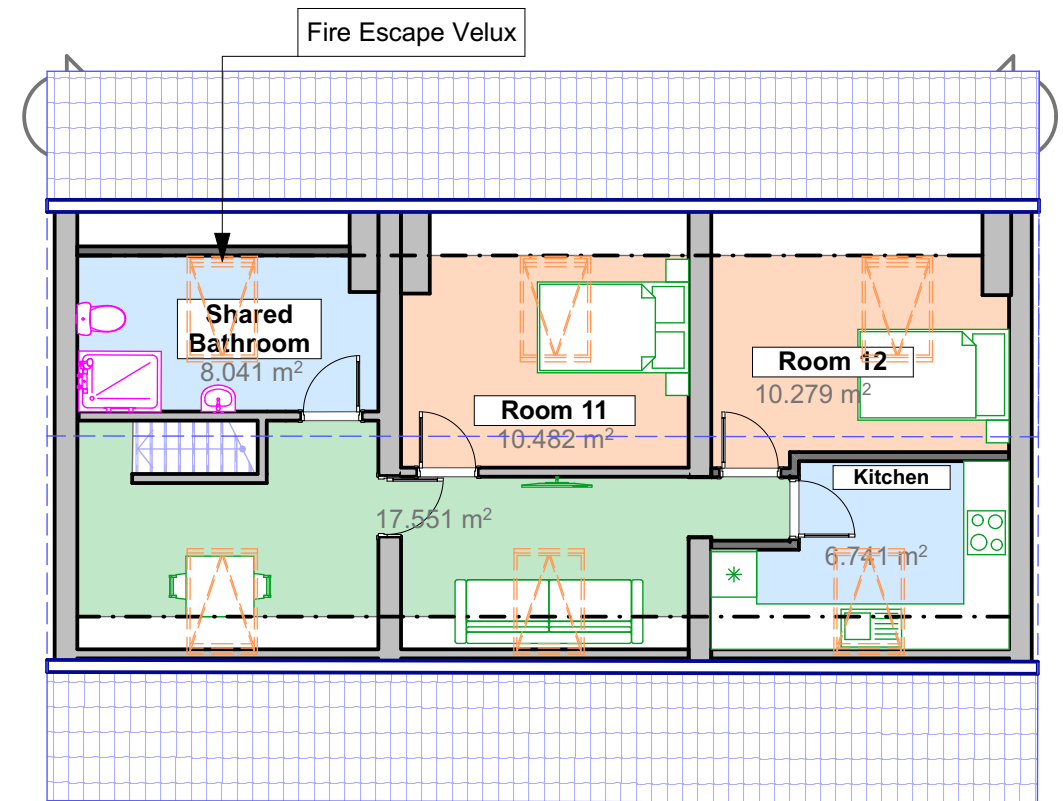

1
-
RF-Roof
1:100



All Dimensions subject to verification on site.
Do Not Scale From Paper Drawings.
(If in doubt refer to the Architect)

Rev	Change	Date
A	amended room 12	24/08/2026



. - 417.01.2 - Proposed First Floor and Second Floor Plans

Subject to Planning / Building Control Approval

Eznat - architecture | development | +44 (0) 1482 77 80 50 | enquiry@eznat.co.uk | DRAWN/CHECKED BY #CAD Technician Full Name/JS | Date: 24/08/2026 | REV A



Eznat - architecture | development
One Business Village, Emily Street, Hull
HU9 1ND

CLIENT CO.	#Client Full Name	DRAWING NO.	417.01.2
CLIENT ADDRESS	<CLIENT_ADDRE SS>	LAYOUT TITLE.	Proposed First Floor and Second Floor Plans
PROJECT NAME.		REVISION	
		SCALE.	