



REV A
TEXTS SHOWN 16.12.12

Redeveloped GRANNY FLAT
to 11A WELLHOUSE LANE
Penistone.
SHEPHERD.
536 8ER.

BLOCK PLAN
1:500

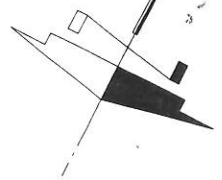

DO NOT SCALE
All dimensions in millimetres
unless specified otherwise and
subject to verification on site

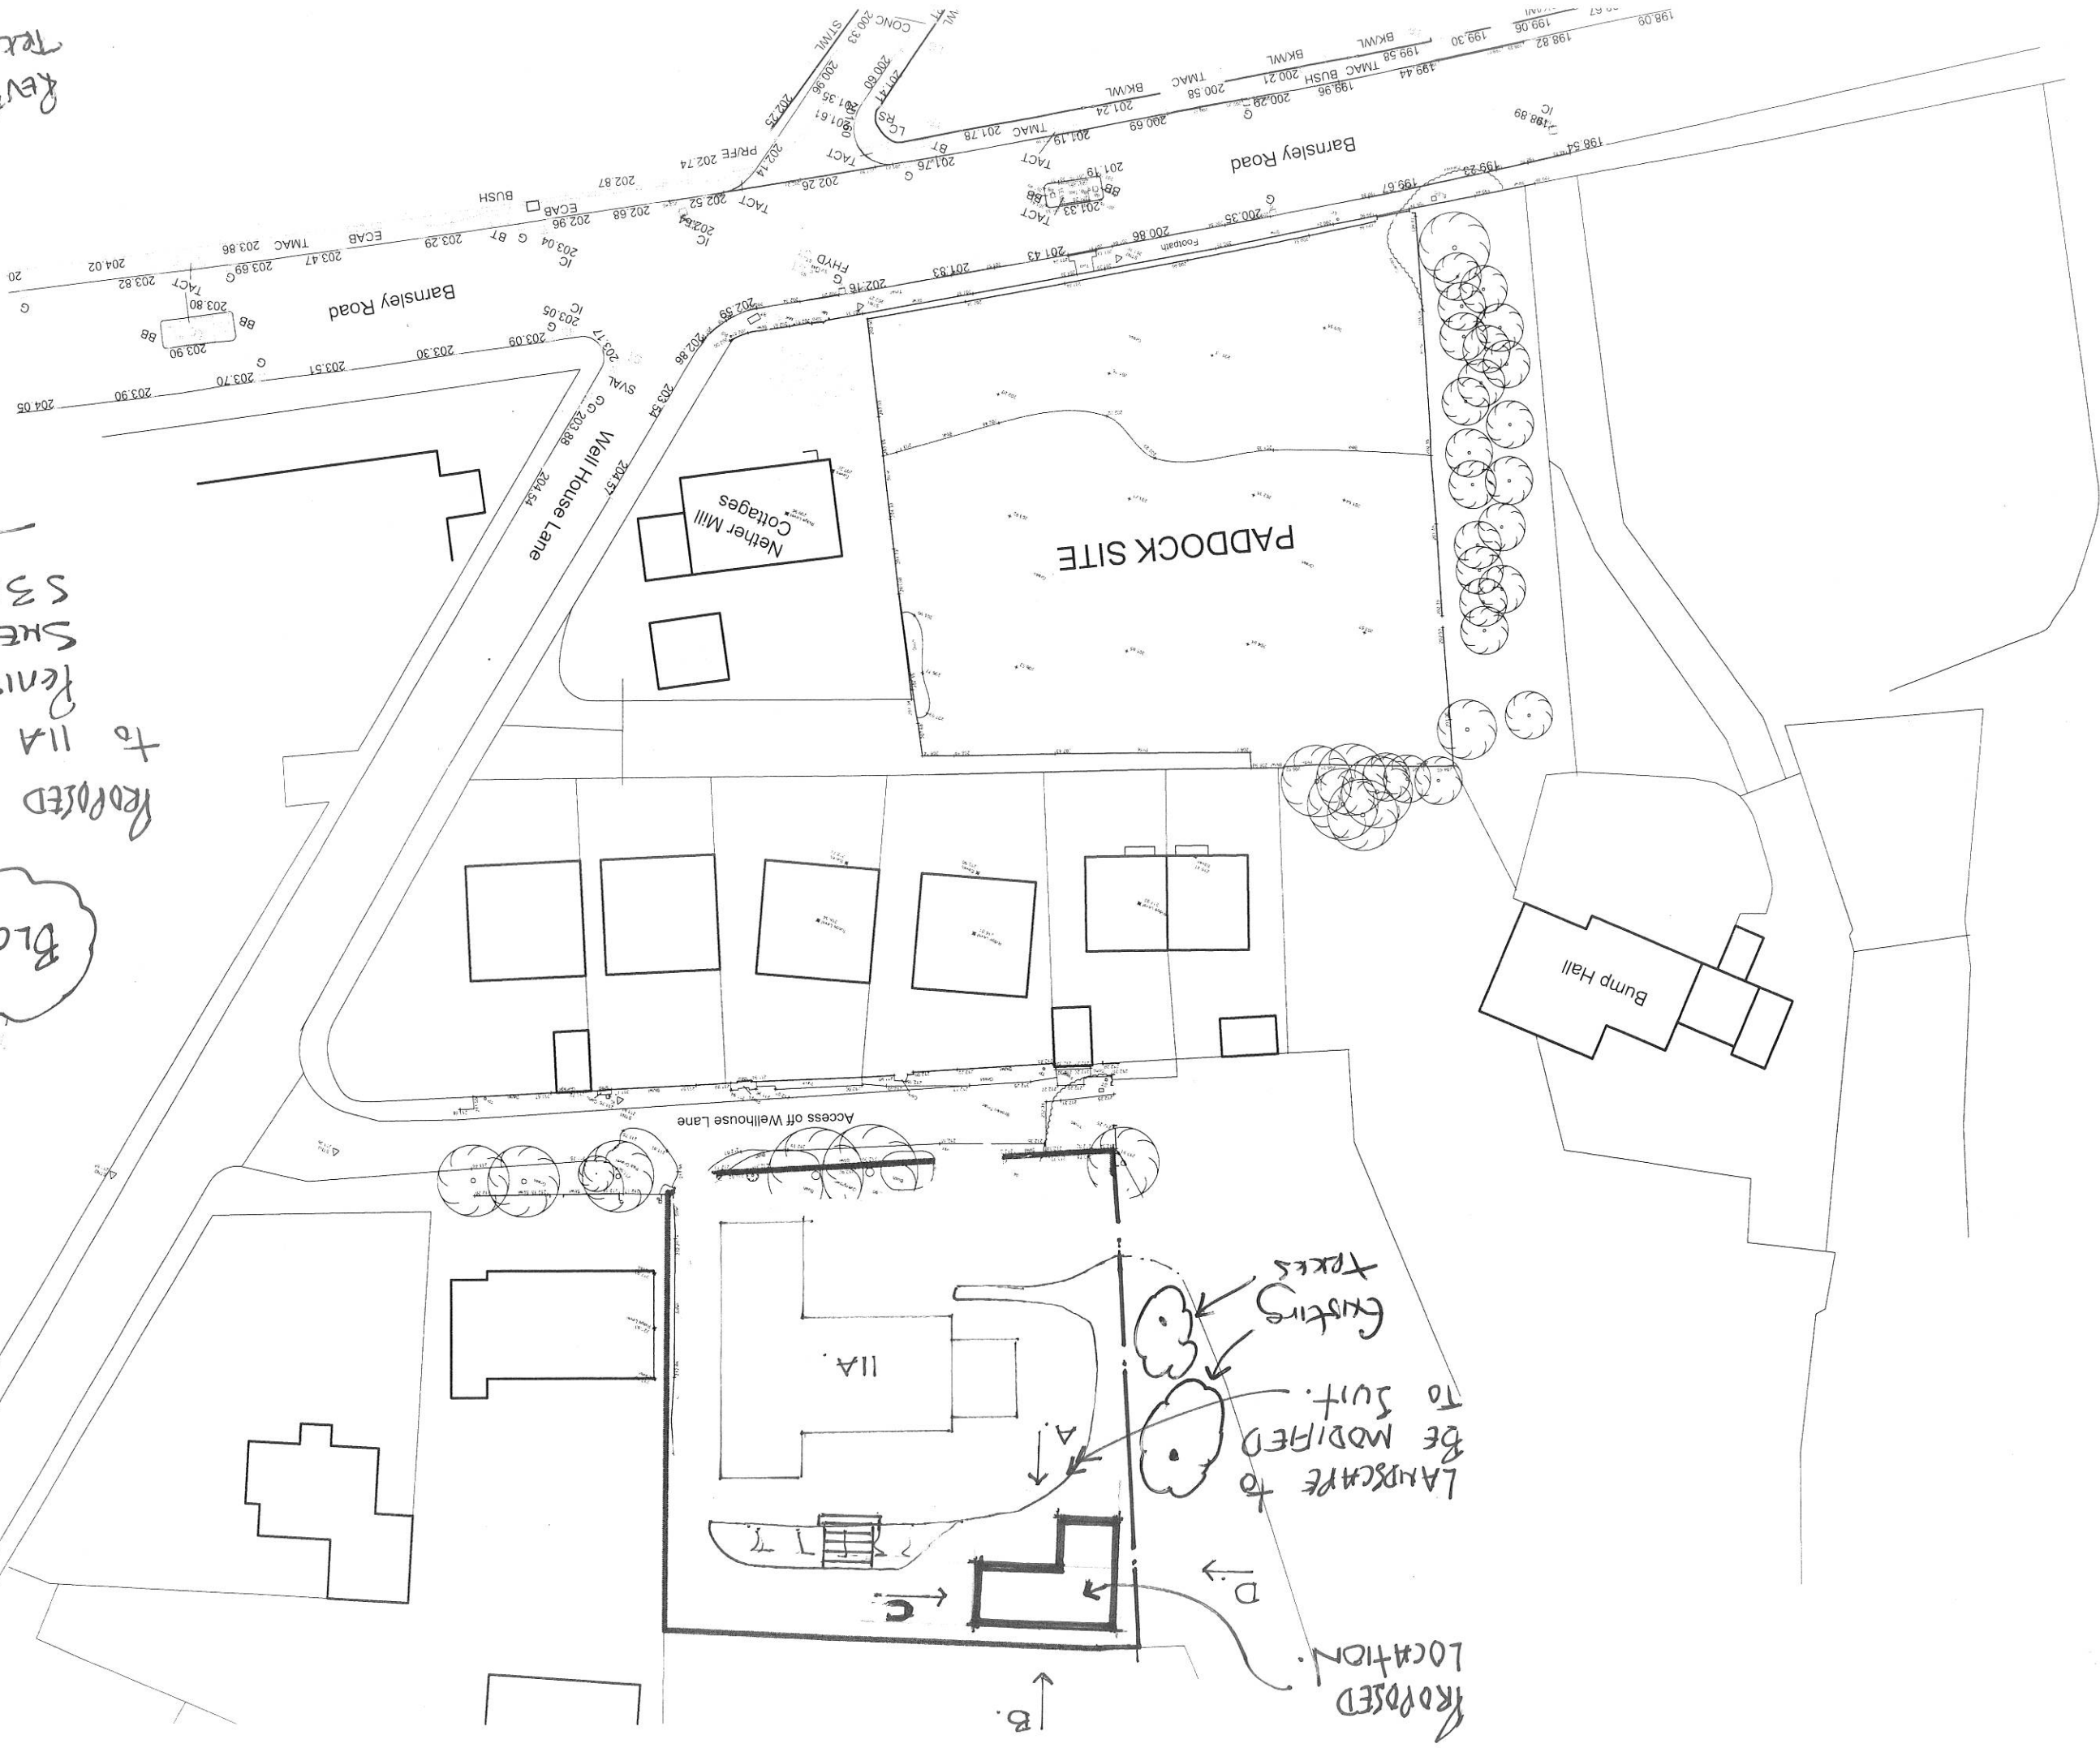



SITE LAYOUT
1:1250-

ACCESS TRACK
INCLUDED

DO NOT SCALE.
All dimensions in millimetres
unless specified otherwise and
subject to verification on site.