


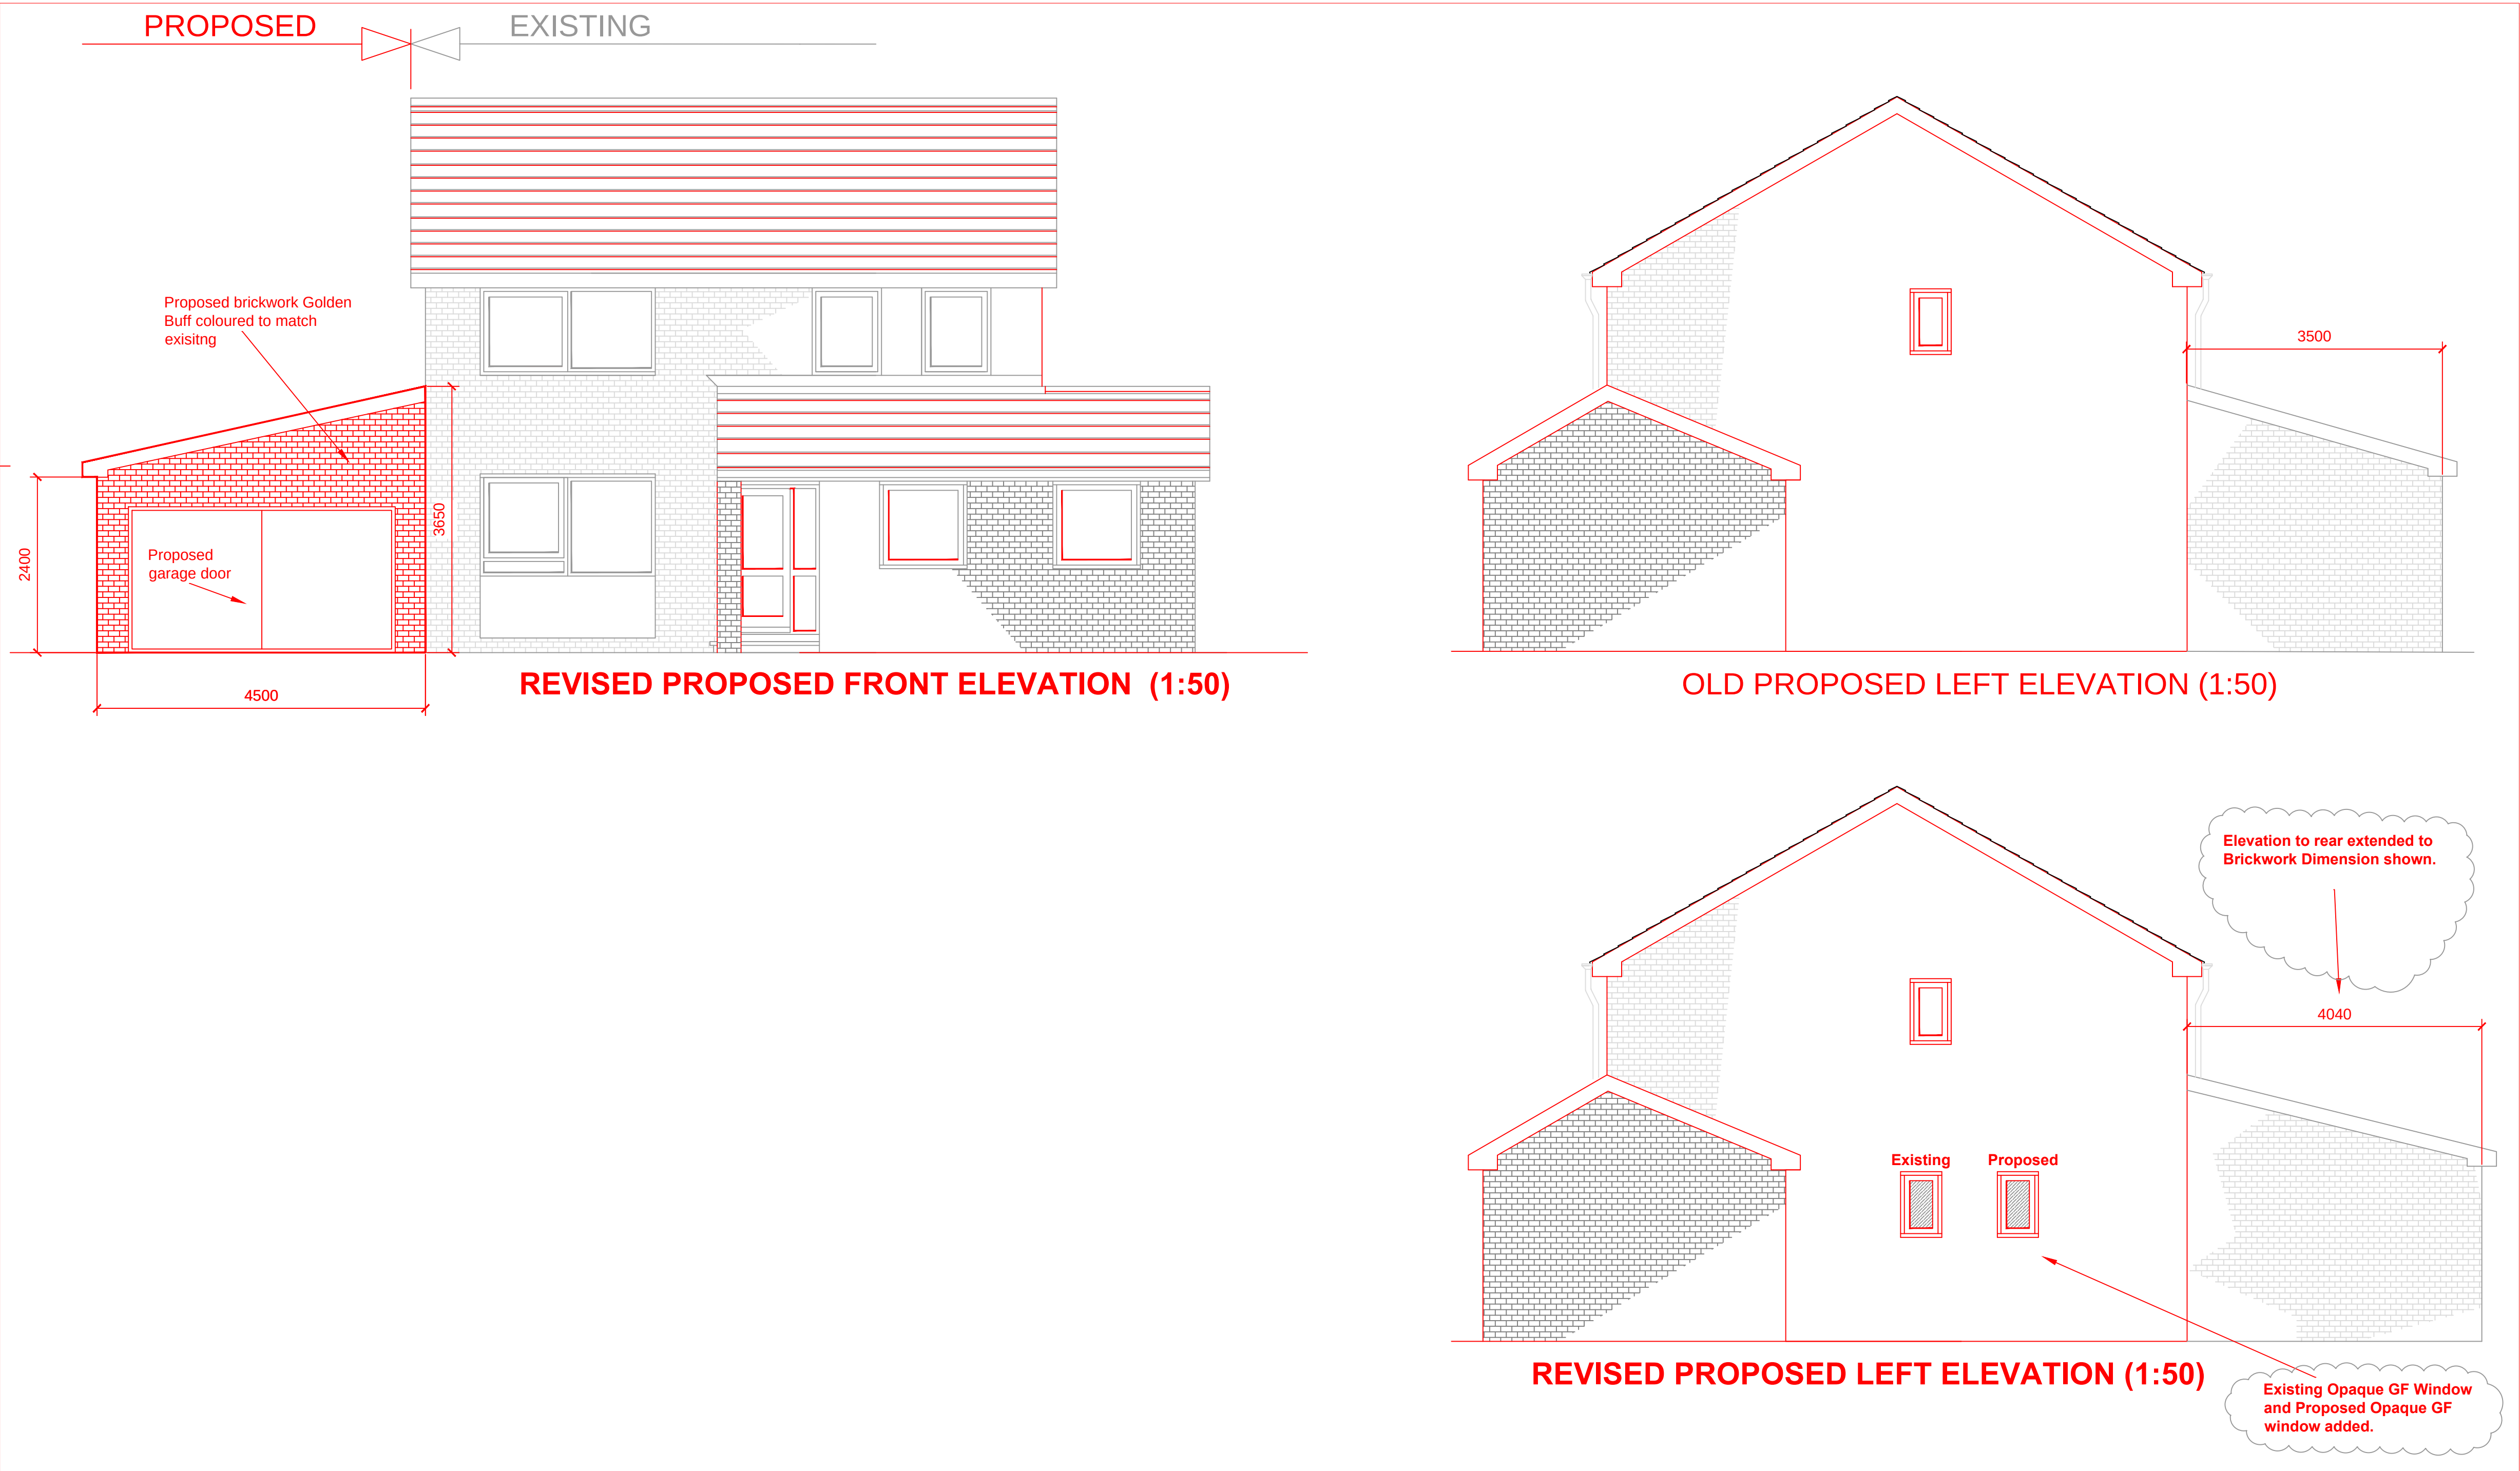

 Chartered Institute of Architectural Technologists		 PRODESCON PROFESSIONAL BUILDING DESIGN James Young ARCHITECT, SURVEYOR, PLANNER, DESIGNER Tel: 07793 818756 ✉ james@prodescon.co.uk Web: www.prodescon.co.uk	
 CIOB THE CHARTERED INSTITUTE OF BUILDING			
Revision: B. Left elevation revised as detailed in the corresponding texts shown on the revised elevation highlighted in revision cloud. JMY 20/09/2013			
Project: Proposed Extension 1 Palermo Fold, Darfield, Barnsley, S73 9RP			
Title: Front and Left Elevations.			
Drawn: James Young			
Scale: 1:50		Drawing No': 002B	
Date: August 2013		Xrefs:	