
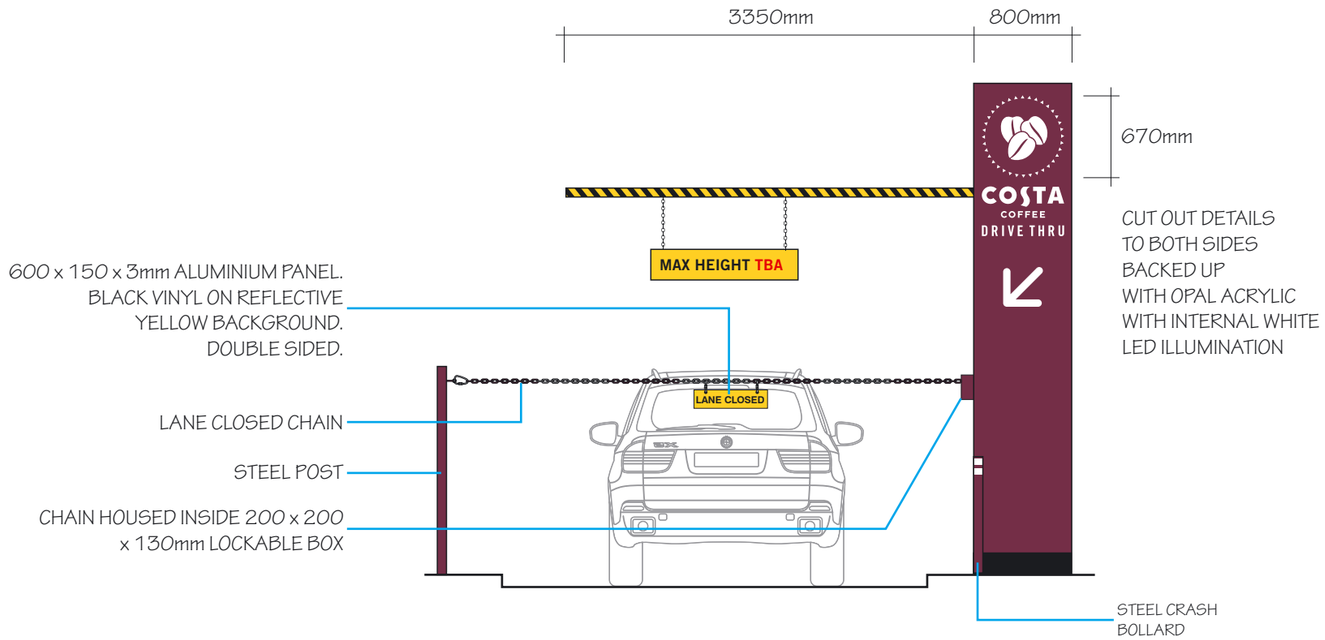


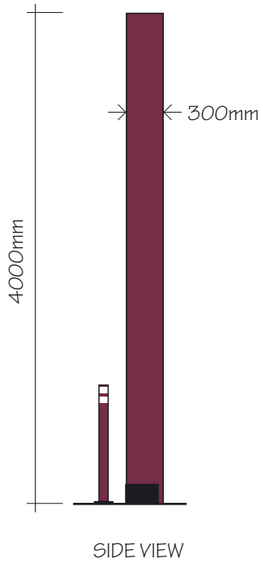


SIDE VIEW

HEIGHT BARRIER - DOUBLE SIDED
CANTILEVER RH POST
Scale 1 : 50

MEASURED LIGHT OUTPUT
550-600 CDM2 AT FACE

POWER FEED TO BASE SUPPLIED BY OTHERS

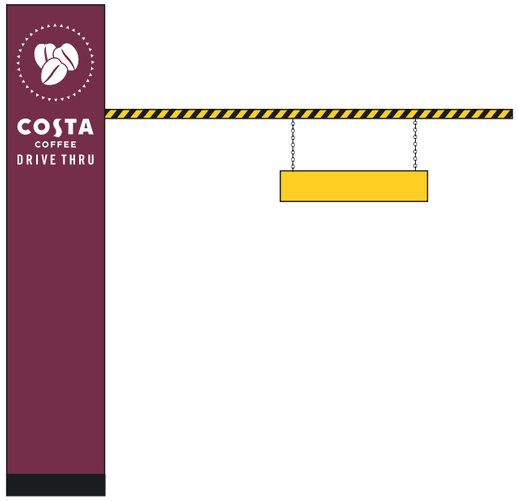

SIDE 2

0m 2.5m

ANY COLOURS SHOWN ARE INDICATIVE ONLY AND ARE NOT TRUE REPRESENTATIONS OF THE FINISHED PRODUCT

THIS DRAWING IS THE PROPERTY OF CHRIS BENSON SIGNS LIMITED COPYRIGHT IS RESERVED BY THEM AND IS ISSUED ON THE CONDITION THAT IT IS NOT COPIED OR DISCLOSED BY OR TO ANY UNAUTHORISED PERSONS WITHOUT PRIOR CONSENT IN WRITING OF CHRIS BENSON SIGNS LIMITED.

96 - 98 GREAT HOWARD STREET,
LIVERPOOL, L3 7AX

CLIENT	JOB			
COSTA	DRIVE THRU, WOMBWELL LANE RETAIL PARK, BARNSLEY			
DATE	SCALE	DRAWN	REV.	DWG No.
01 . 05 . 2018	AS SHOWN @ A3	I.B.		26887

Tel: 0151-298 1567 • Fax: 0151-298 1568 • Web site: www.benson-signs.co.uk • E-mail: info@benson-signs.co.uk

BENSON SIGNS