
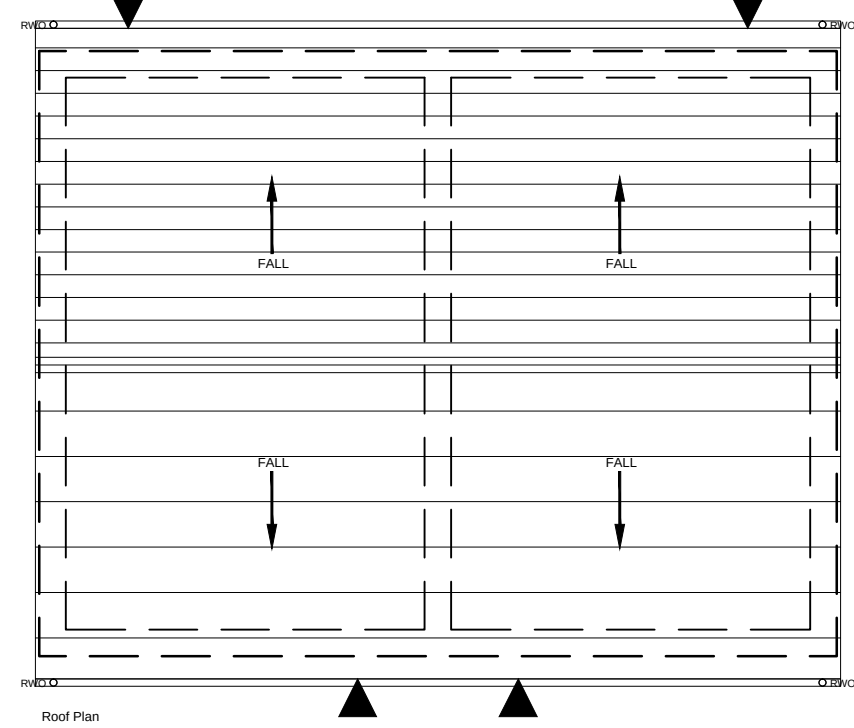
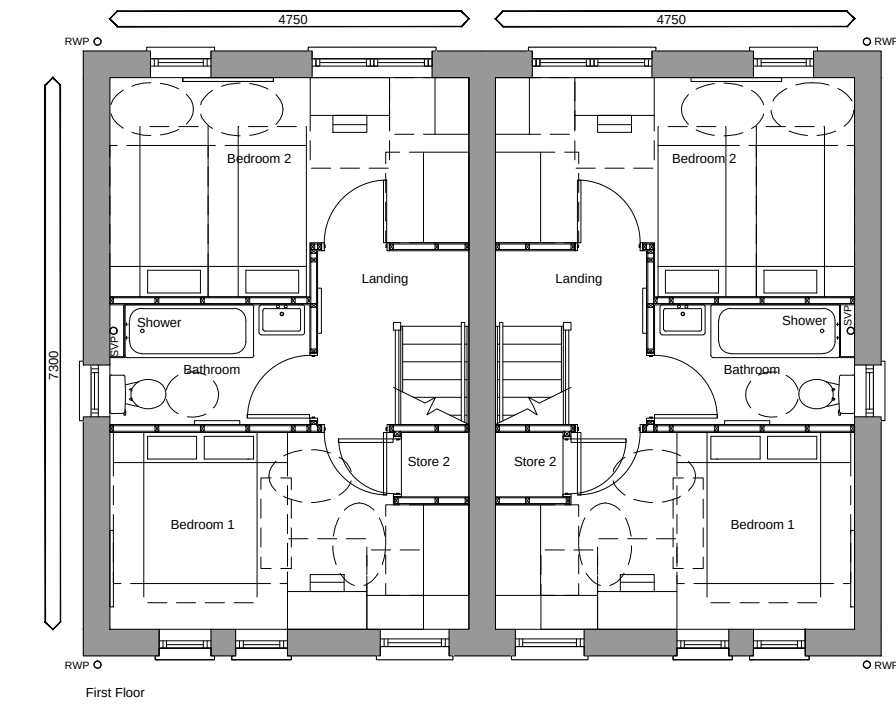
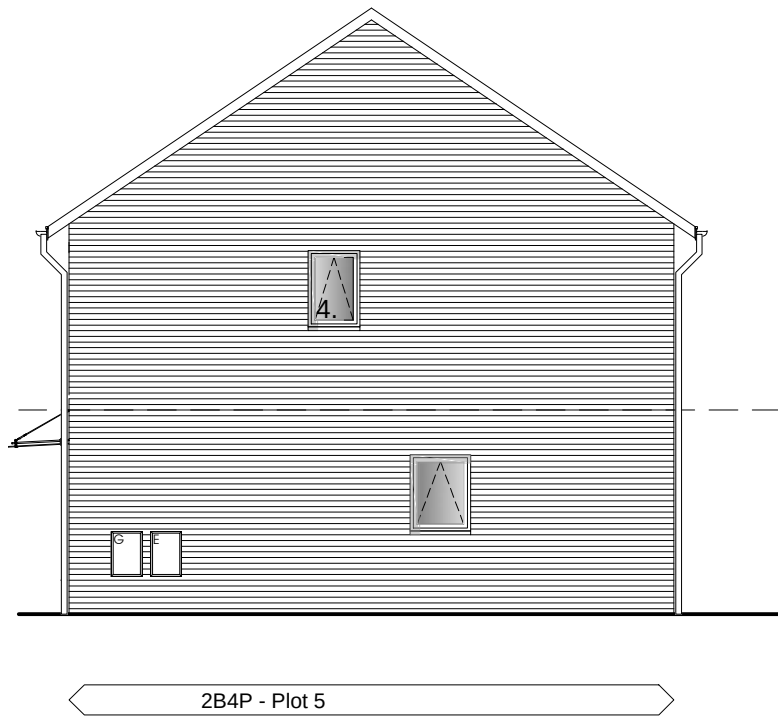
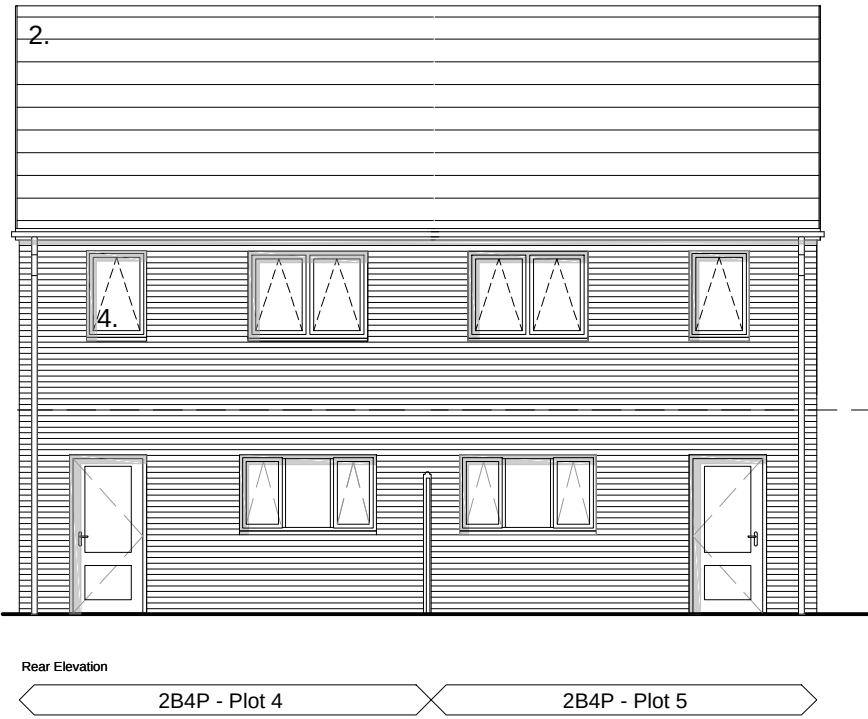
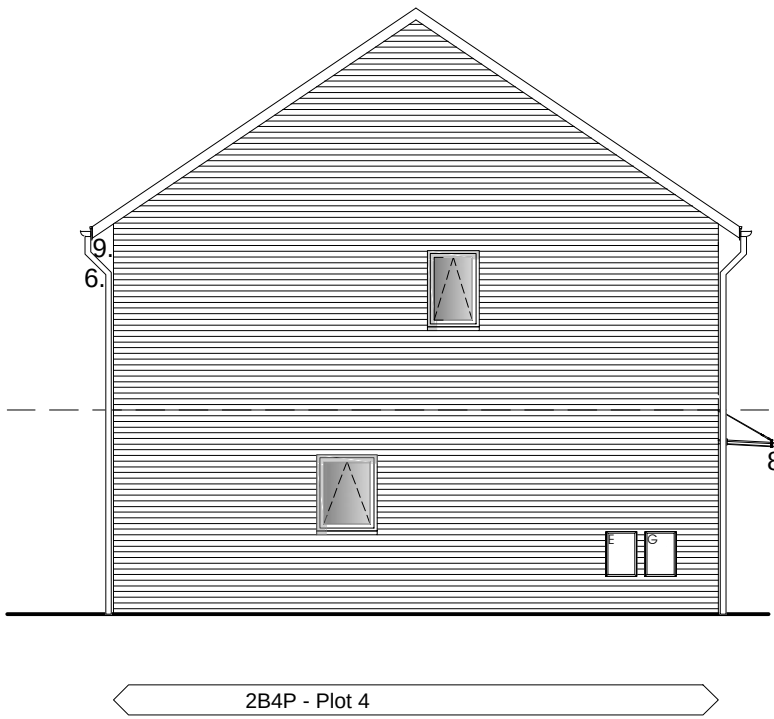


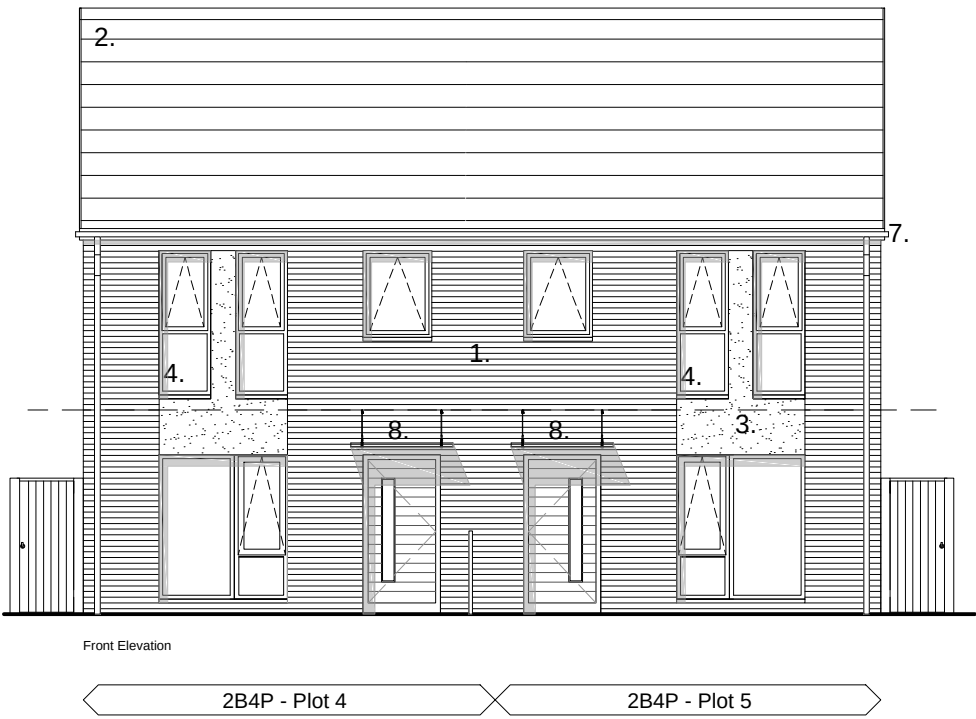


Materials Schedule

1. Buff Facing Brickwork with coloured mortar.
2. Interlocking concrete roof tiles, Redland Richmond or similar thin edged tile.
3. Off White through coloured render
4. Black UPVC windows
5. 'Manse Masterdor' external doors colour to be determined with client / architect.
6. Black UPVC rainwater goods
7. Black UPVC Fascias
8. Glass canopy - toughened laminated safety glass 'planar glass' or similar (thickness to be determined), with stainless steel struts & rigging anchor fixing back to masonry.
9. Raking eaves detail: Black UPVC T&G soffit board.
10. Powder coated (black) lockable metal gate - comprising circular section vertical bars spaced max. 100mm apart in carrier frame.

Key

Obscure Glazing - type to be confirmed.

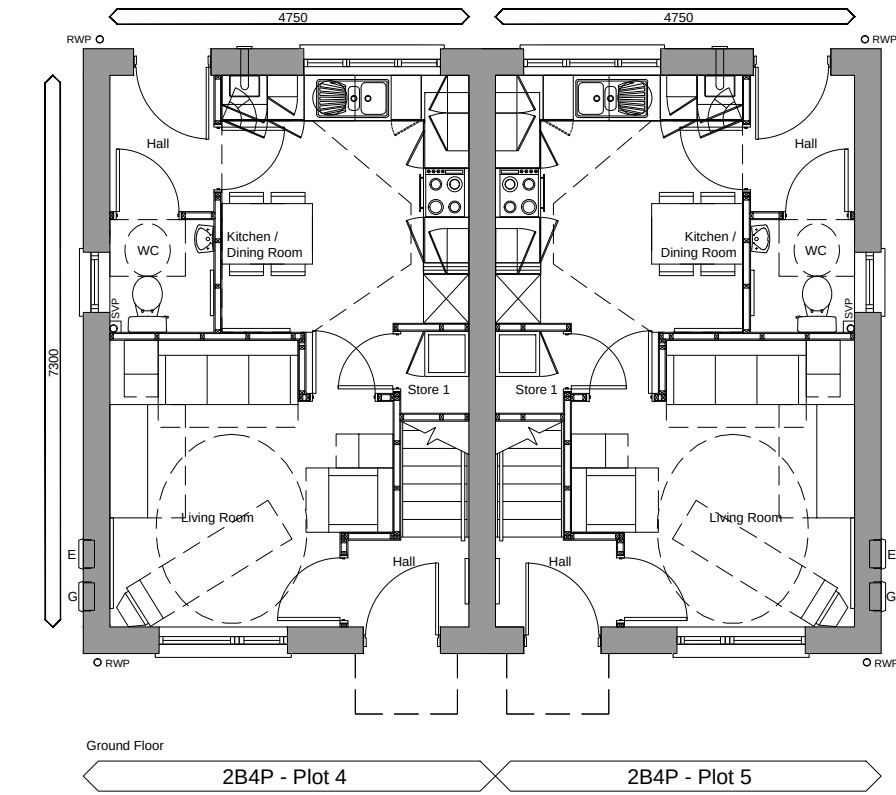

1:100 SCALE BAR
0 0.5 1 2 3 4 5 Metres

Acanthus WSM Architects

The general contractor is responsible for the verification all dimensions on site and the architect is to be informed of any discrepancy.

The status of information contained in a computer copy of this drawing shall be limited to that conveyed by the paper copy.

Design Criteria

Site to comply with the following design criteria subject to confirmation of the form of construction and assessment by an external accredited assessor.

- Design and Quality Standards: (G)
- General needs.
- Code for Sustainable Homes Level: (3)

☐ BREEAM Rating: (NA)

☐ Lifetime Homes: (No)

■ Building For Life Minimum Score: (14)
Silver Award

■ Secured by Design: (S)
Buildings and Site

Revisions:

A 17/10/2012 SH/JRW
Plot types, numbers and types updated.



Drawing Status			
☐ preliminary	☒ information	☐ planning	☐ tender
☐ comment	☐ approval	☐ construction	☐ record/as built
Scale		1:100 @ A2	
Date		Sept 2012	
Drawn/Checked		JDK/JRW	
Dwg.No		2121.63.111A	

GA Plans & Elevations
Plots 4-5, 2B4P
Cliffe Close, Brierley
Yorkshire Housing



Woodhall, Woodhall Lane, Leeds LS28 5NY. TEL: 0113 239 3414. FAX 0113 256 9688. E-Mail: architects@acanthuswsm.com