
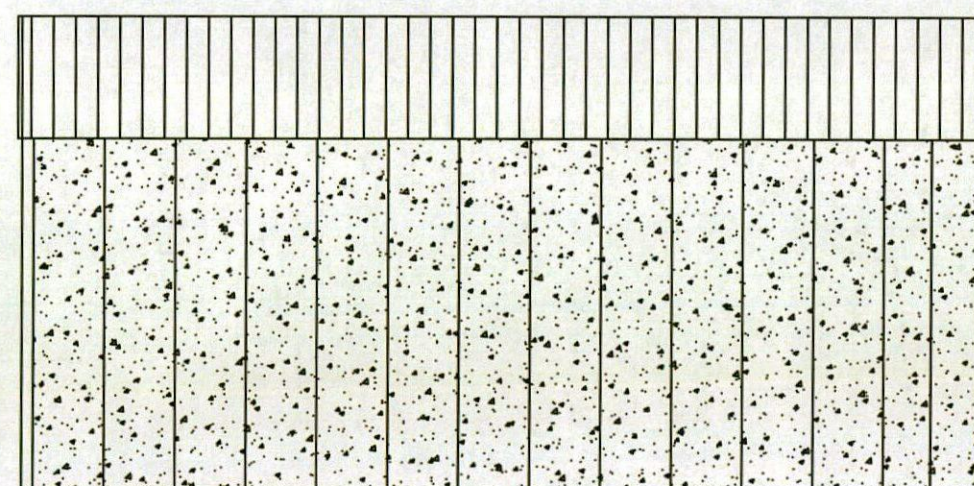
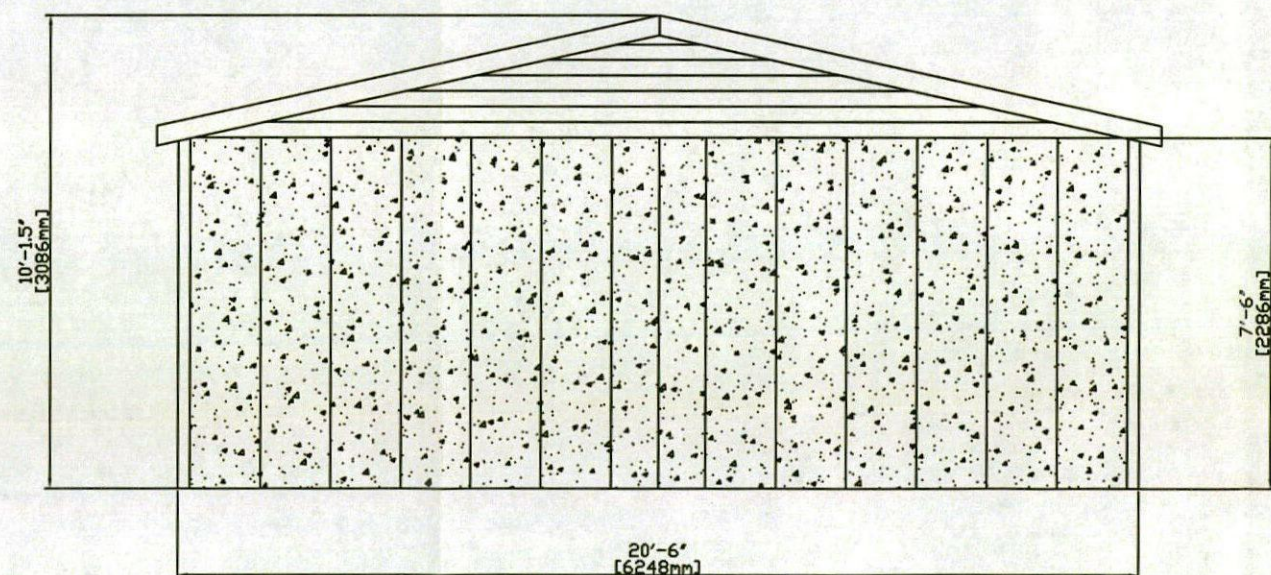
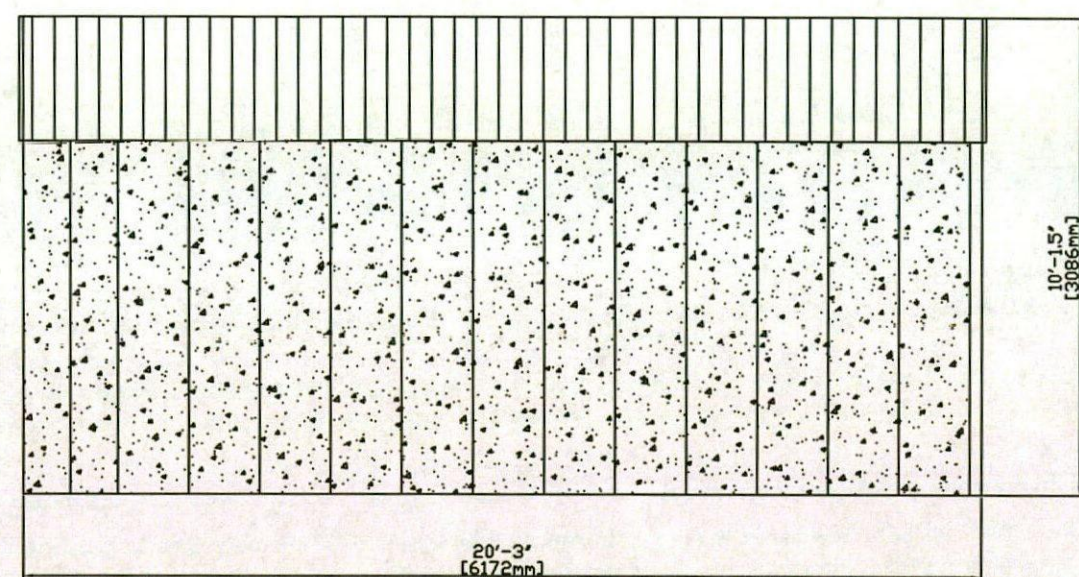


Ref: L00362A

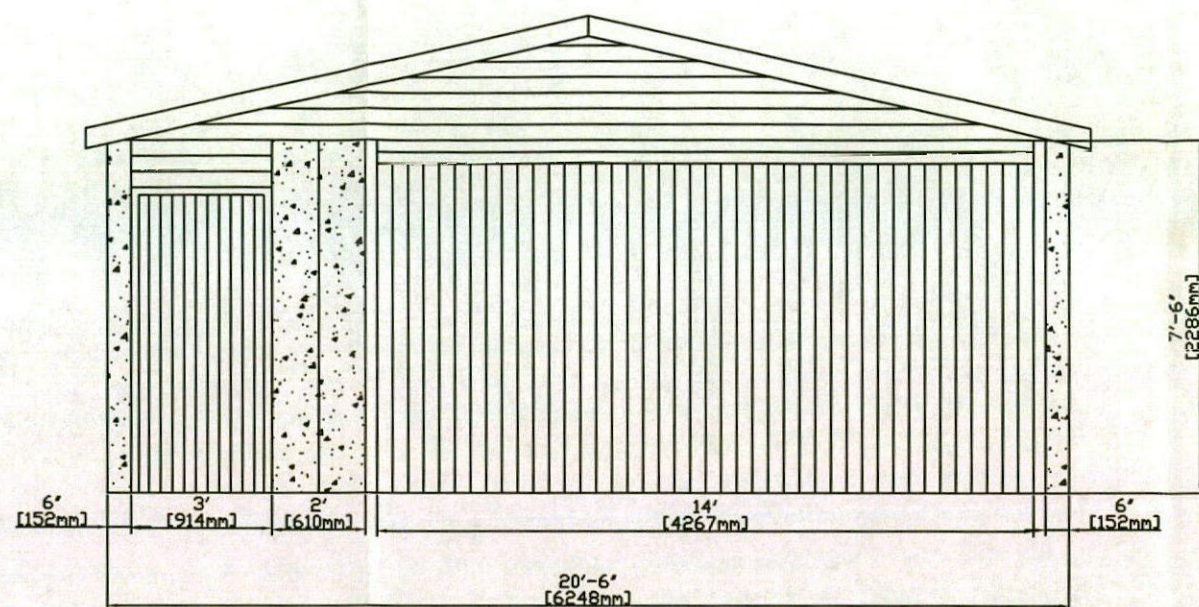


LidgetCompton
Albion Drive, Lidget Lane Ind. Est.,
Thurnscoe, Rotherham S63 0BA
Tel: 01709 881844 / Fax: 01709 881015
Web: www.lidget.co.uk Email: sales@lidget.co.uk

Drawn by Brian Armstrong
Questions/revisions to
brian.armstrong@lidget.co.uk

Scale 1:50@A3 Drawn: 20/12/12

Copyright Lidget Concrete Ltd - not to be reproduced without express permission

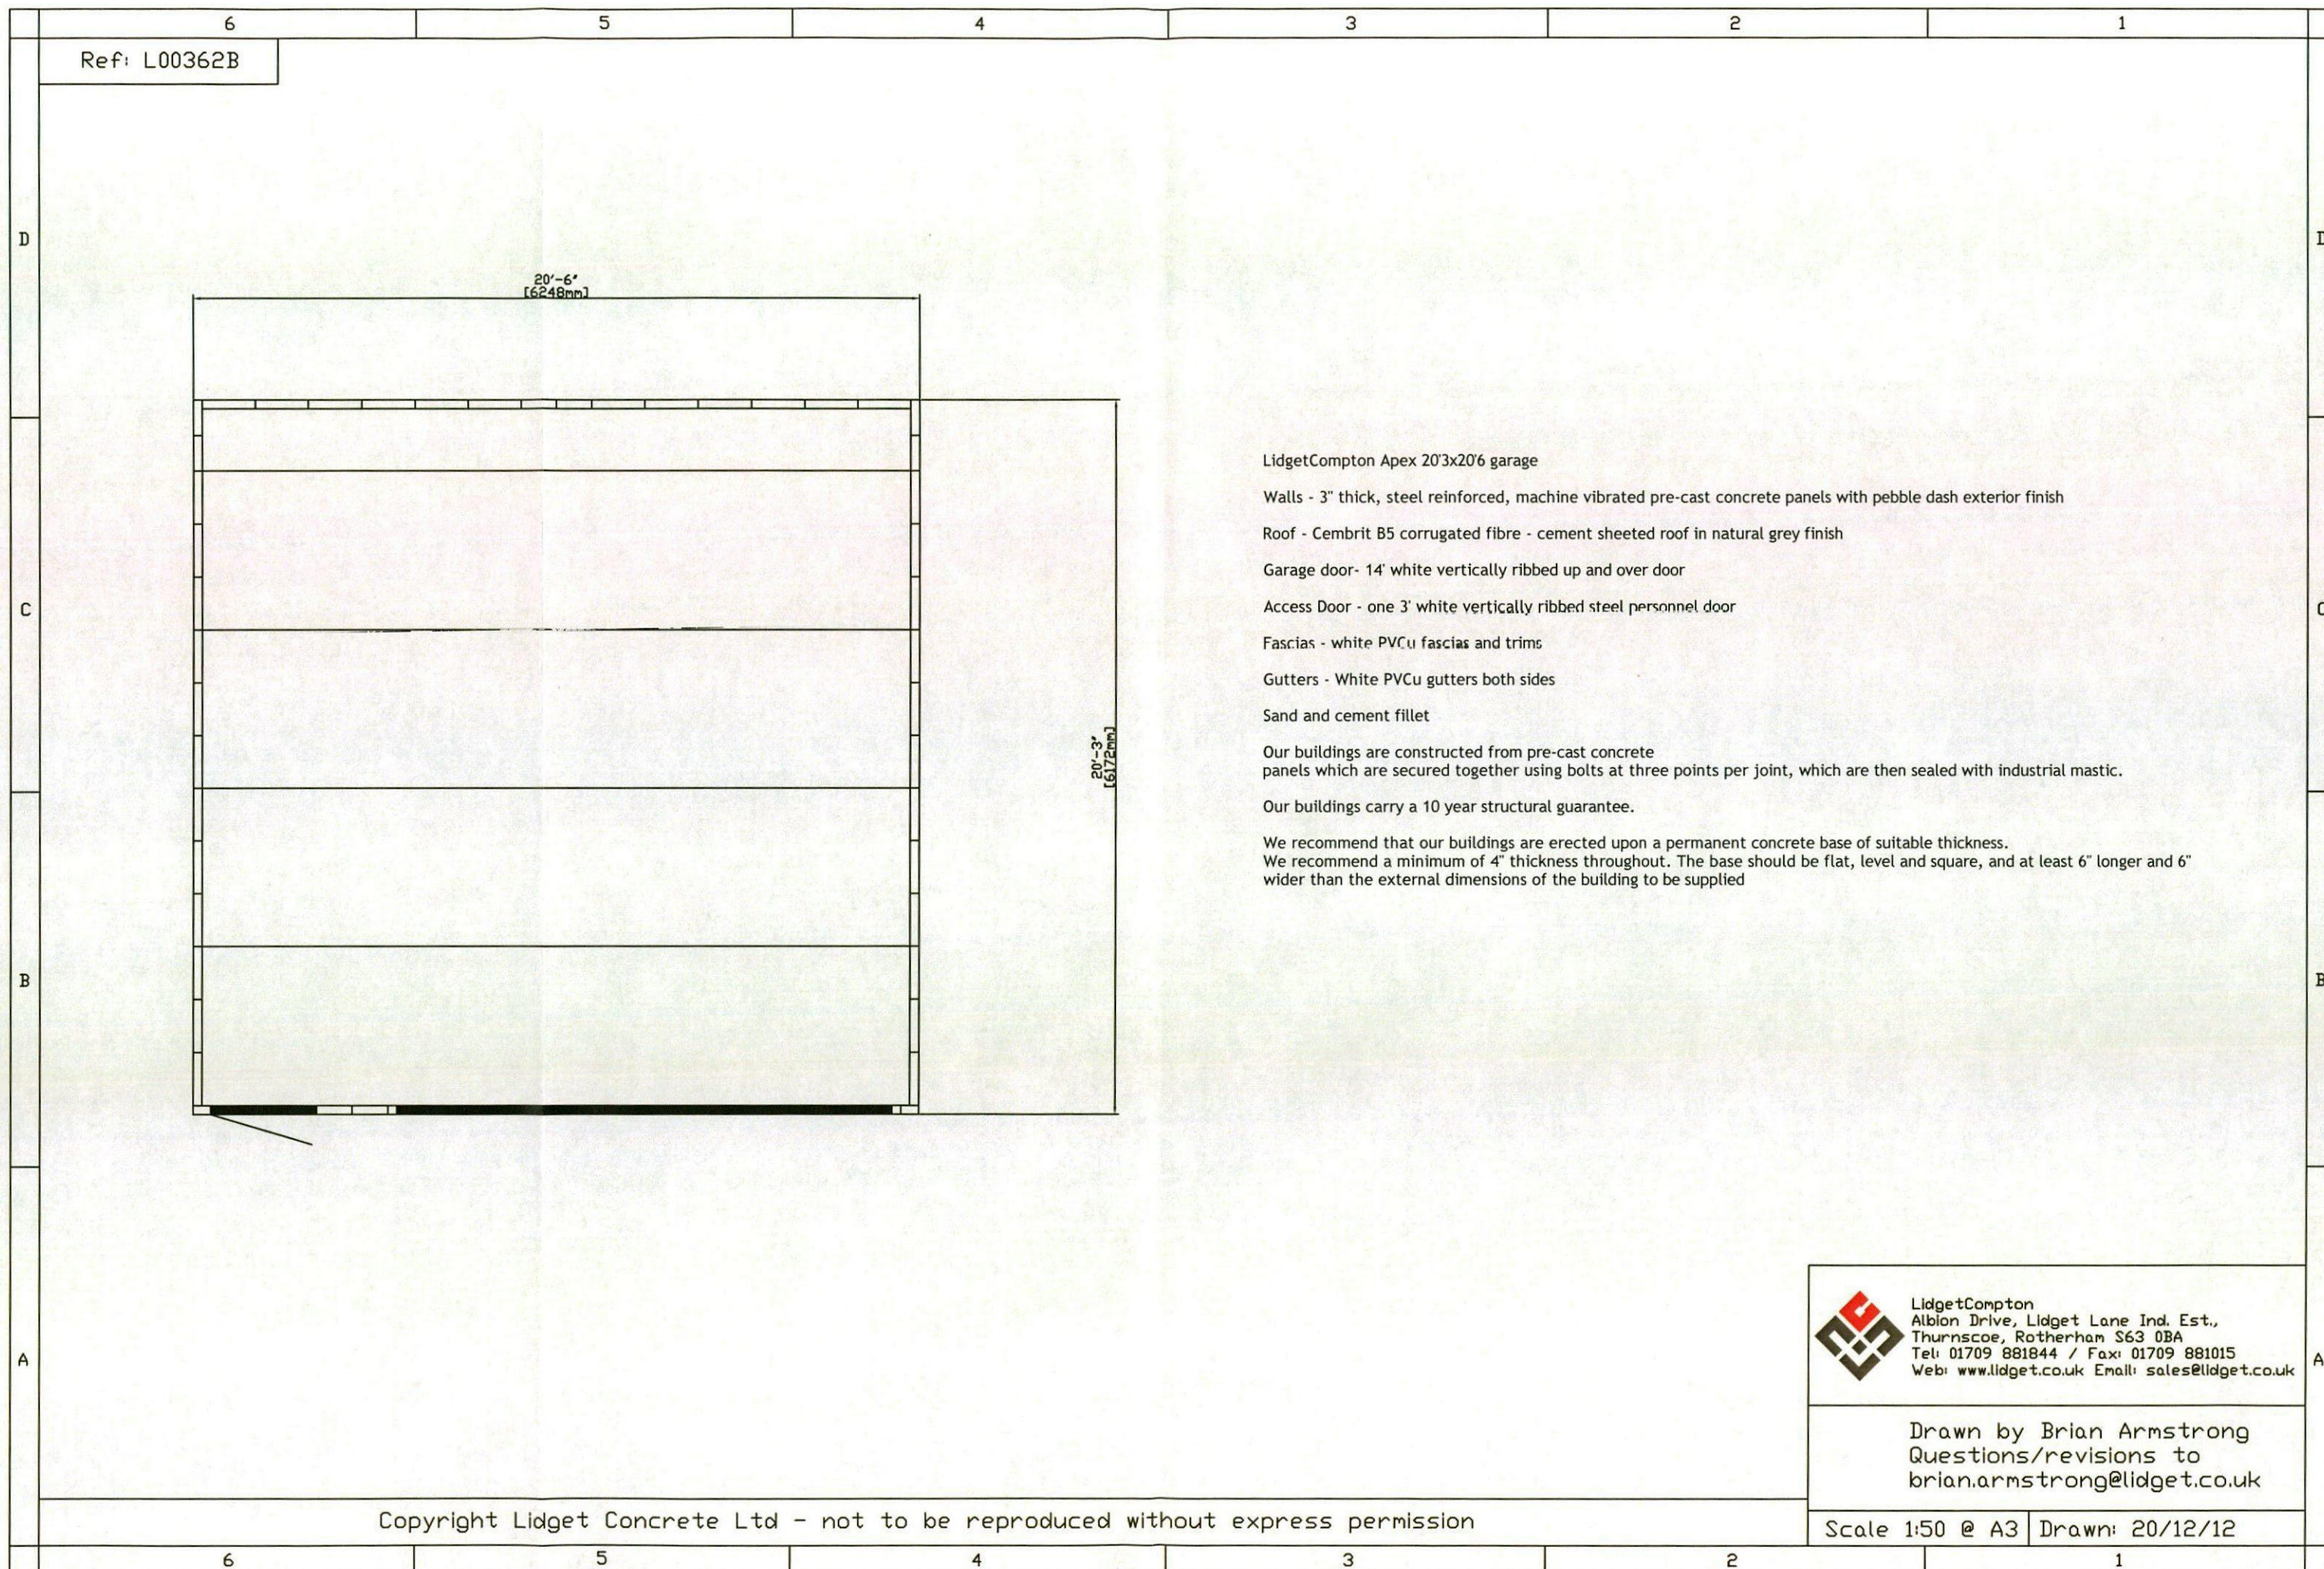

LidgetCompton Apex 20'3x20'6 garage

Walls - 3" thick, steel reinforced, machine vibrated pre-cast concrete panels with pebble dash exterior finish

Roof - Cembrit B5 corrugated fibre - cement sheeted roof in natural grey finish

Garage door- 14' white vertically ribbed up and over door

Access Door - one 3' white vertically ribbed steel personnel door

Fascias - white PVCu fascias and trims

Gutters - White PVCu gutters both sides

Sand and cement fillet

Our buildings are constructed from pre-cast concrete panels which are secured together using bolts at three points per joint, which are then sealed with industrial mastic.

Our buildings carry a 10 year structural guarantee.

We recommend that our buildings are erected upon a permanent concrete base of suitable thickness.

We recommend a minimum of 4" thickness throughout. The base should be flat, level and square, and at least 6" longer and 6" wider than the external dimensions of the building to be supplied



LidgetCompton
Albion Drive, Lidget Lane Ind. Est.,
Thurnscoe, Rotherham S63 0BA
Tel: 01709 881844 / Fax: 01709 881015
Web: www.lidget.co.uk Email: sales@lidget.co.uk

Drawn by Brian Armstrong
Questions/revisions to
brian.armstrong@lidget.co.uk

Scale 1:50 @ A3 Drawn: 20/12/12