

Architectural elevation drawing of a building facade. The drawing includes the following labels:




- CONCRETE TILES (pointing to the roofline)
- SIGN (pointing to a large blank area on the wall)
- STONE (pointing to the main wall surface)

Architectural elevation drawing of a three-story house. The drawing includes the following labels and features:

- PAINTED RENDER**: Located on the roof of the new extension and on the side wall of the main house.
- STONE**: Labeled on the main house's facade, specifically on the side wall and the new extension's base.
- CONCRETE TILES**: Labeled on the main house's roof.
- SIGN**: A large sign is mounted on the side wall of the main house.
- PAINTED TIMBER CONSERVATORY**: A label pointing to the new extension's roof structure.
- 4000mm - NEW EXTENSION**: A dimension line at the bottom indicates the width of the new extension.

Architectural elevation drawing of a building facade. The drawing shows a two-story structure with a chimney on the roof. The left side features a stone wall with a small window and a door. The right side has a section with concrete tiles, a stone wall, and a painted render section. A sign is mounted on the painted render section. Below the main structure is a painted timber conservatory. The drawing is labeled with materials: STONE, CONCRETE TILES, PAINTED RENDER, and PAINTED TIMBER CONSERVATORY. A dimension line at the bottom indicates a width of 9500mm, NEW EXTENSION.


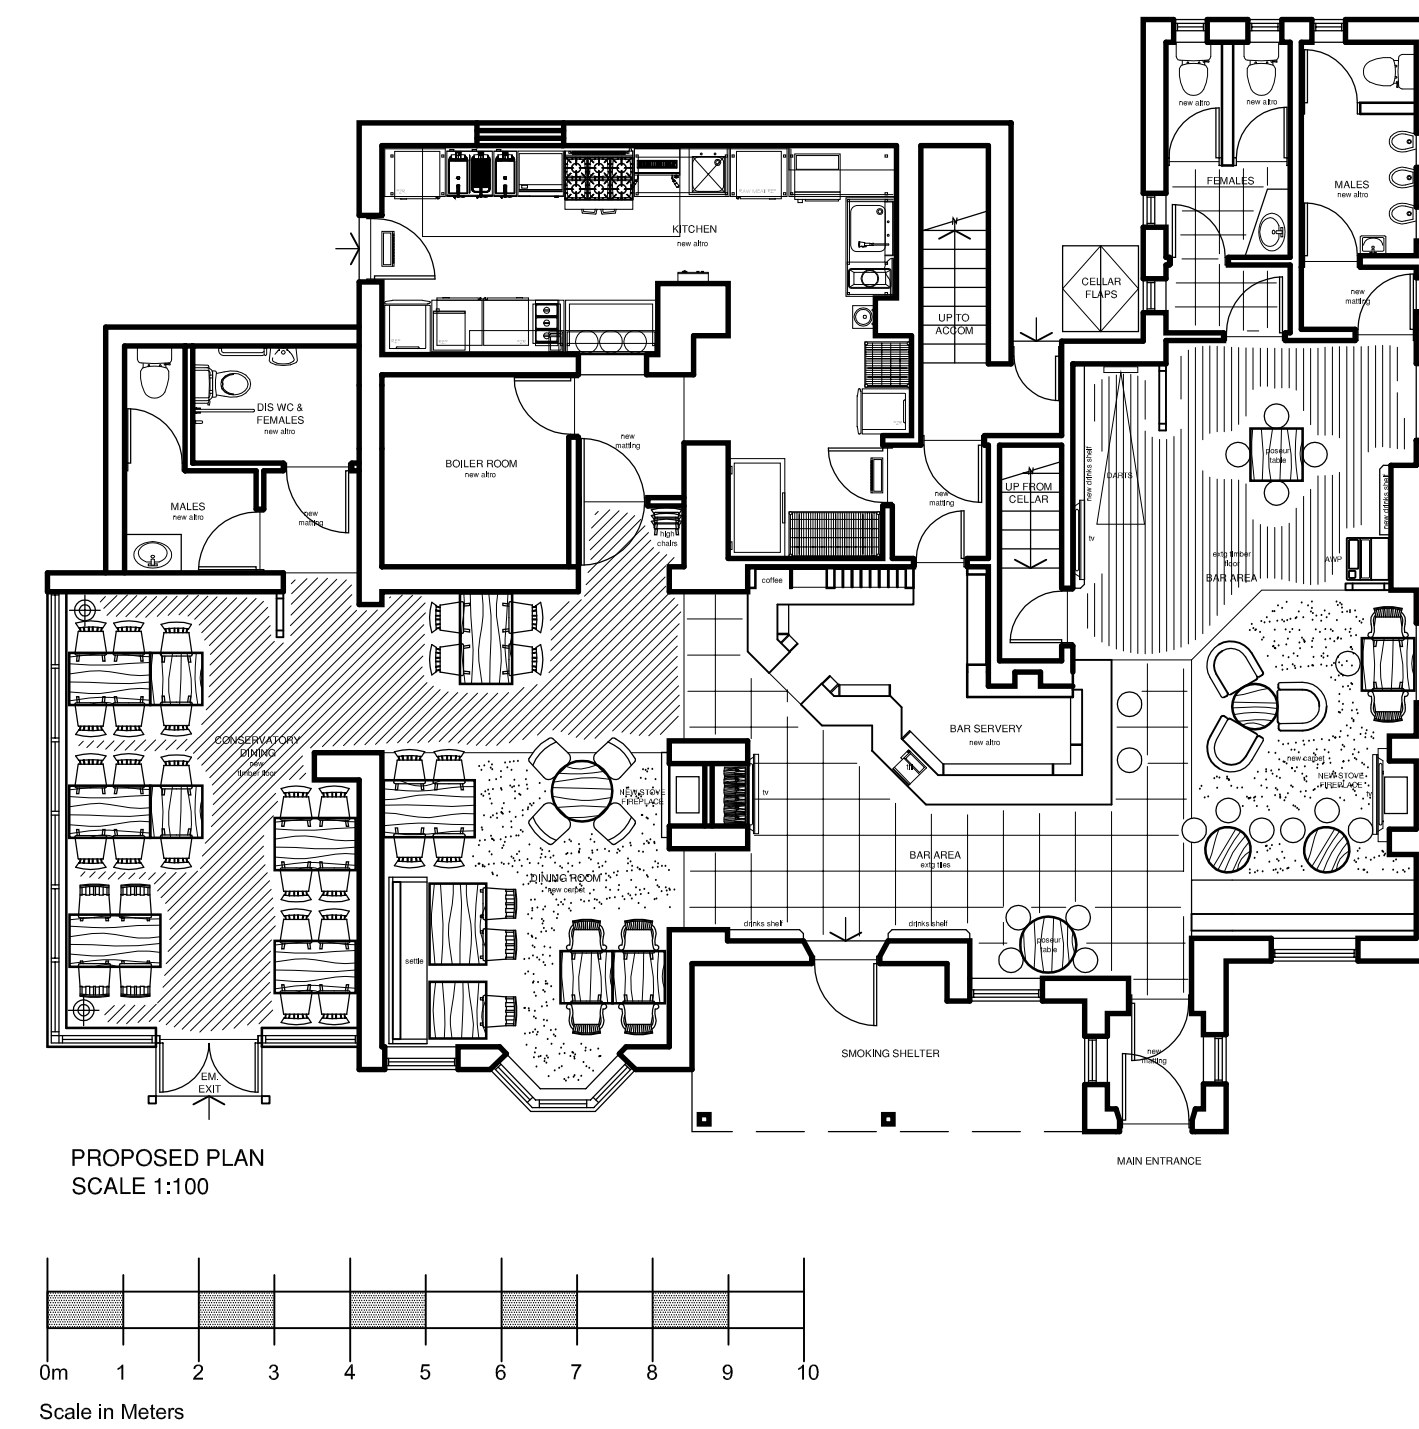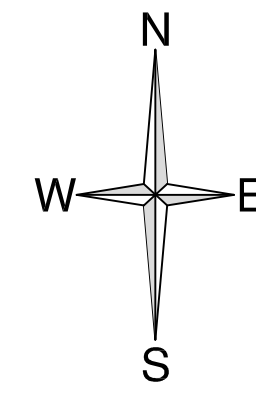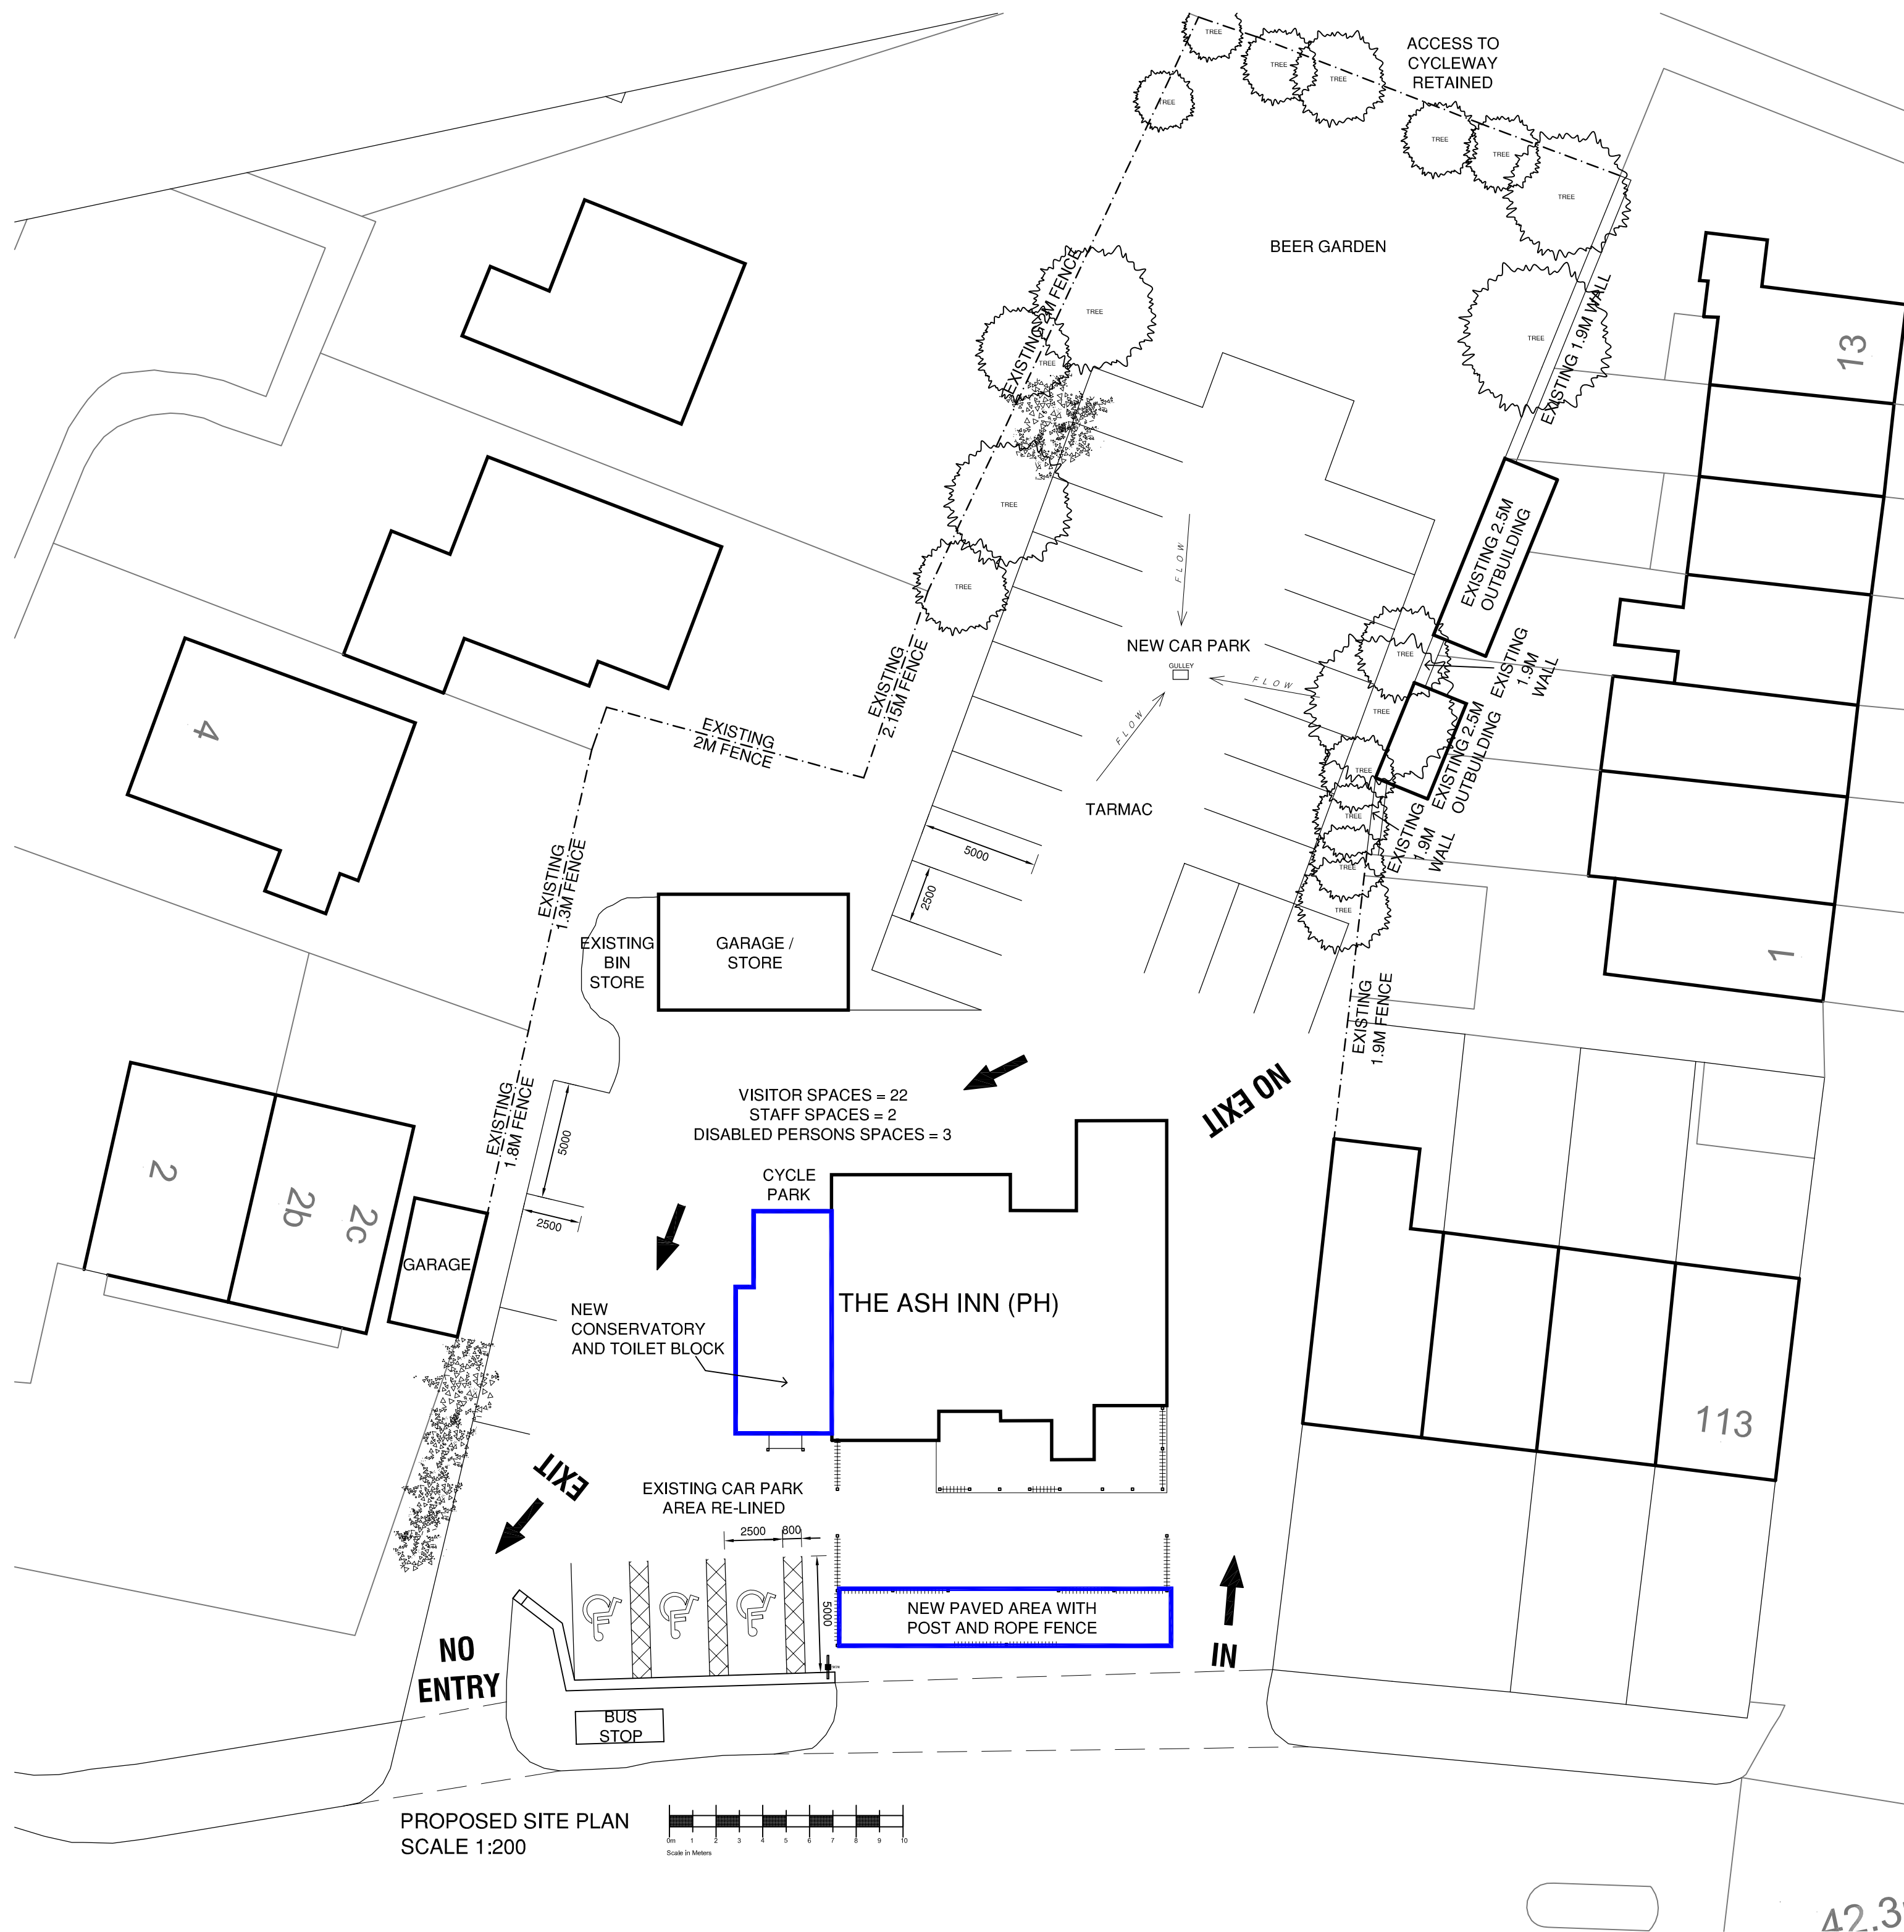

A	CAR PARK LAYOUT ALTERED TO INCREASE NUMBER OF SPACES AND DIMENSIONS OF INDIVIDUAL SPACES IN ACCORDANCE WITH LOCAL LEGISLATION. CAR PARK MARKINGS ADDED TO INDICATE ONE WAY SYSTEM. EXISTING REFUSE AREA INDICATED. CYCLE PARK ADDED. EXISTING SHRUBBERY & TREES INDICATED FOR SCREENING PURPOSES. EXISTING ACCESS TO CYCLEWAY INDICATED. FRONT PAVED AREA REPOSITIONED CLOSER TO PAVEMENT TO PREVENT PARKING. EXISTING BOUNDARY WALLS & FENCING ADDED.	15.12.14	ADH
DO NOT SCALE. EXCEPT FOR PLANNING PURPOSES, WRITTEN DIMENSIONS TO BE USED IN PREFERENCE TO SCALED DIMENSIONS. ALL DIMENSIONS TO BE CHECKED ON SITE BY CONTRACTOR & ALL DISCREPANCIES TO BE REPORTED TO THE DESIGNER.			
JOB TITLE ASH INN, 105 WOMBWELL LN WOMBWELL, BARNSELY SOUTH YORKSHIRE, S73 8EP PUNCH TAVERNS			
DRAWING TITLE PROPOSED LAYOUT			
SCALE AS INDICATED @ A1		DRAWING No 1899 / PA03A	
DATE DRAWN BY MG			
 SIGHT DESIGN Unit 9f Ponderosa Business Park Smithies Lane Heckmondwike West Yorkshire WF16 0PR t.01924 441737 f.01924 411847 e.admin@innsightdesign.co.uk www.innsightdesign.co.uk			