





- KEY
- AS EXISTING BOUNDARY TREATMENT RETAINED TO NORTH & WEST BOUNDARIES
 - 1200mm HIGH RAILINGS
 - 1800mm HIGH RAILINGS
 - 1800mm HIGH TIMBER FENCE
 - RETAINING WALL - EXISTING
 - RETAINING WALL - PROPOSED

Please refer to Landscape Consultant planning drawings for further details on Landscape Proposals

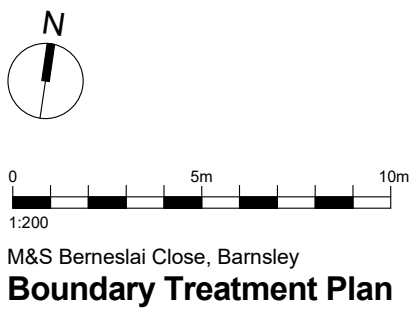

M&S Berneslai Close, Barnsley
Boundary Treatment Plan

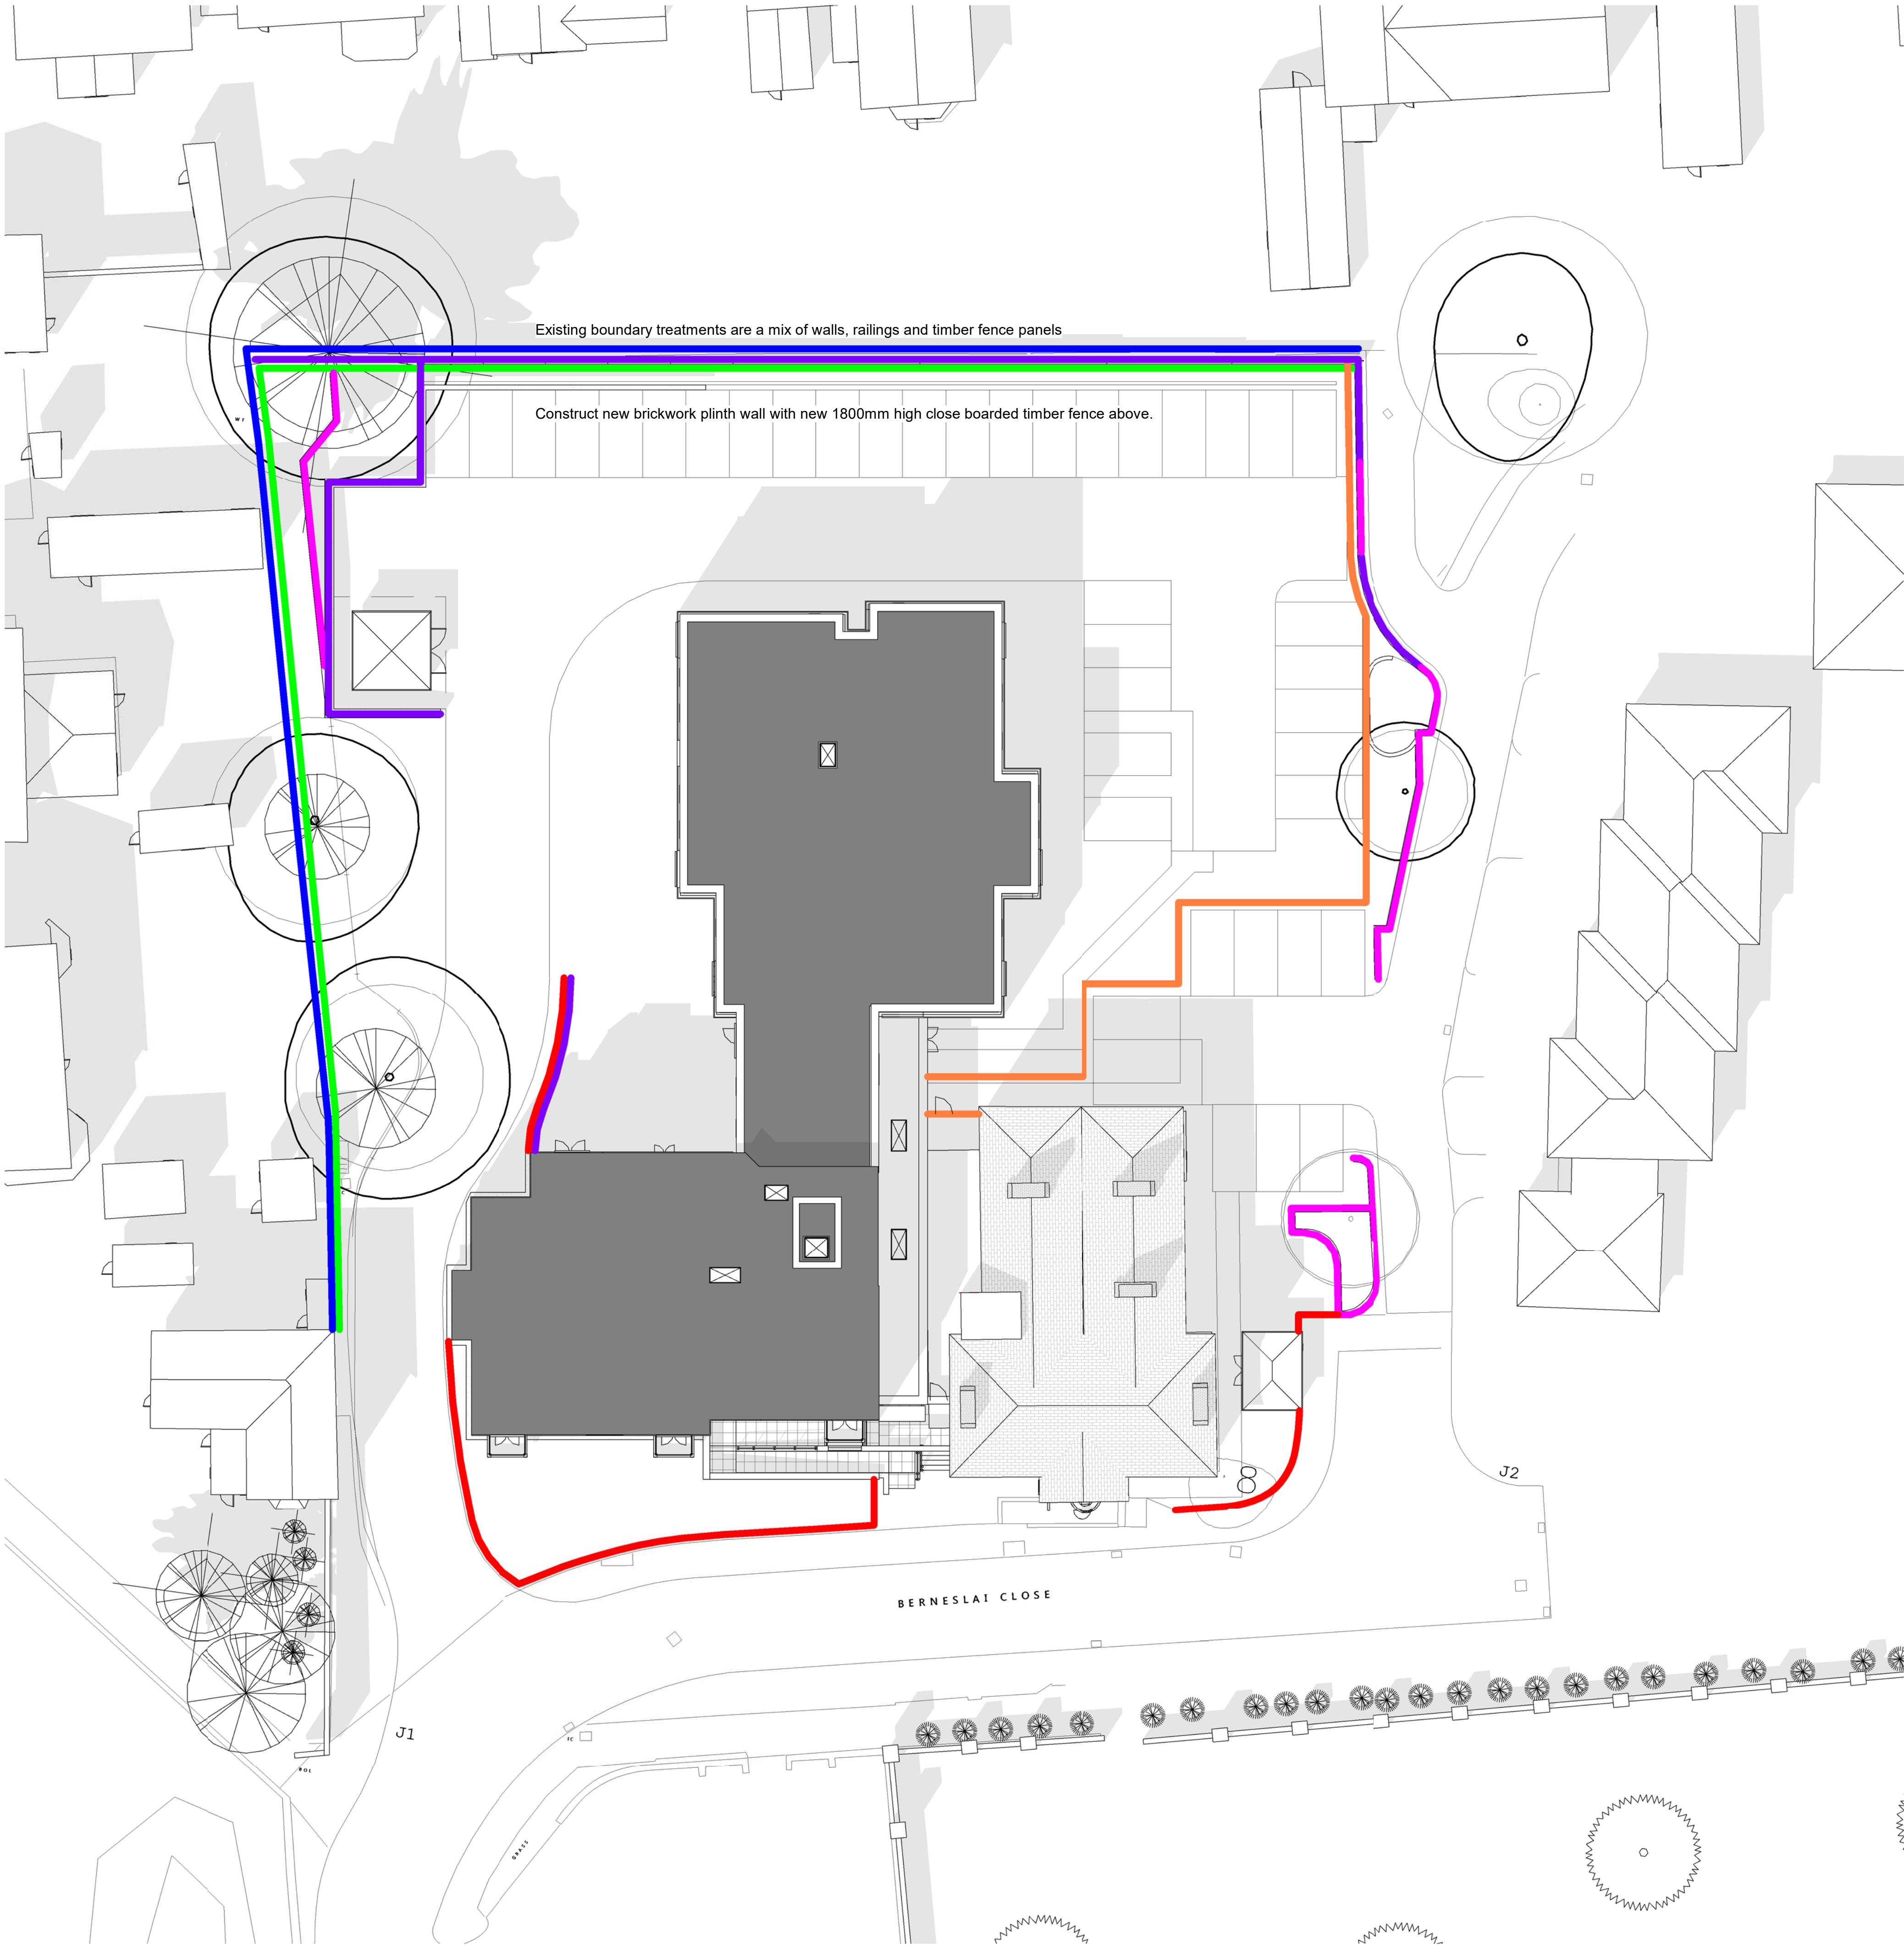

- notes
- DO NOT SCALE FROM THIS DRAWING - USE FIGURED DIMENSIONS ONLY.
 - TO BE READ IN CONJUNCTION WITH ALL OTHER CONSULTANTS / SPECIALISTS DRAWINGS. REPORT ANY DISCREPANCIES BEFORE AFFECTED WORK COMMENCES.
 - ALL SETTING OUT DIMENSIONS TO BE CHECKED ON SITE BY CONTRACTOR BEFORE WORK COMMENCES.

revisions			
A	ABu	Planning Application	15-11-17
B	ABu	Planning Application	27-11-17

© McCarthy & Stone Retirement Lifestyles Limited
All rights reserved. The reproduction of all or any part of this drawing/document and/or construction of any building or part of a building or structure to which this drawing/document relates without the written permission of the copyright owner is prohibited

McCarthy & Stone
Later Life. Greater Life

client	Retirement Living Housing M&S Berneslai Close, Barnsley		
project			
drawing title	Boundary Treatment Plan		
job number	017146		
drawing number	NE-2473-03-01-AC-002-3		
revision	B		
drawing status	Planning		
scale	1 : 200 @ A1		
date	11/06/17		
drawn by	ABu		
checked by	ADC		

seven architecture
seven architecture offices at:
61 Oxford Street, MANCHESTER, M1 6EQ
t: 0161 236 5655
Clarendon House, Victoria Avenue, HARROGATE, North Yorks, HG1 1DY
t: 01423 709 807
24 Greville Street, LONDON, EC1N 8SS
t: 0203 036 0691
Galleri 6, Doc Victoria, CAERNARFON, Gwynedd, LL55 1SQ
t: 01286 685 253
www.sevenarchitecture.co.uk