


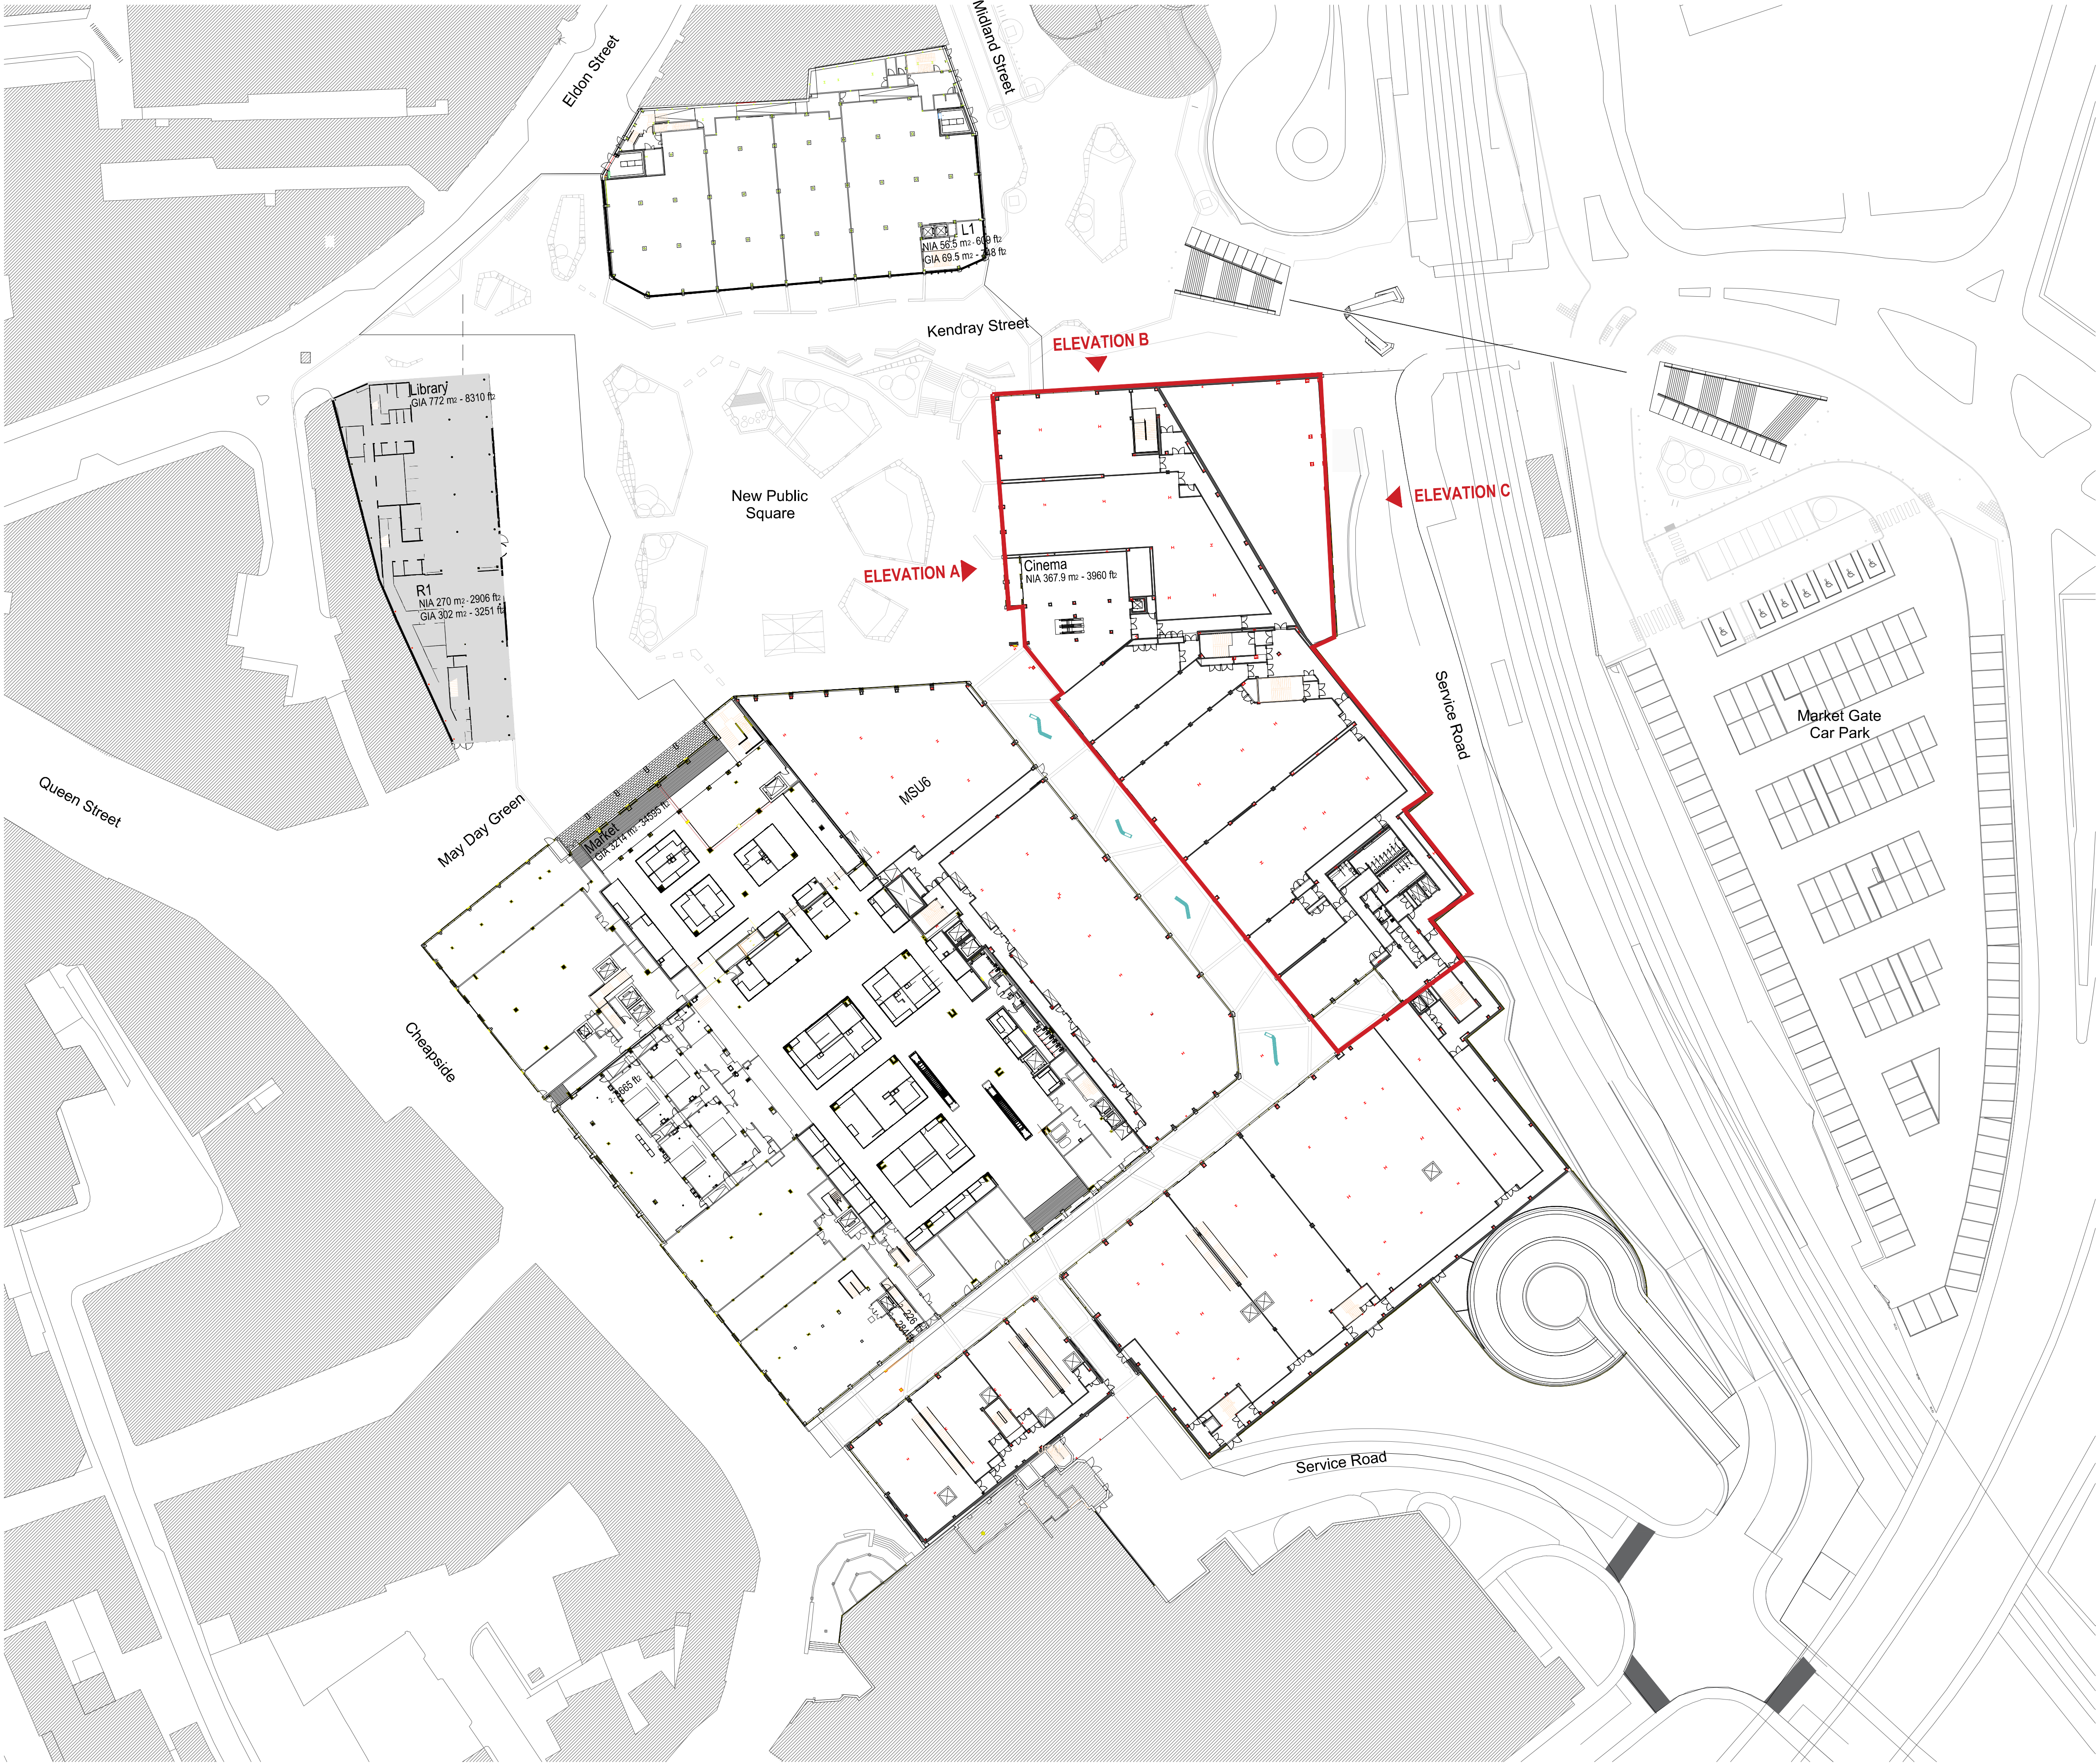

CINEWORLD
DEMISE

A	ISSUED FOR ADVERTISING CONSENT	03.09.20
Revision	Description	Date

**NB
Architects DA**

www.nbda-architects.co.uk Tel 01625 575550

Client CINEWORLD

Project CINEWORLD BARNSELEY

Drawing PROPOSED EXTERNAL
SIGNAGE
LOCATION PLAN

Drawing No. 1722\BA-018 Revision A

Scale 1:500@A1 Date 03.09.20 Drawn ACM

This drawing is copyright of N.B.D.A. Ltd. and should not be reproduced without permission. Dimensions should not be scaled off this drawing. All dimensions should be checked on site.