




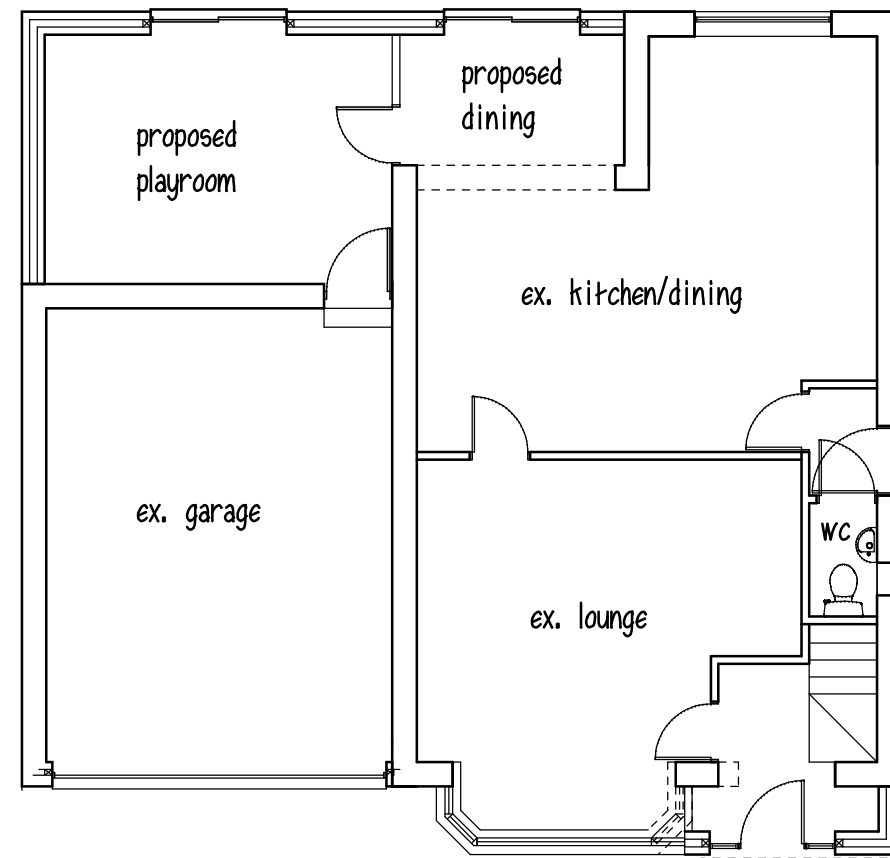

GROUND FLOOR

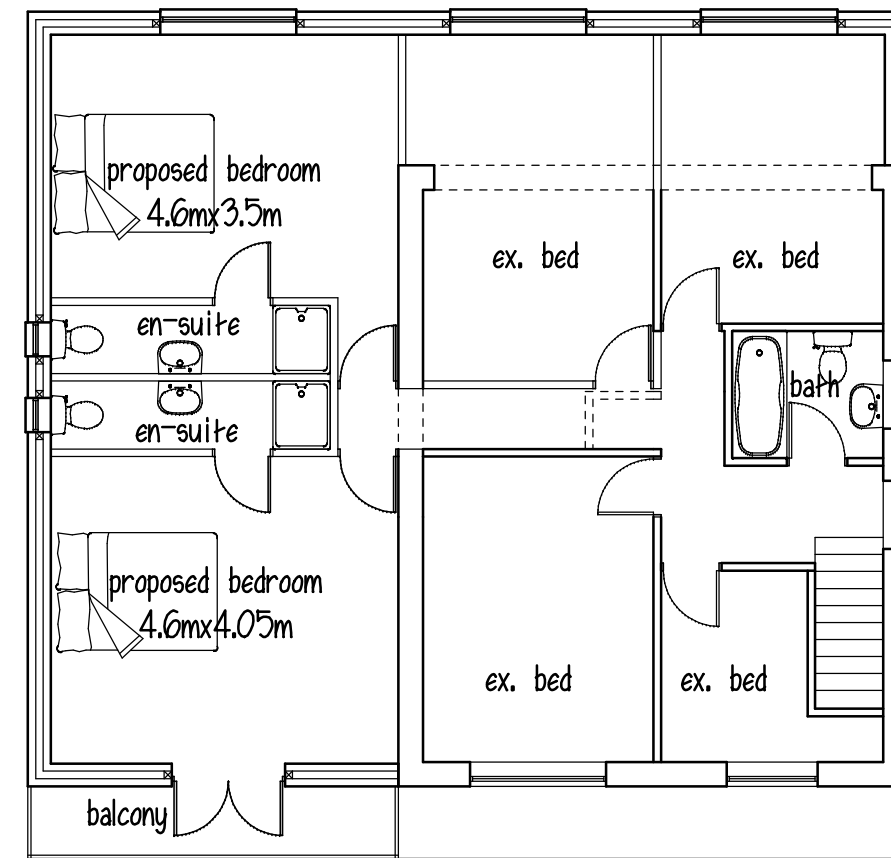

FIRST FLOOR

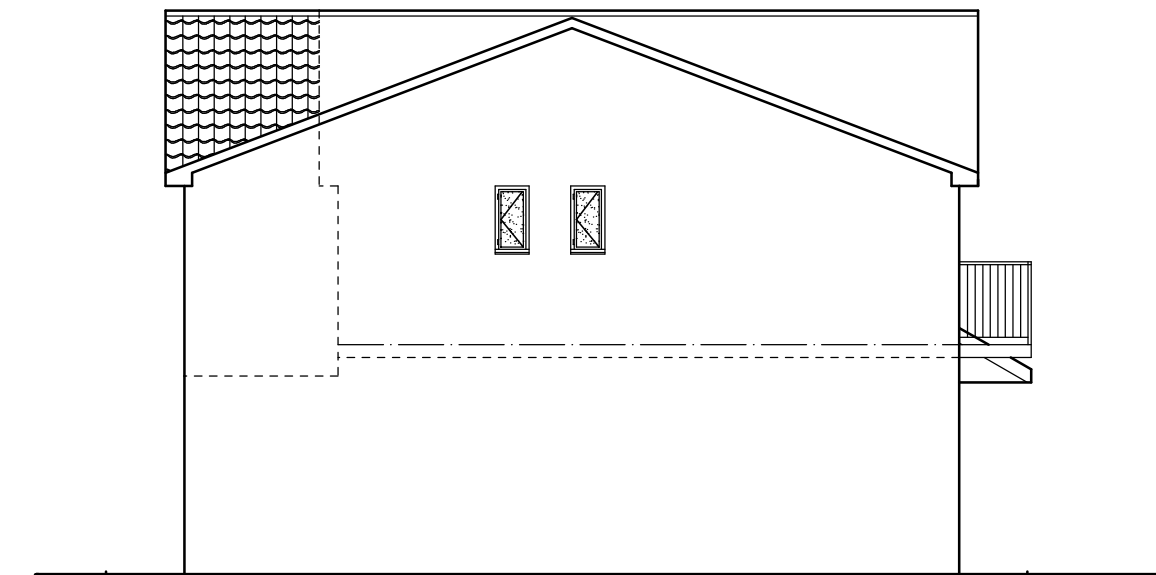

SIDE ELEVATION


SPEC
 ROOF- concrete tiles to match existing
 WALLS- natural stone to match existing
 WINDOWS- white pvc to match existing



FRONT ELEVATION



REAR ELEVATION

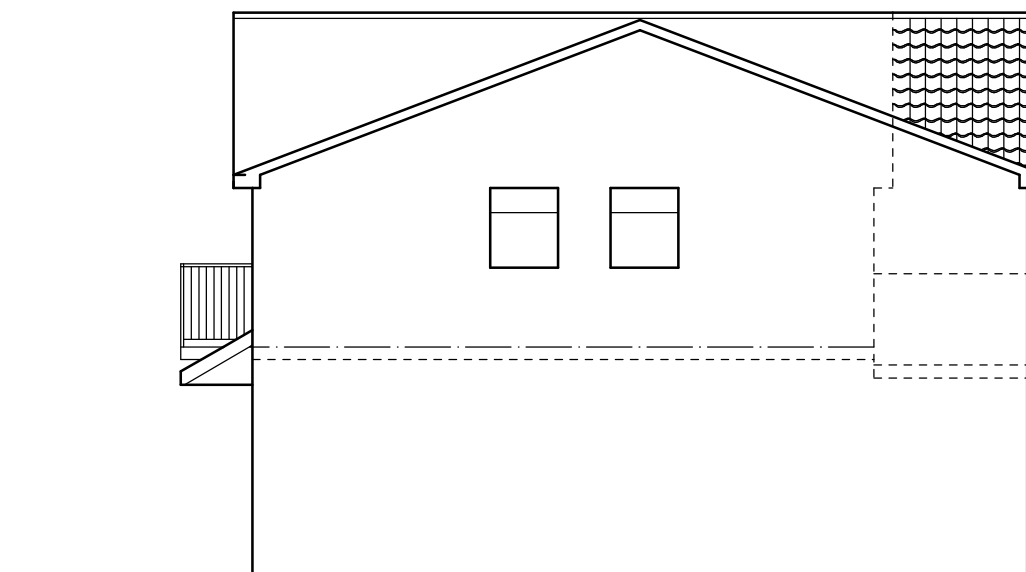

SIDE ELEVATION

Mr & Mrs S SEPEHRI

PROPOSED SIDE & REAR
 EXTENSIONS AT
 15 WHINMOOR WAY
 SILKSTONE

PLANS & ELEVATIONS

1:100@A2 OCT13 Rev A

Peter Thompson M.B.I.A.T.
 Linwood
 Barnsley Road tel & fax
 Dodworth 01226
 Barnsley S753JR 201391