


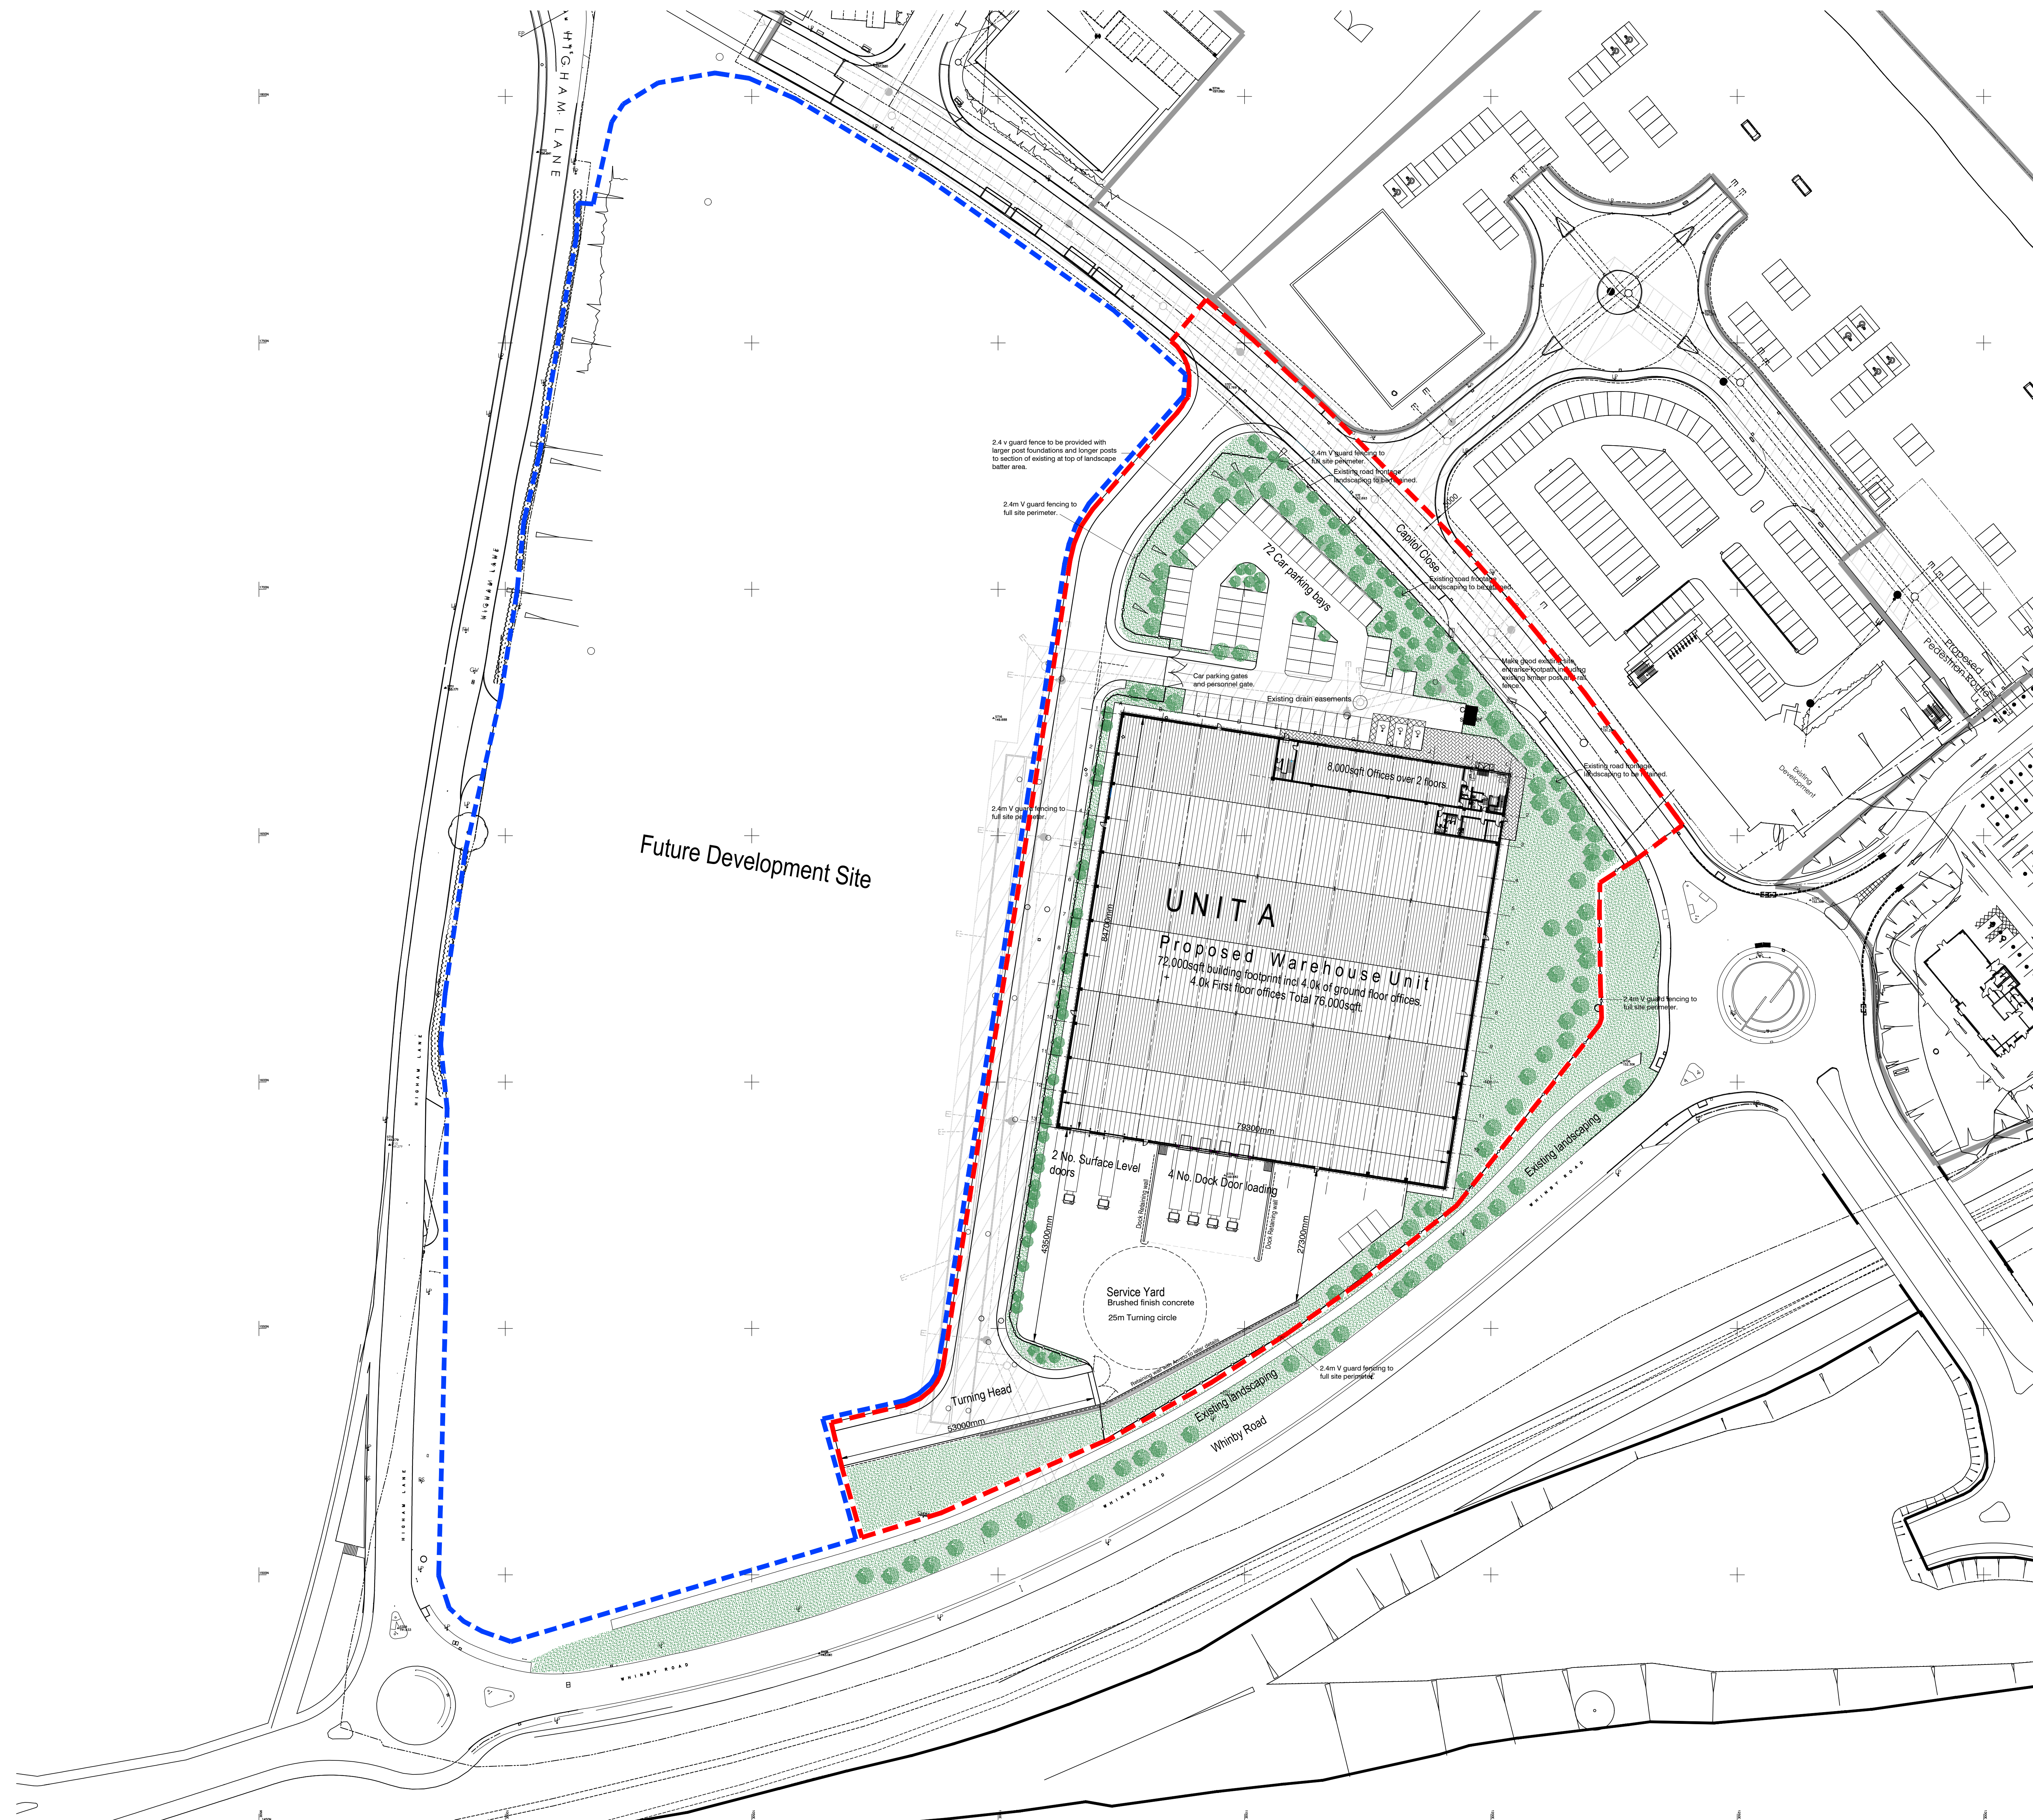

Notes

Revisions		
Rev	Date	Description

Building Management Services

Project

Sheet

Site Layout Plan.

DCH	Date FEB 17
-----	-------------

Abstract

1.500@AU

PLANNING	
ing No.	

100 10 10