
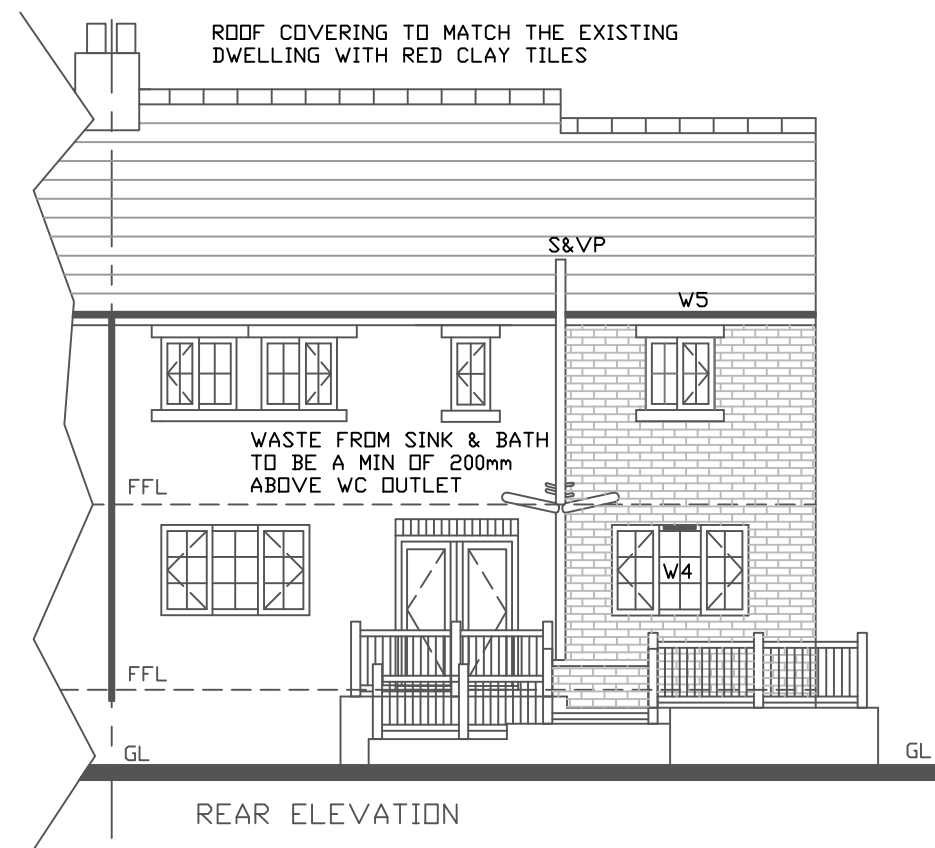


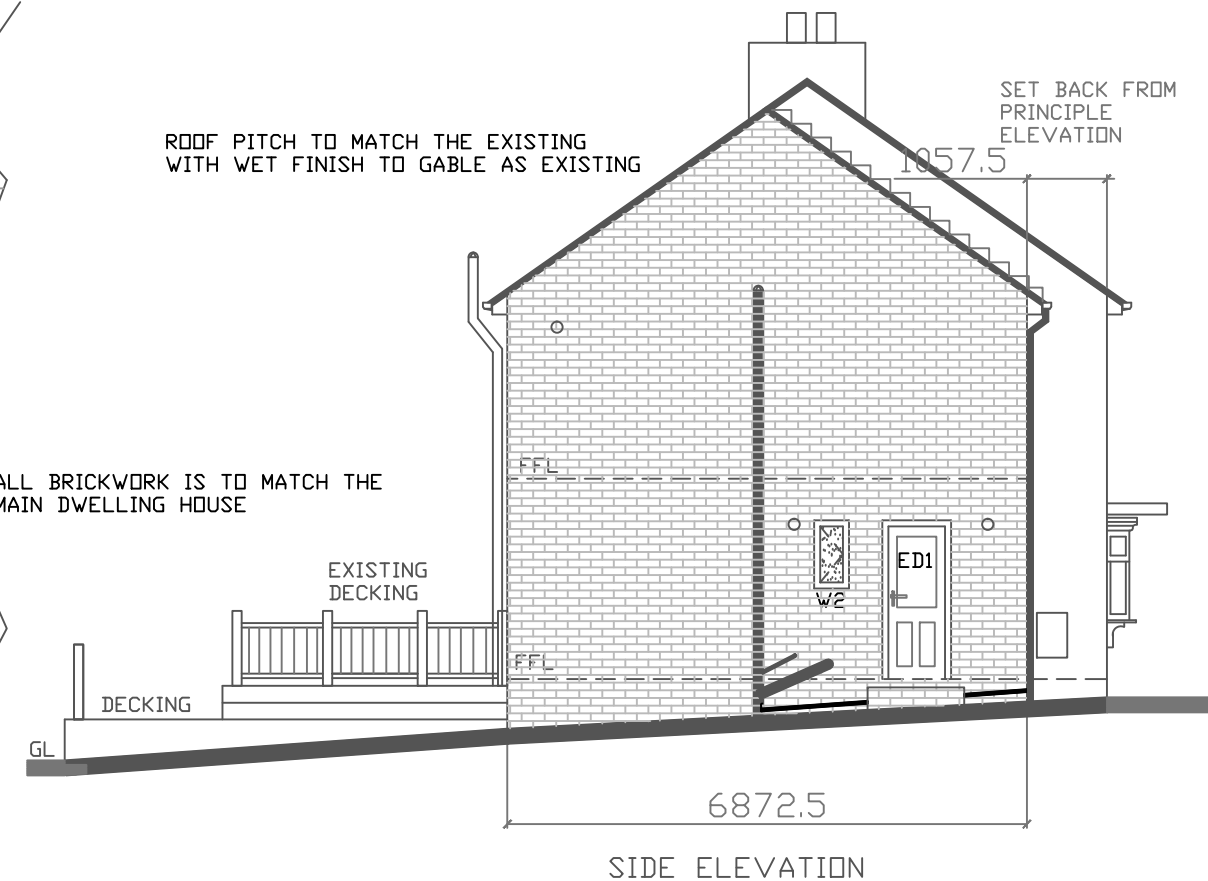

NOTE
ALL NEW WINDOWS AND EXTERNAL DOORS TO BE IN WHITE UPVC TO MATCH THE MAIN DWELLING

EXTENT OF BOUNDARY TO REAR

ALL WINDOWS TO BE WHITE UPVC DOUBLE GLAZED SEALED UNITS ARGON FILLED MECHANICALLY FIXED INTO OPENING AND WEATHER SEALED

REV 'A' EXTENSION ROOF ALTERED TO SHOW CORRECT RIDGE LINE

CLIENT
MR C WAINWRIGHT
33 BEECH HOUSE ROAD
HEMINGFIELD

TITLE
DRAWING SHOWING PROPOSED
ELEVATIONS

SCALE
1: 100 @ A3

DATE
19/07/2018

DRG No
CAD/QA/P/1803 A

REV
A

Quill
Architecture®

partner
LABC