




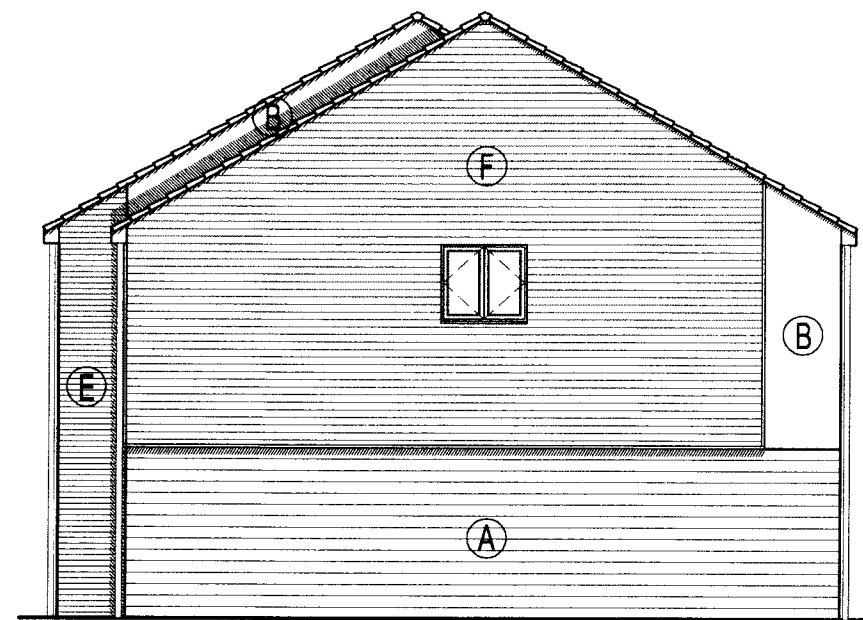

Plot 1 - Gable

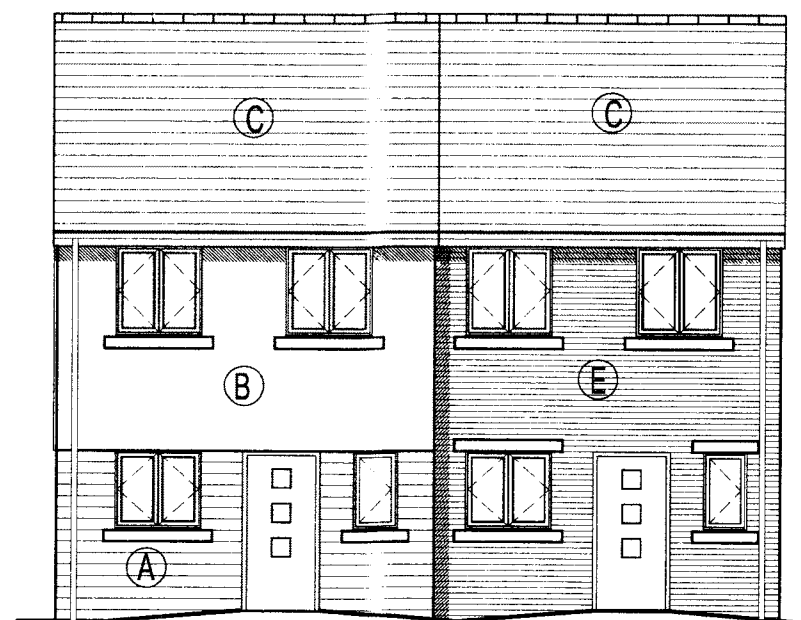


Plot 1+2 - Front

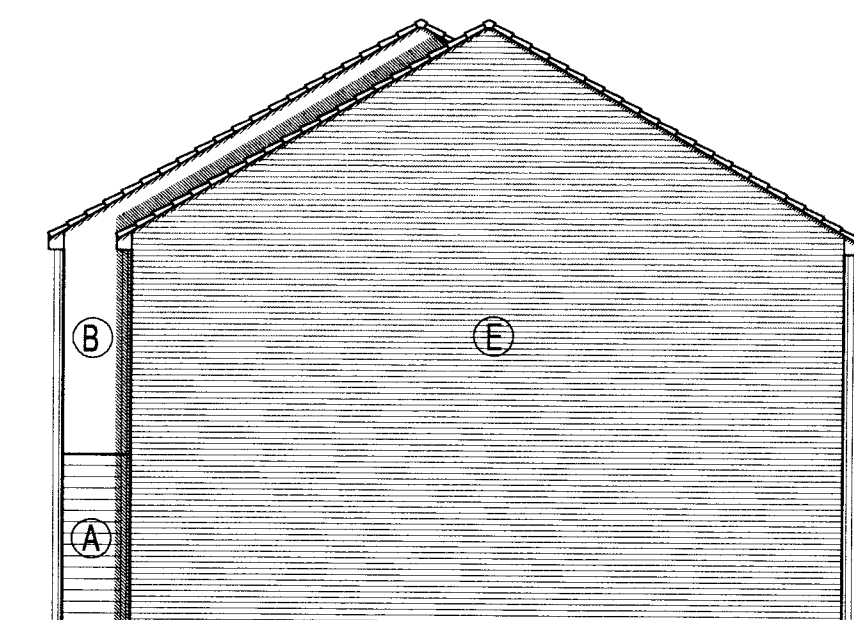

Plot 2 - Gable




Plot 1+2 - Rear

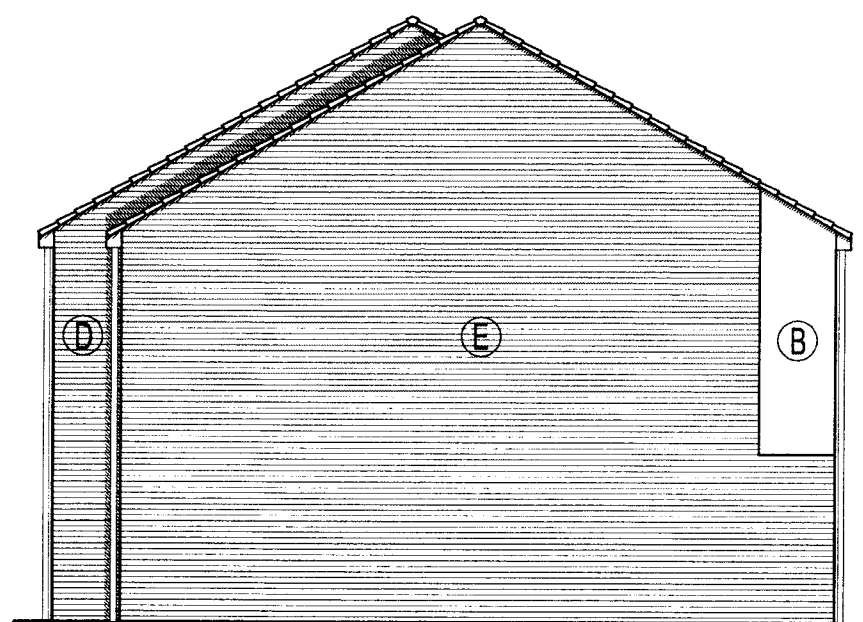

Plot 3 - Gable




Plot 3+4 - Front

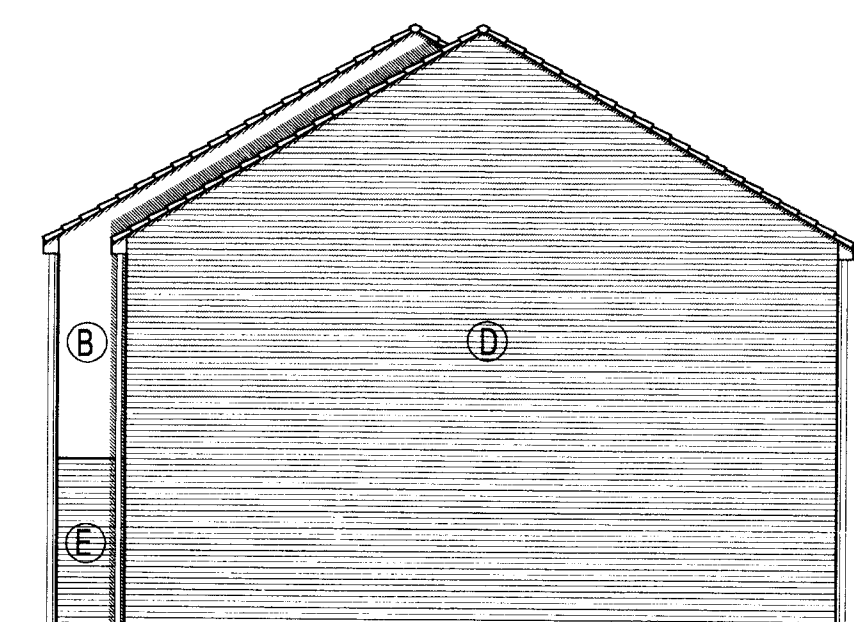

Plot 4 - Gable



Plot 3+4 - Rear

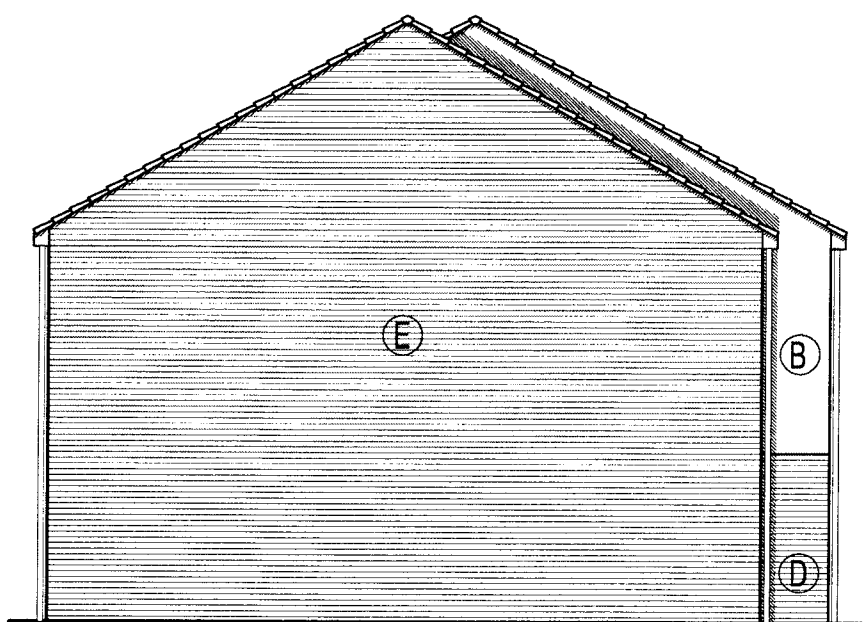


Plot 5 - Gable



Plot 5- 2B4P House

Plot 6- 2B4P House

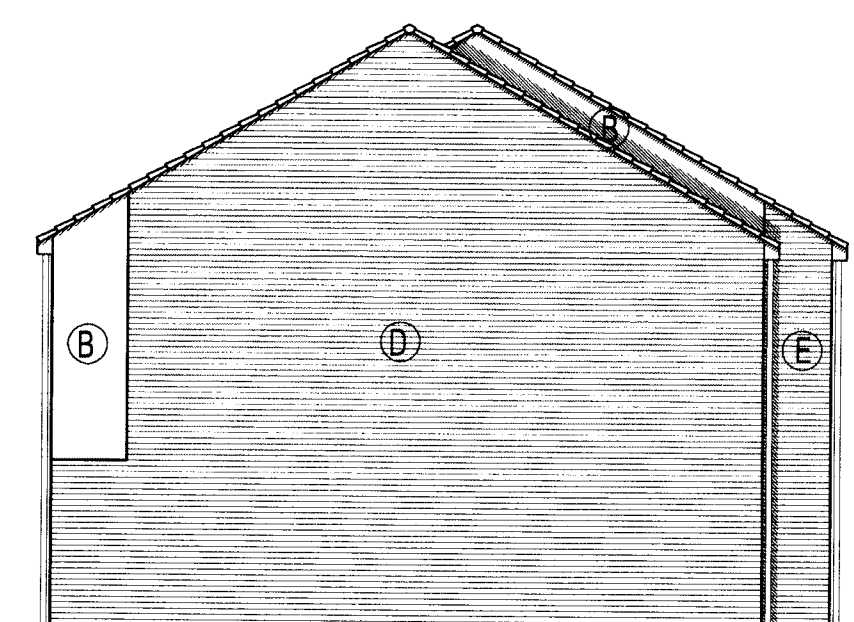

Plot 6 - Gable




Plot 6- 2B4P House

Plot 5- 2B4P House

Materials

- (A) Artificial Stonework - dressed Buff Black
 - (B) Render Finish - Ivory
 - (C) Concrete Interlocking tiles - colour: Grey Slate
 - (D) Facing Brickwork - type: Carlton - Buff Dragwire
 - (E) Facing Brickwork - type: Carlton - Wolds Minster Blend
 - (F) Cedar cladding
- Windows - UPVC Dark Admiral Grey (BS 18 B 25)
Doors - Composite, Dark grey
Eaves - UPVC, Dark grey

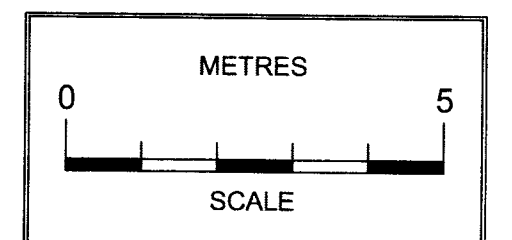

General Notes

- 1) To be read in conjunction with Specification / Project Drawings.
- 2) Do not scale from this drawing. Check all dimensions on site and report any discrepancies to the architect.
- 3) All structural and drainage work to be to the satisfaction of DBS on site.
- 4) If in doubt, ask.

Drawing Status
Planning

Revisions

BY DATE

SYHA DRAWING CONTROL
Printed by - RICKY WARD
Printed on - 06/09/2011 15:37:12
© Copyright. All rights reserved.

SYHA Architects
43-47 Wellington Street
Sheffield
South Yorkshire
S1 4HF

tel: 0114 2900 278
fax: 0114 2900 290
web: www.syha.co.uk

Creation Date
06/09/11
By
RW
Scale
1:100
Size
A2
Title
Block Elevations

Job
Harriet Close
Client
SYHA Development Section



Dwg No
904
Rev.