


Fairfield

LB

MEXBOROUGH ROAD
+
20.7m

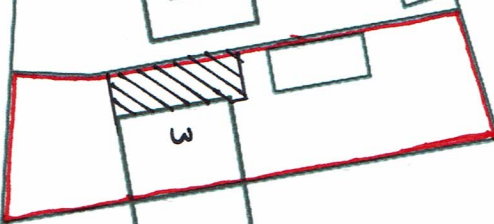

3

12

1

4

10

12

20

11

1



BLOCK PLAN
SCALE: 1/500

38

25

18.6m

15

19

31

2

7

1