




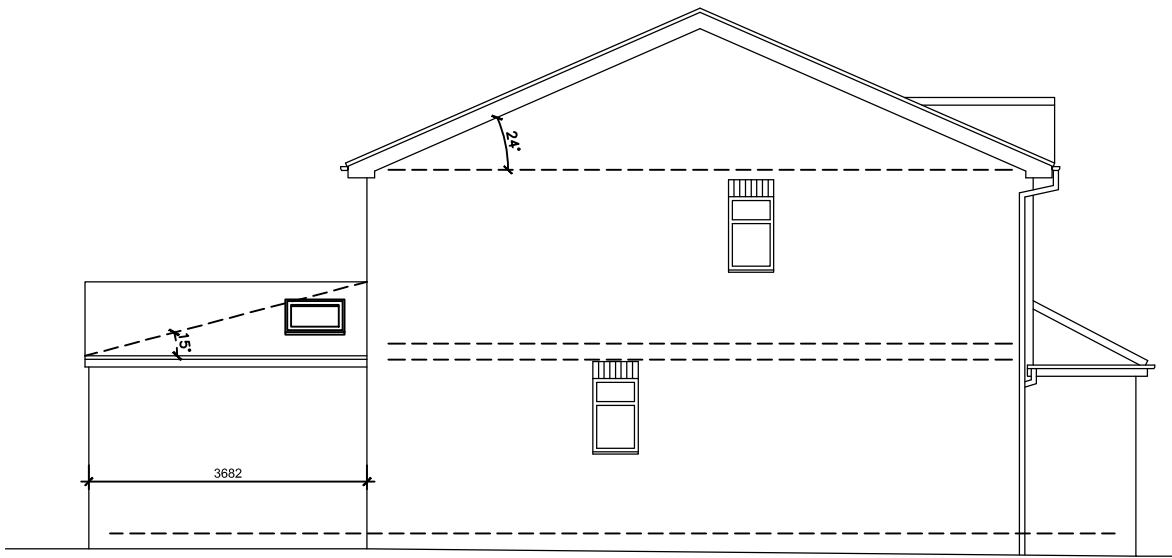


Proposed Side Elevation

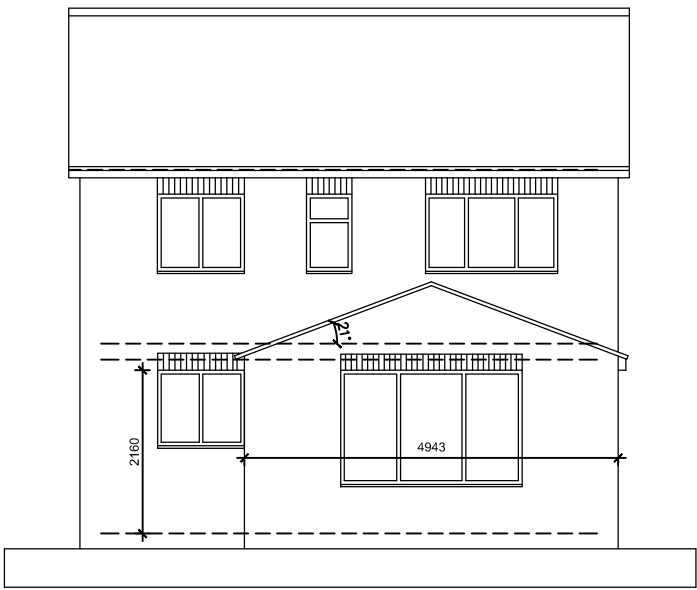


Proposed Rear Elevation

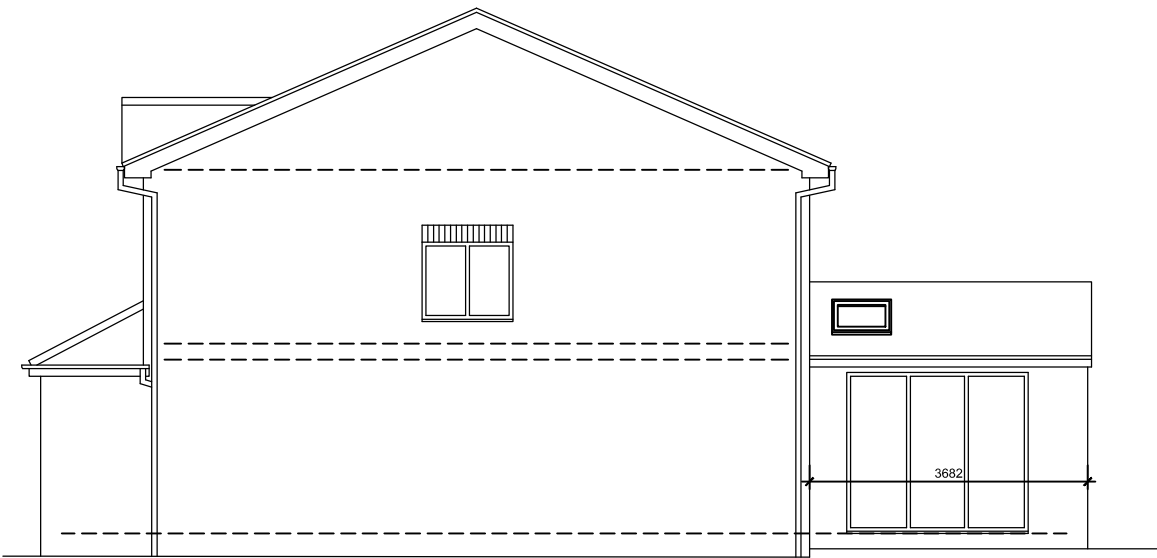


Proposed Side Elevation

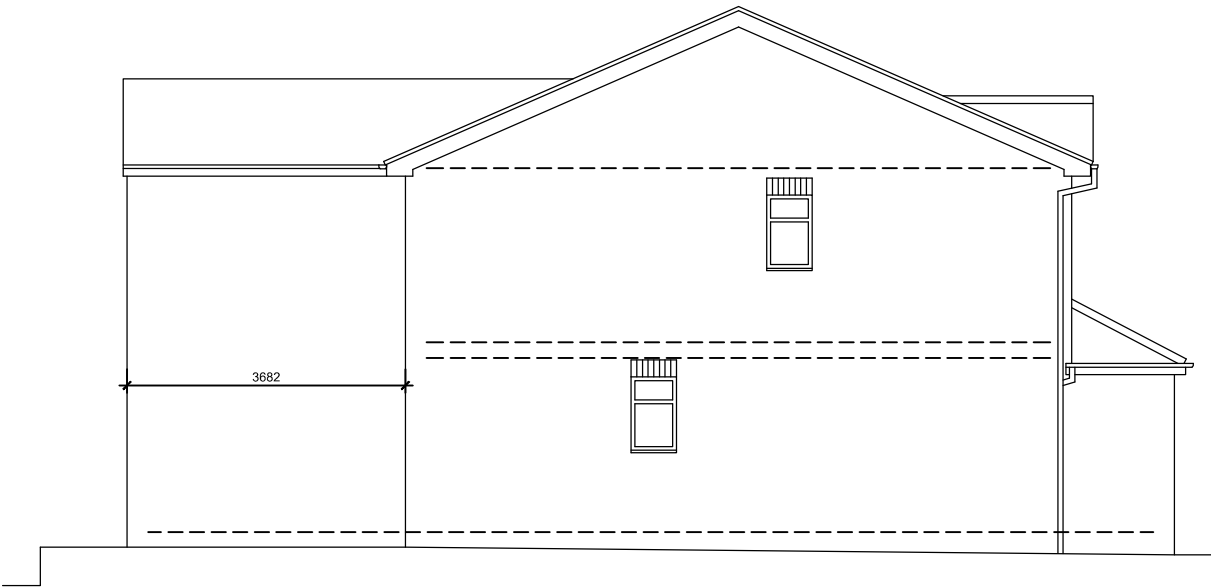


Proposed Side Elevation
2 storey

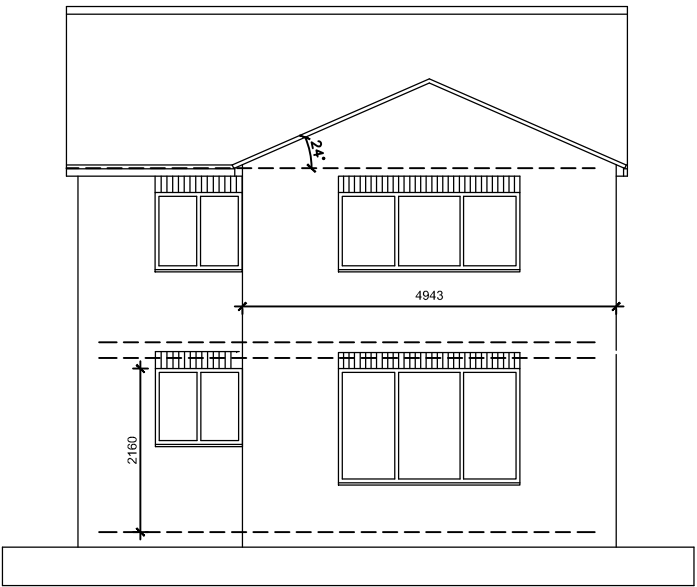

Proposed Rear Elevation
2 storey

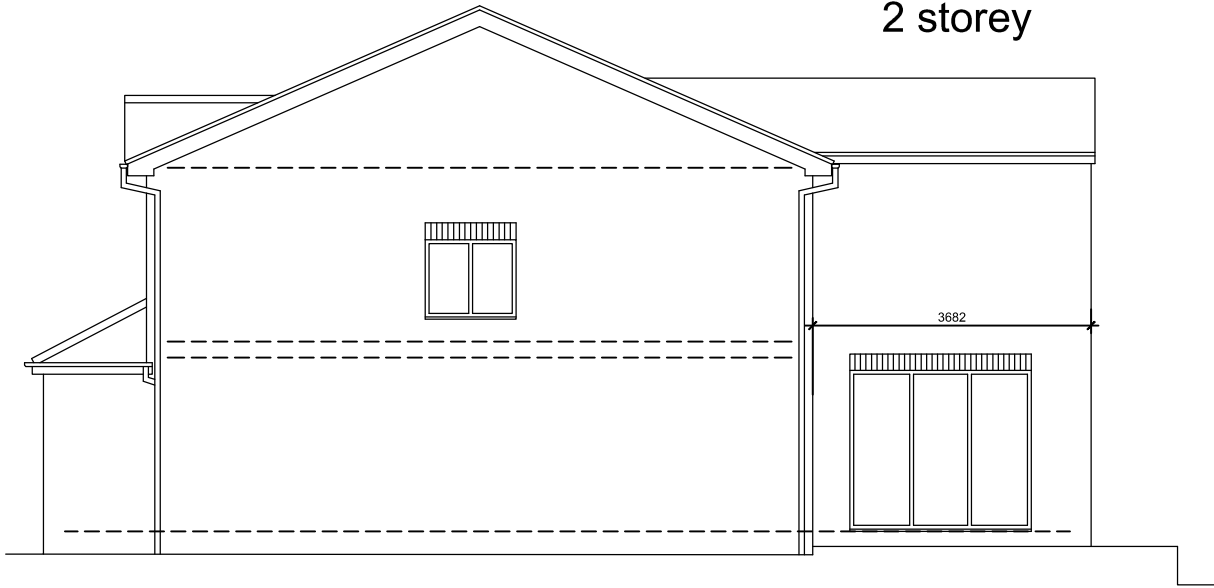

Proposed Side Elevation
2 storey

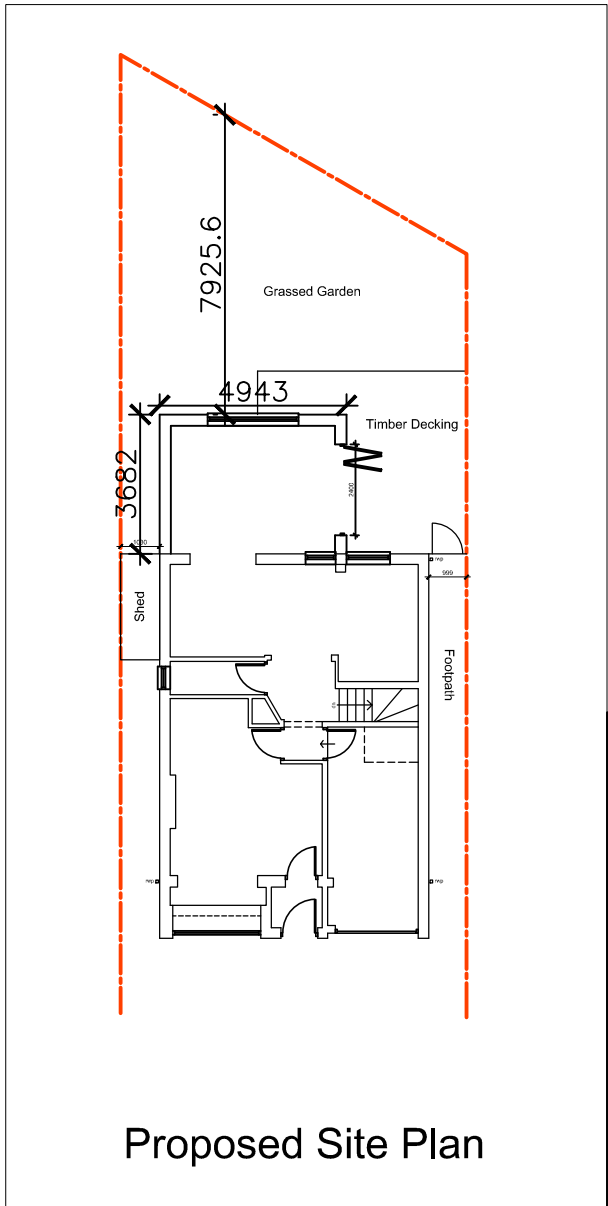

Proposed Site Plan

Revision		Project	
Extension to 15 Hannas Royd		Title	
Site plan, Elevations & Alternatives As Proposed		Scale	
1:100 & 1:200 @ A3		Date	
261-04		06/2016	
Drawing Number		Revision	
261-04		This drawing is copyright	
Michaela Nash Architect		20, Radcliffe View Heritage Village Leeds West Yorkshire LS10 4UT Tel: 0113 2723822 michaelanash@talktalk.net	