


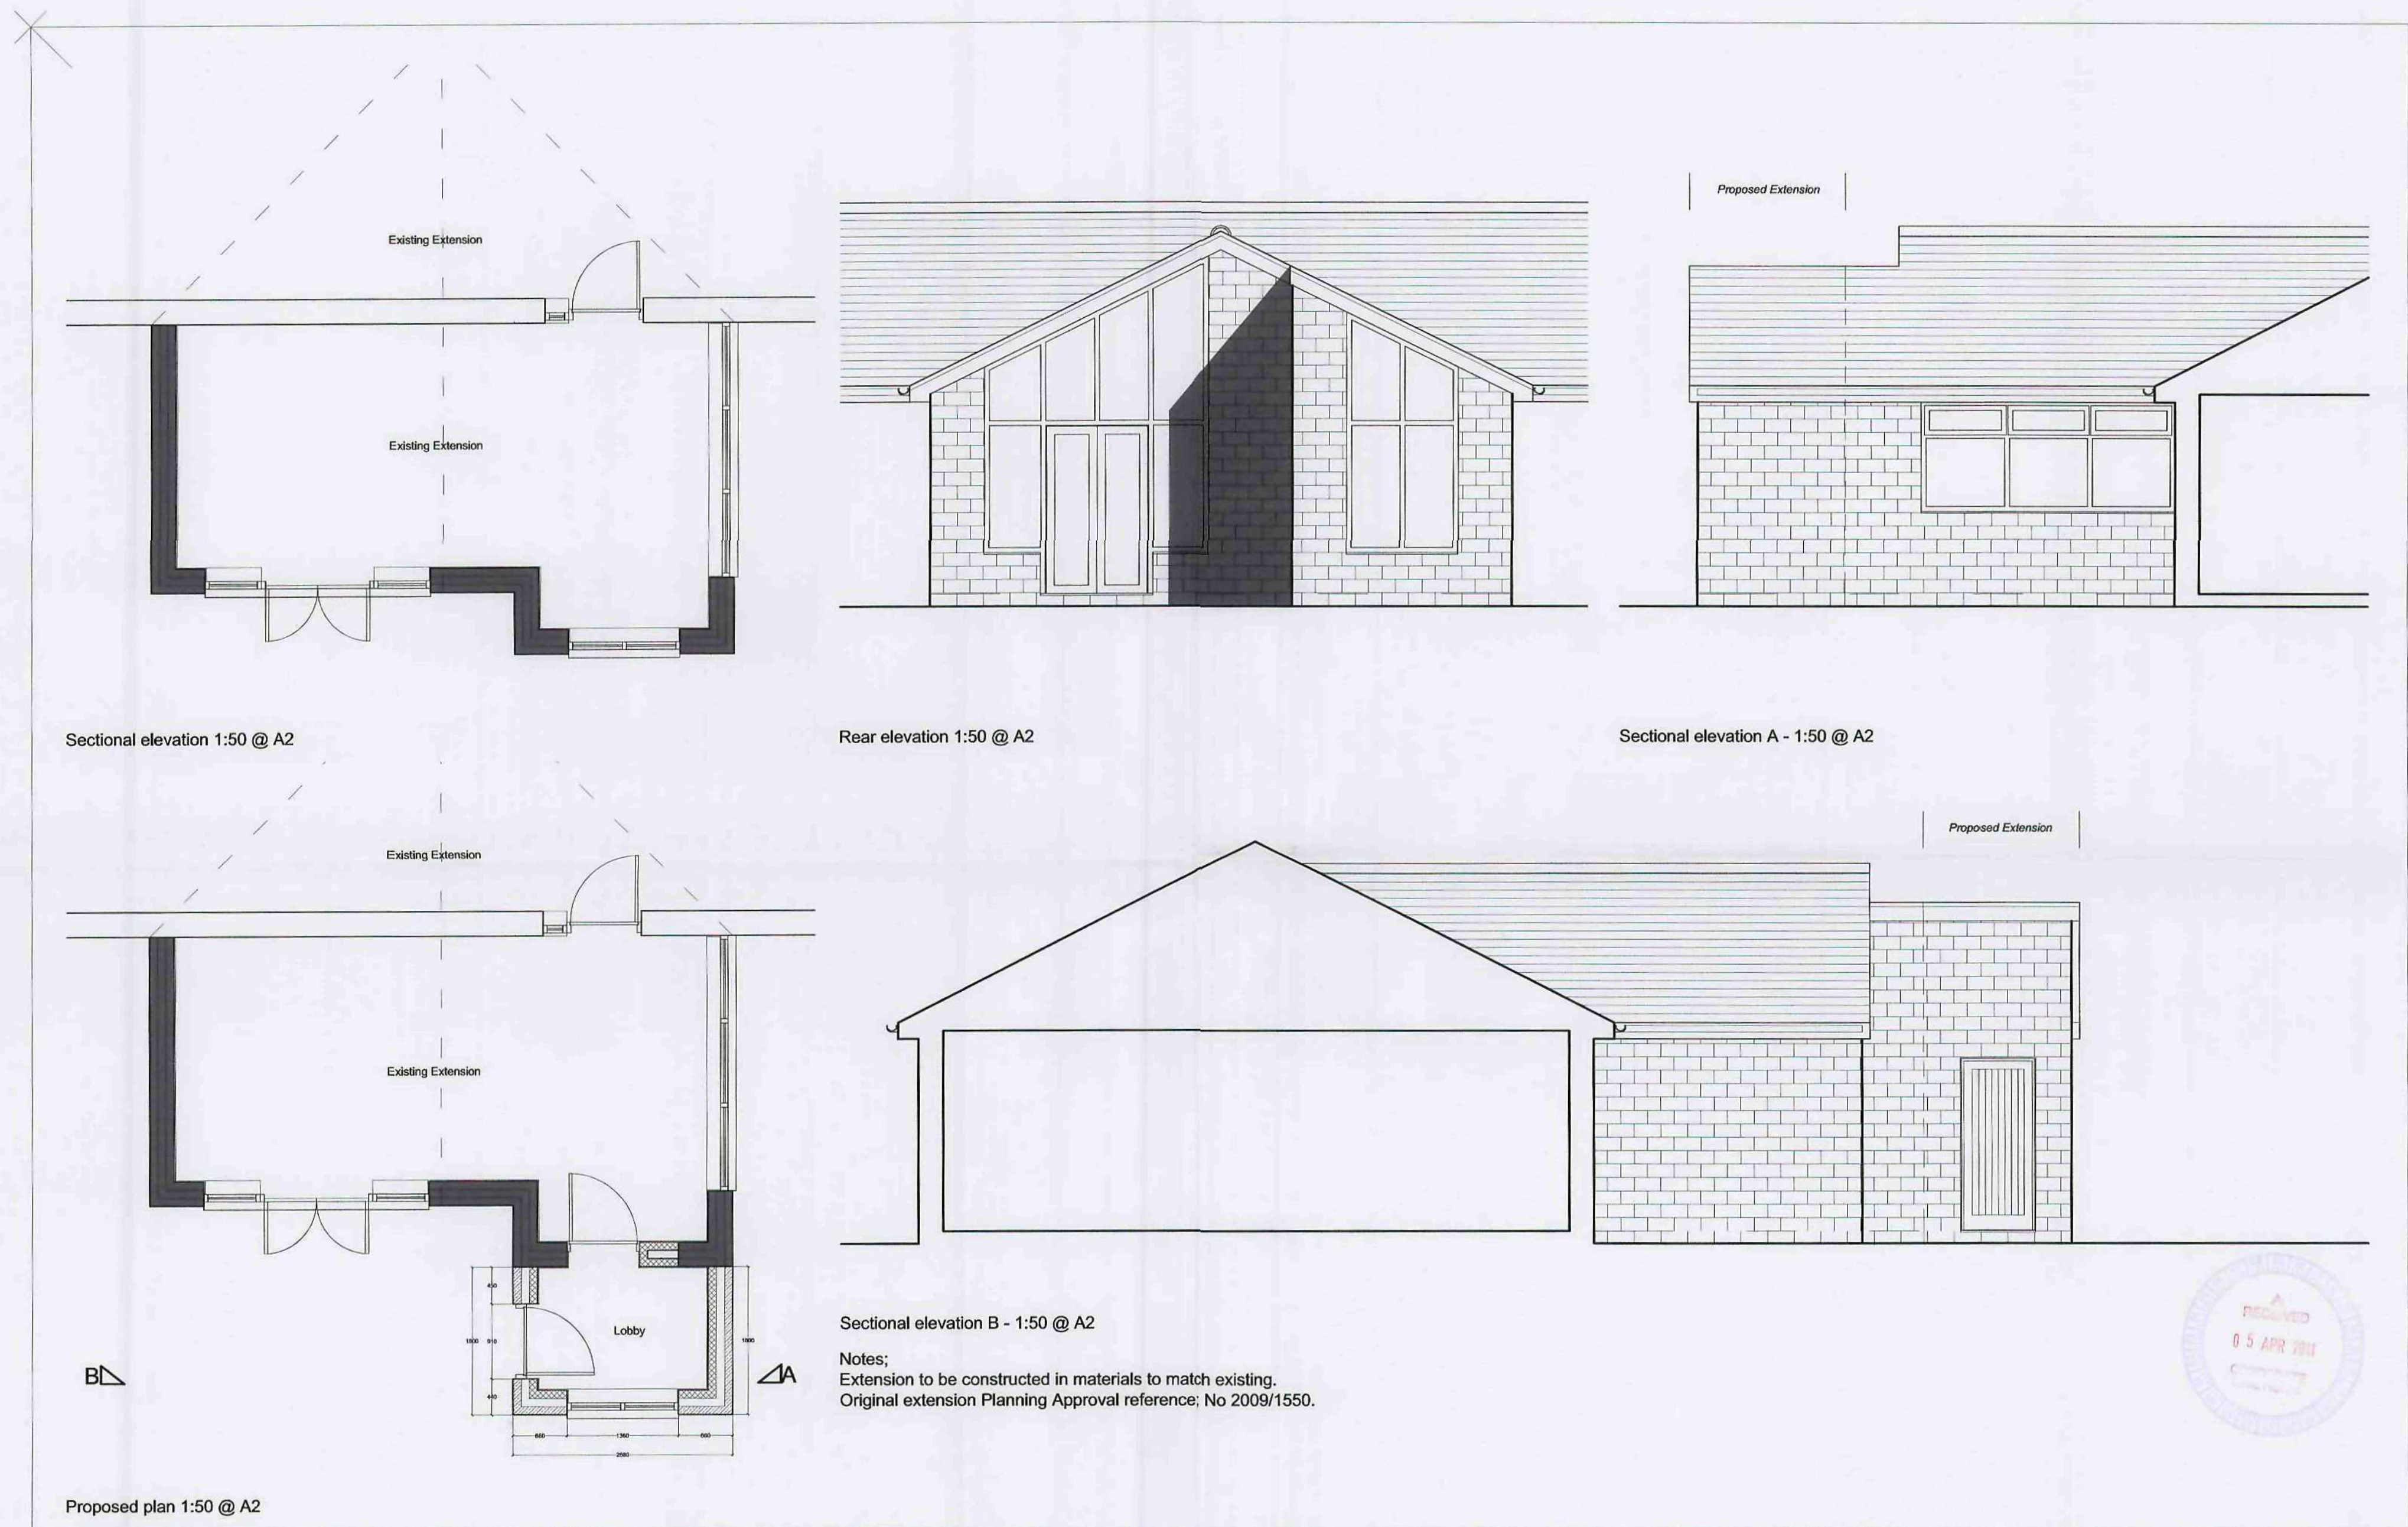

Client Reference :

Project :

Drawing Title :

Drawn :

Scale :

Date :


Drawing No : Rev:

Mr & Mrs D. Watson
9 Park lane, Westwood, Sheff, S35 4LG

Domestic extension
#####

Proposed plans / elevations
#####

Feb /11 DW_01

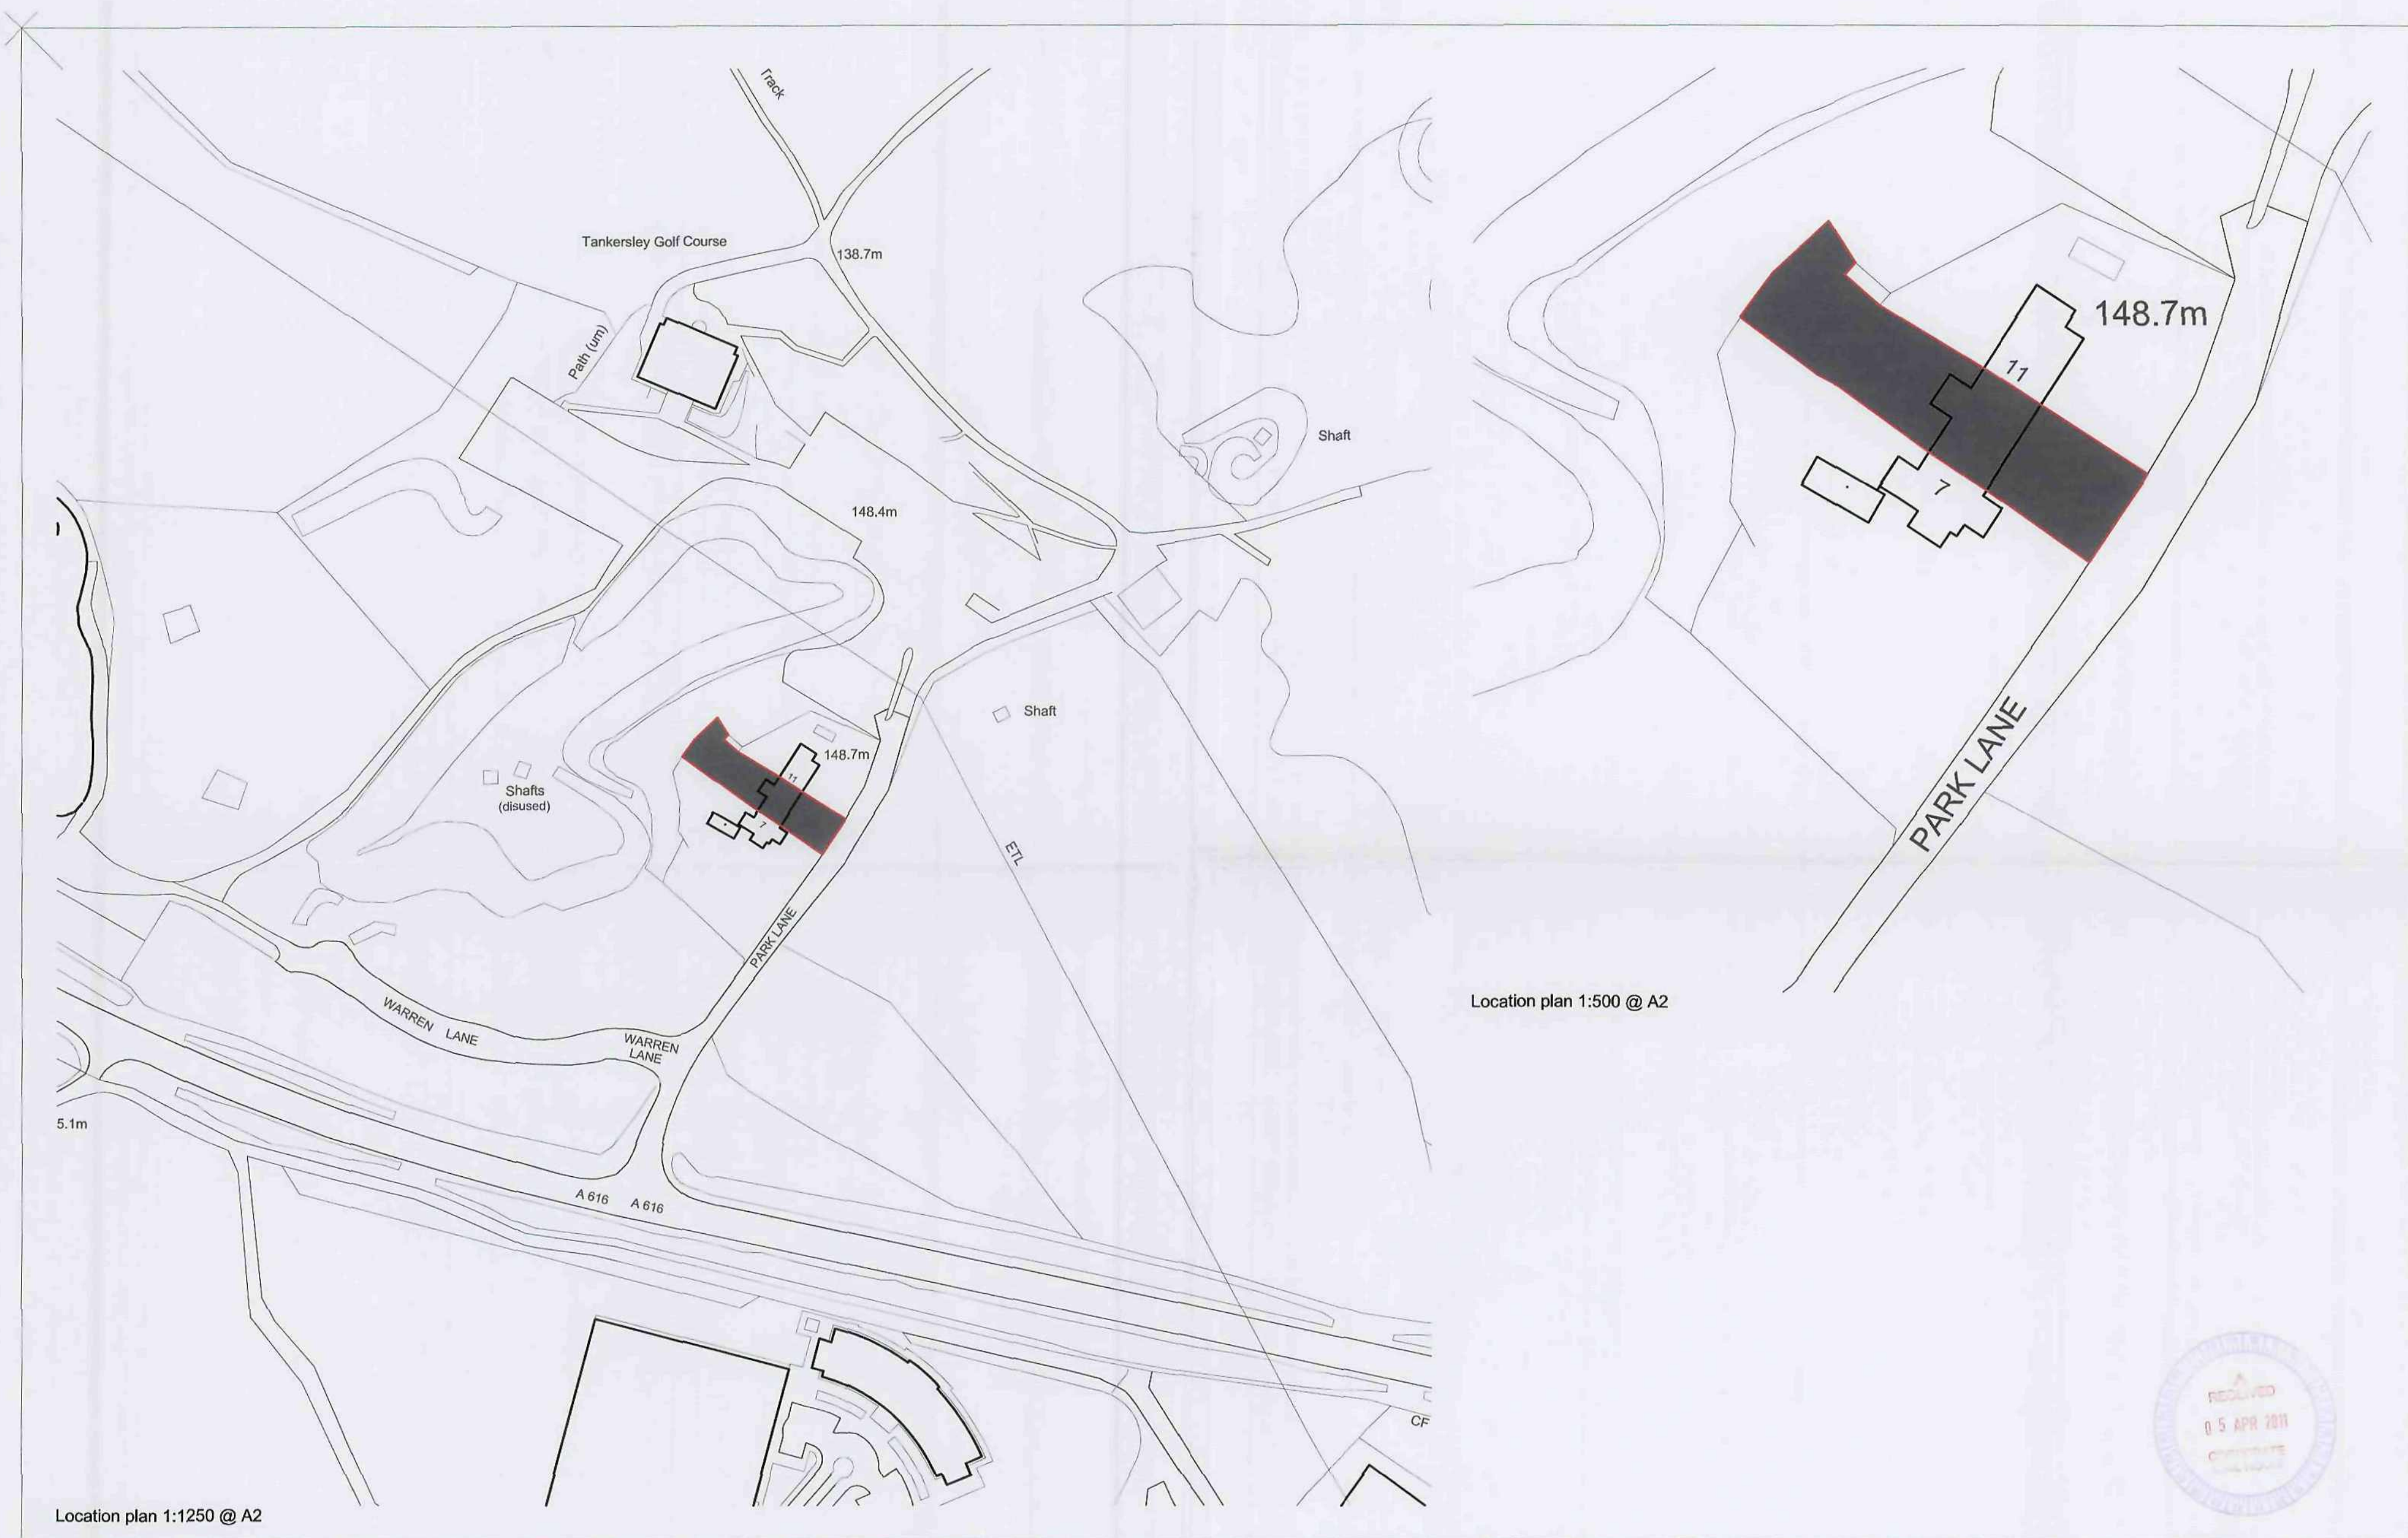

Client Reference :

Mr & Mrs D. Watson
9 Park lane, Westwood, Sheff, S35 4LG #####

Project :

Domestic extension

Drawing Title :

Location plan
#####

Drawn :

##

Scale :

--

Date :

Feb /11

Drawing No : Rev:

DW_02 ##