

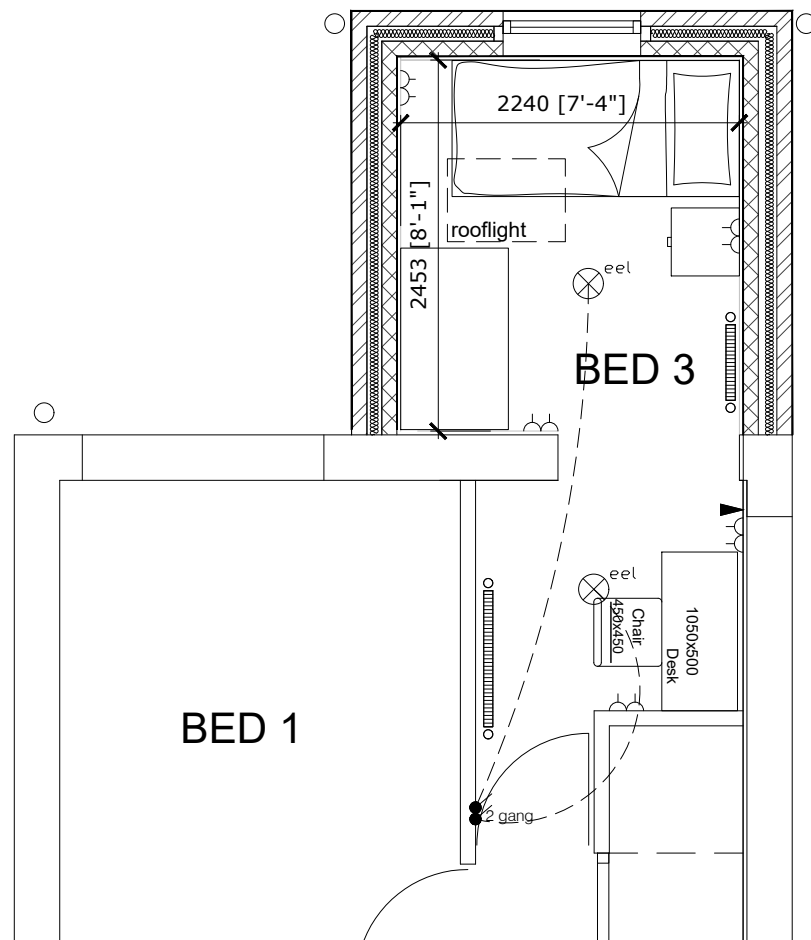
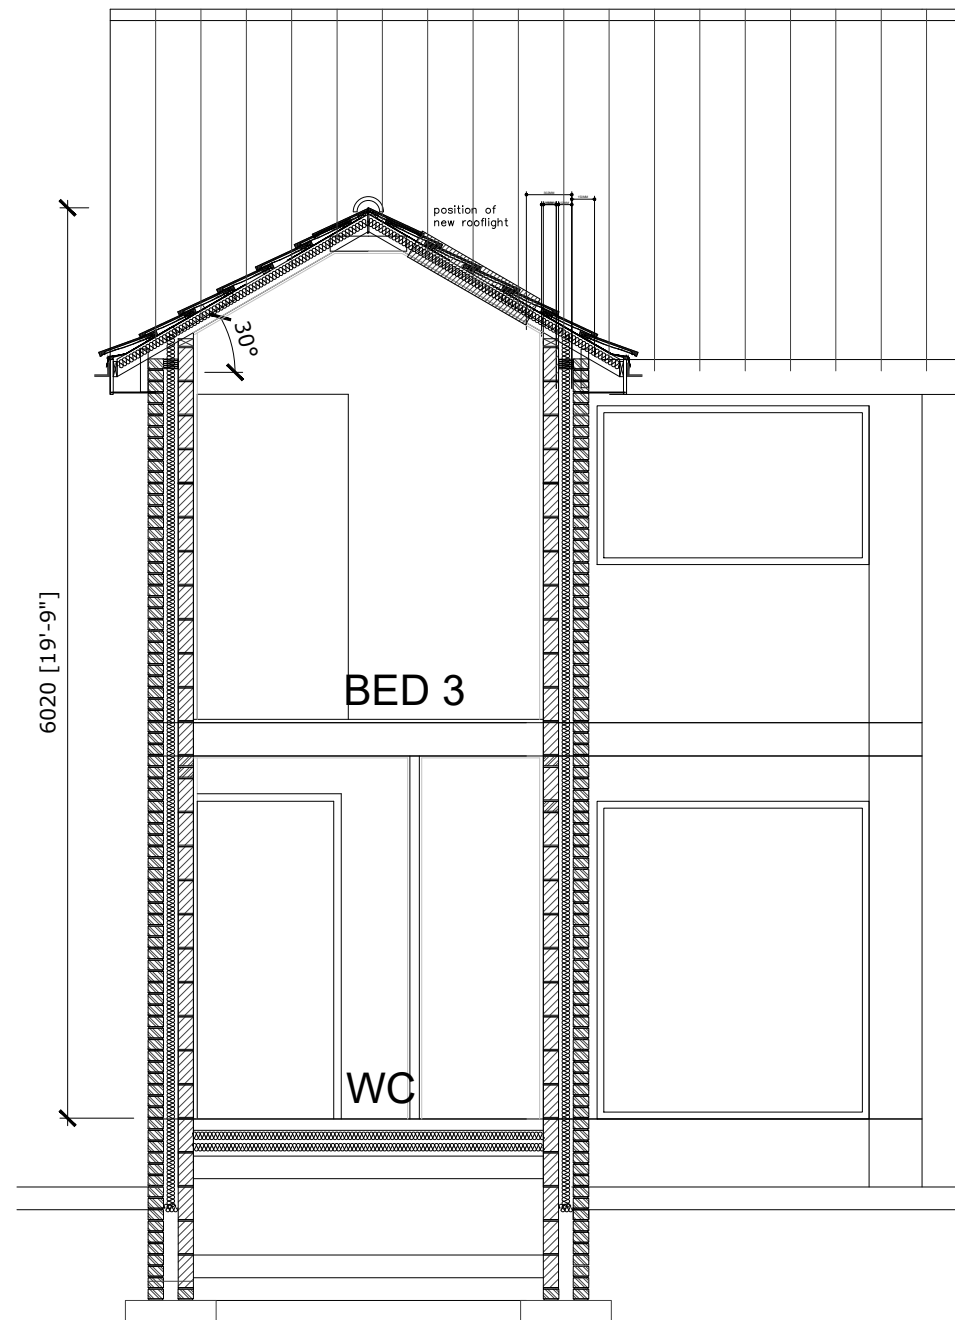


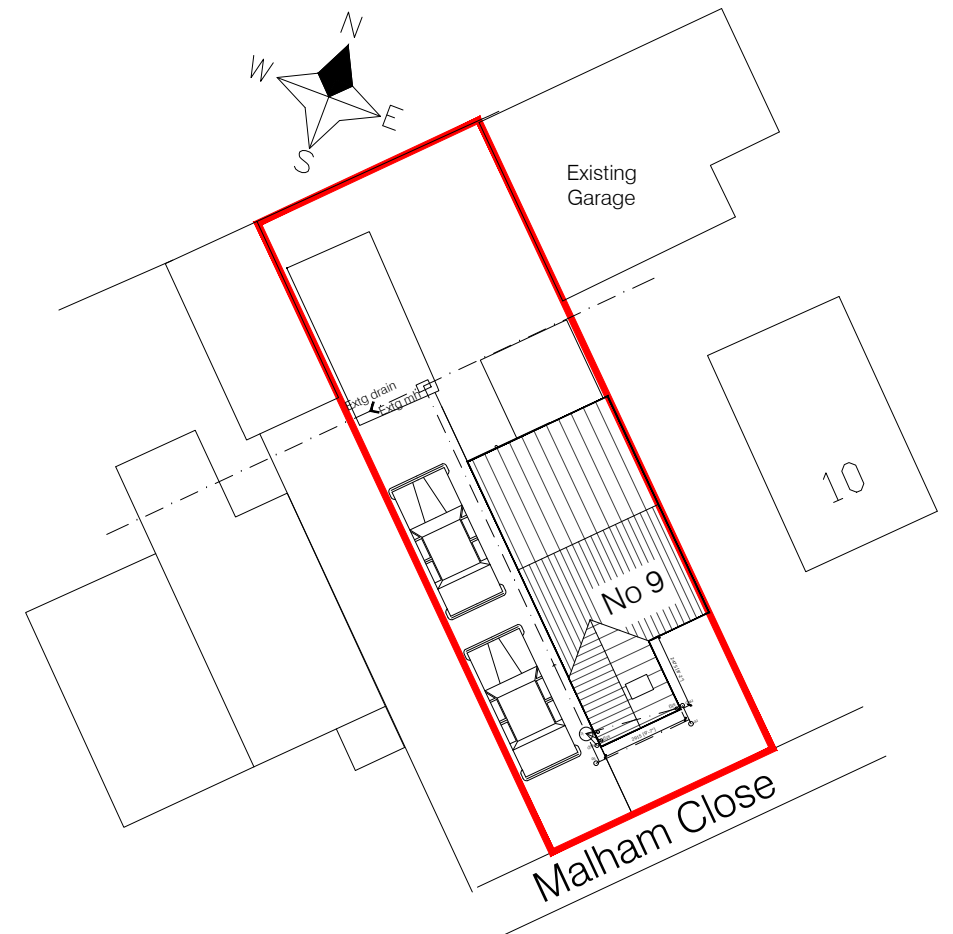

Proposed Site Plan

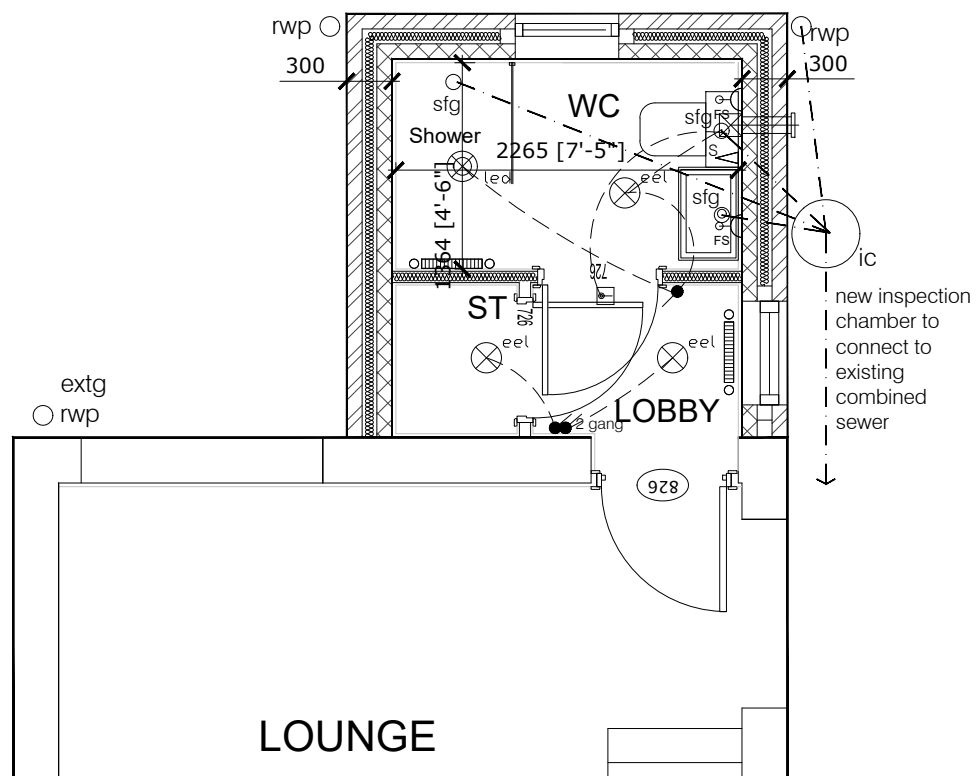

Section