




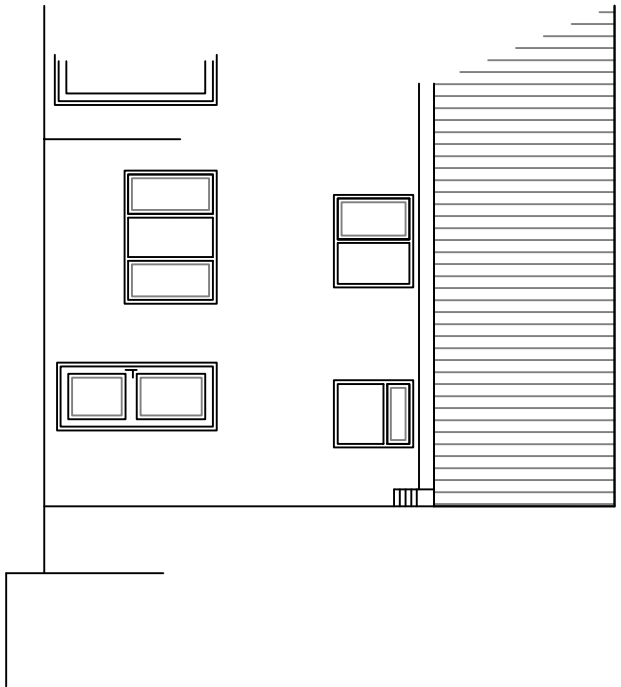


EXISTING REAR ELEVATION

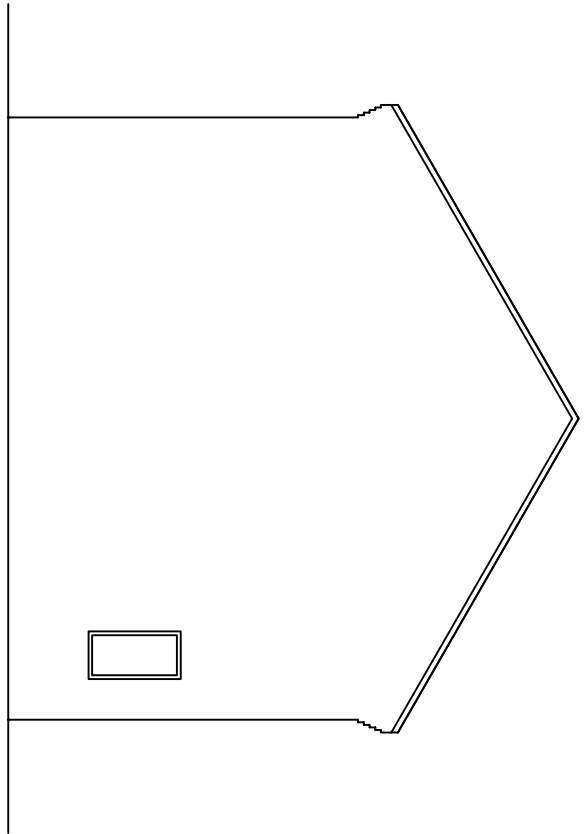


EXISTING SIDE ELEVATION

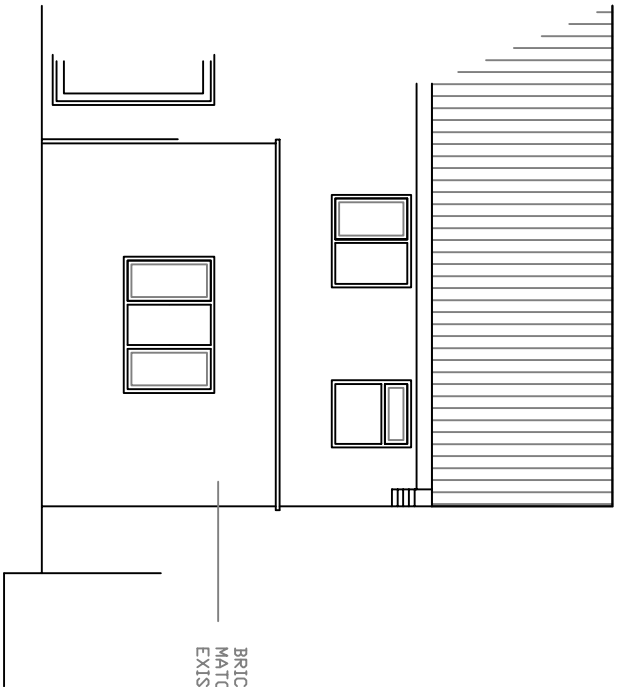


PROPOSED REAR ELEVATION

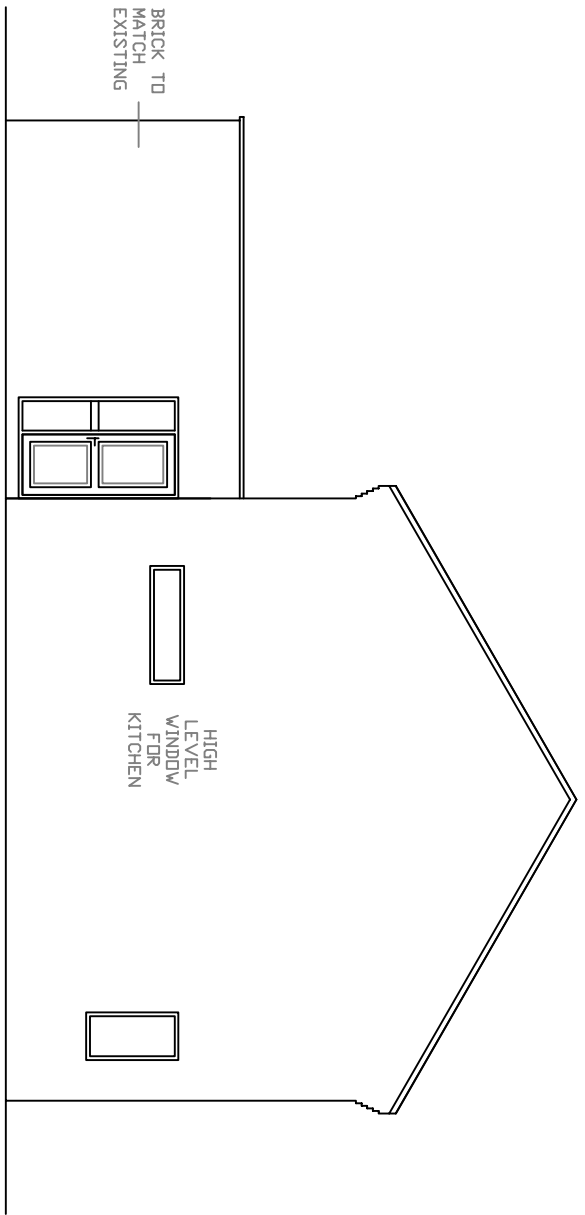


PROPOSED SIDE ELEVATION

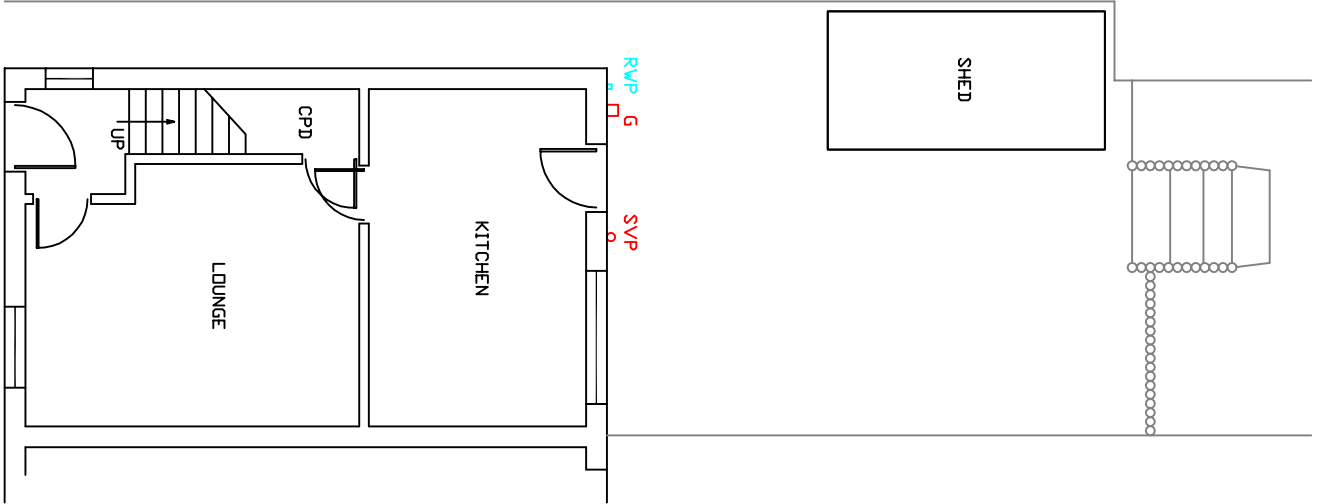


EXISTING GROUND FLOOR LAYOUT

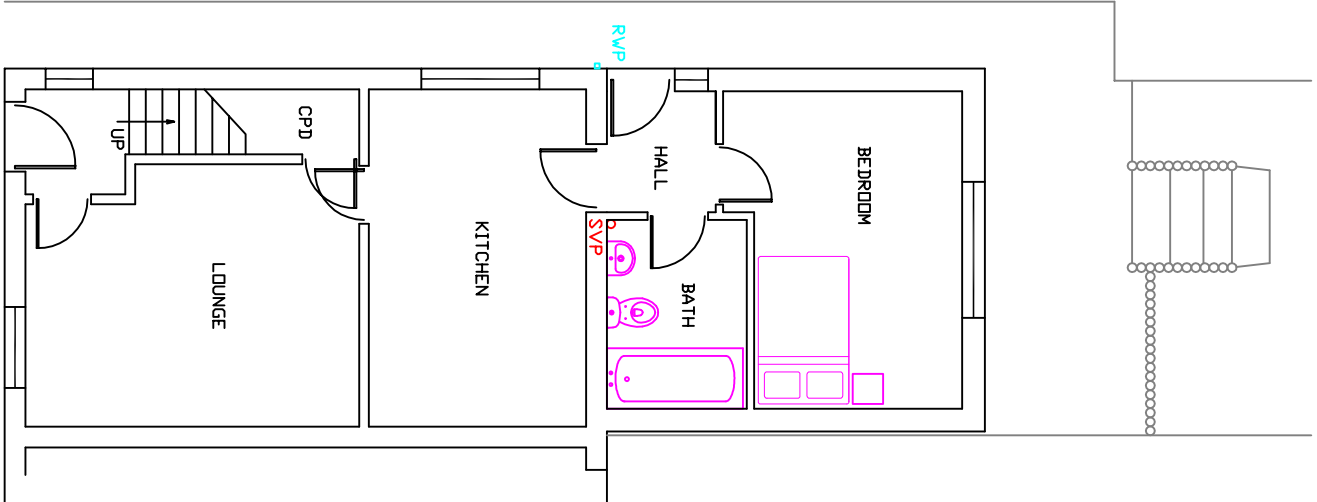

PROPOSED GROUND FLOOR LAYOUT

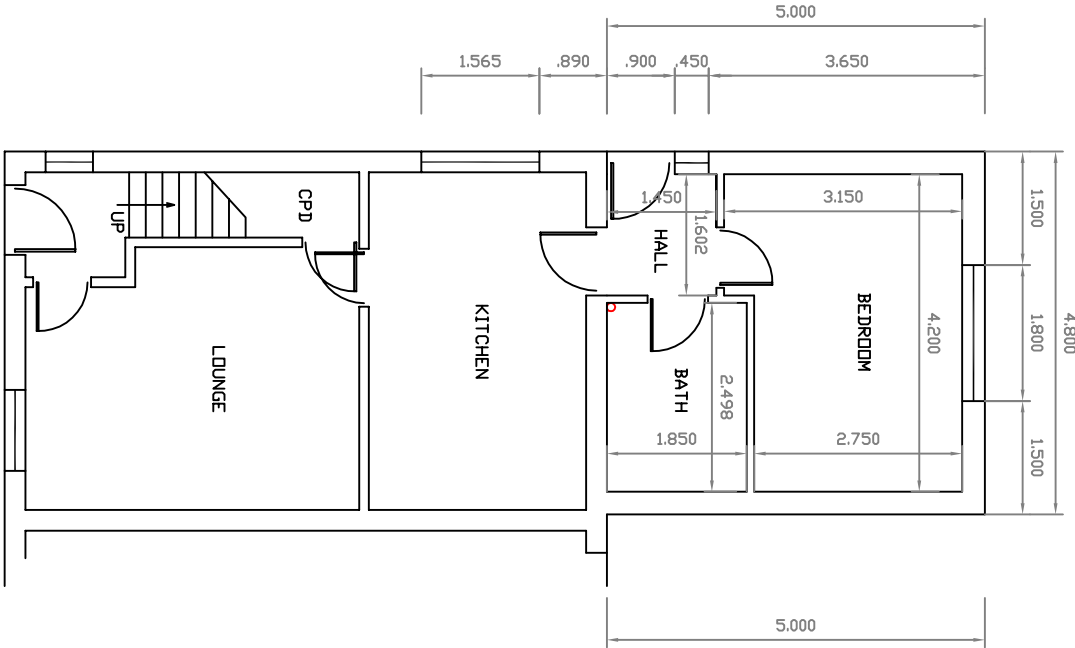

PROPOSED GROUND FLOOR DIMENSION LAYOUT

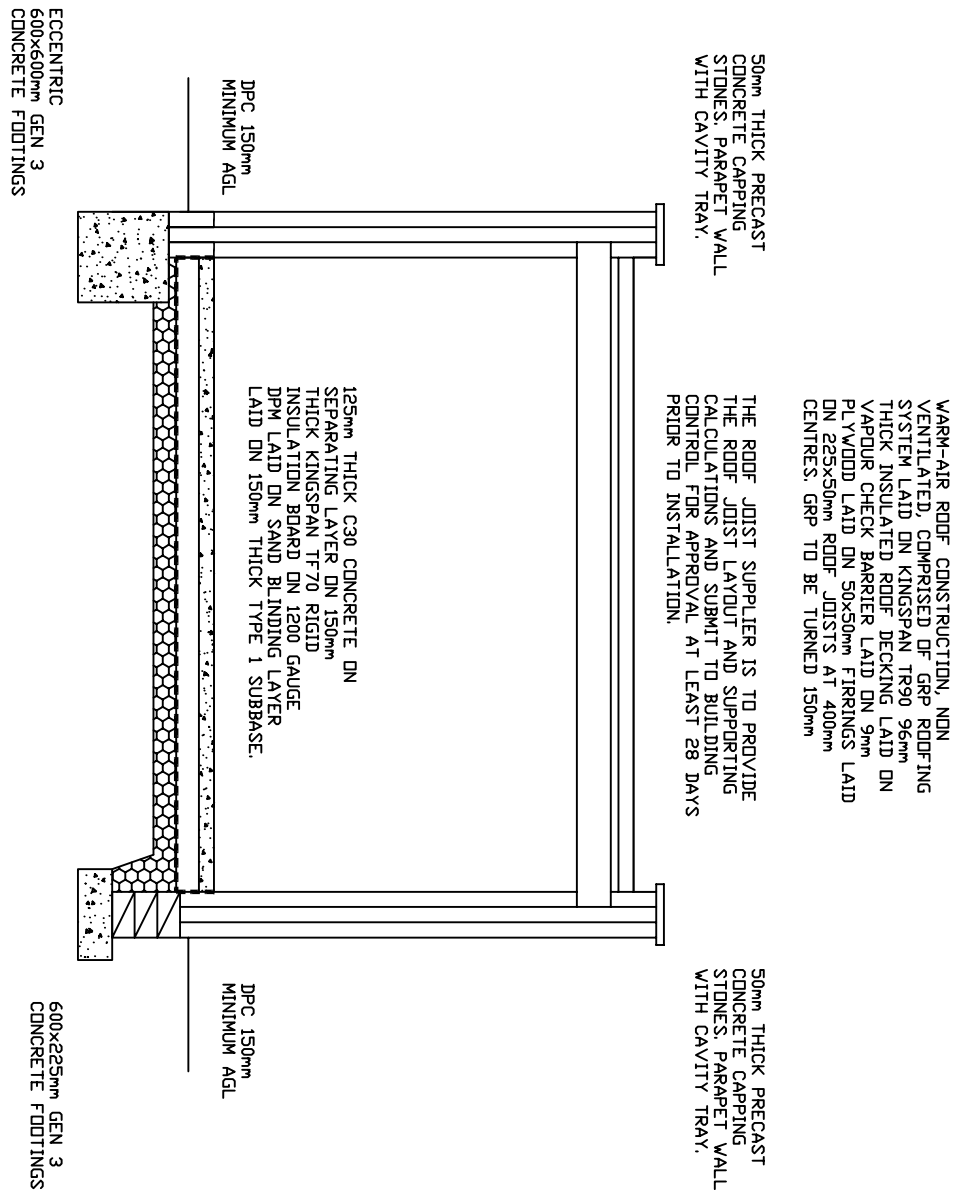

drb
Architecture & Design

Unit 7 Jupiter Business Park
353 Bentley Road, Bentley
Dorchester DT2 8JZ
Tel: 01306 3214695
email: dorchester@architecture.co.uk

Project
PROPOSED SINGLE STOREY EXTENSION TO REAR
2a NEW STREET, STAREFOT, BARNSLEY, S71 5AU
EXISTING & PROPOSED ELEVATIONS AND LAYOUTS WITH CROSS SECTION

Drawing No	Date	Revised
DRB 2	20/05/20	18/07/20
Scale	Drawn	Client
1=100	DRB	Mr G MORGAN