


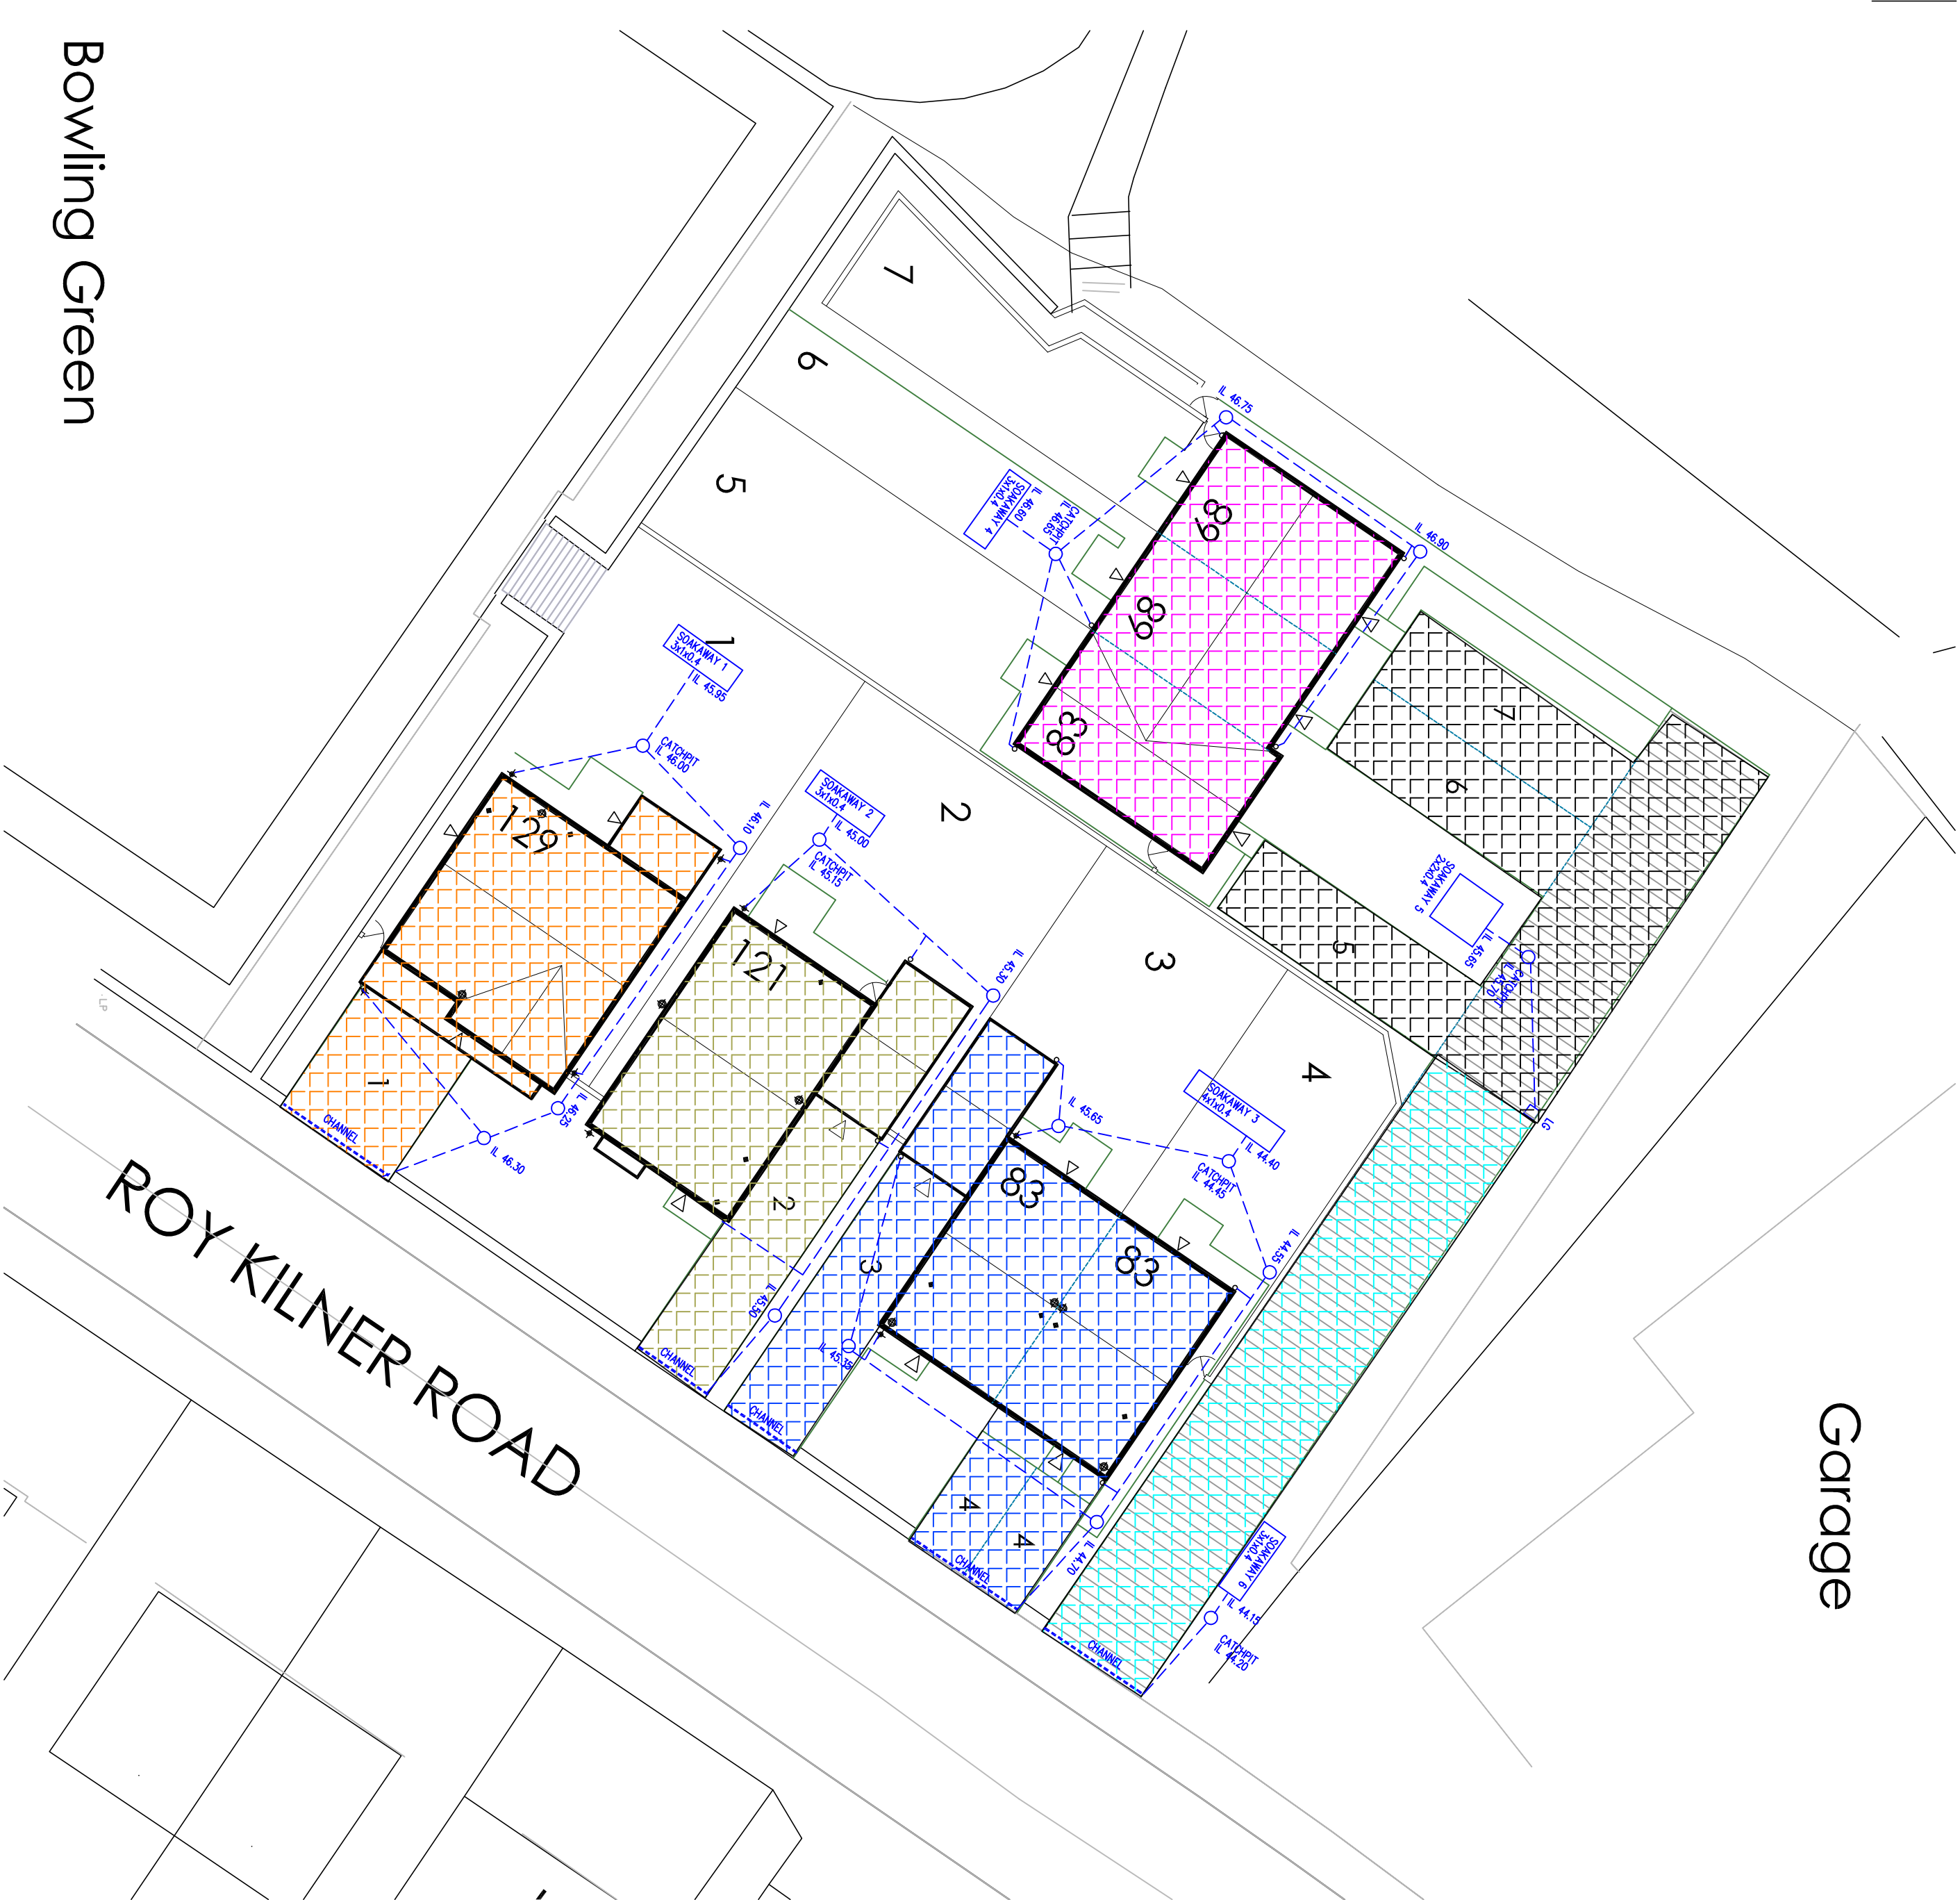

- SOAKAWAY 1 –AREA 117m²
- SOAKAWAY 2 –AREA 120m²
- SOAKAWAY 3 –AREA 175m²
- SOAKAWAY 4 –AREA 118m²
- SOAKAWAY 5 –AREA 167m²
- SOAKAWAY 6 –AREA 120m²

INFILTRATION RATE USED 3.9x10⁻⁴ m/s

Preliminary

Rev	Details	Date	Drawn/Chk
Alert Building Contractors			
Roy Kilner Road			
Wombwell			
Impermeable Areas			
Dwg No. : STE/16/08/02			
Date : 19-8-16			
Scale : 1:200			
Copyright © Shaun Tonge Engineering			

SHAUNTONGE
ENGINEERING

11 Broomfield Road, Wombwell, Barnsley, S73 0SA.
Tel: 01226 755623, Mobile: 07328 278070, Email: Shaun@stonges.fsnet.co.uk