


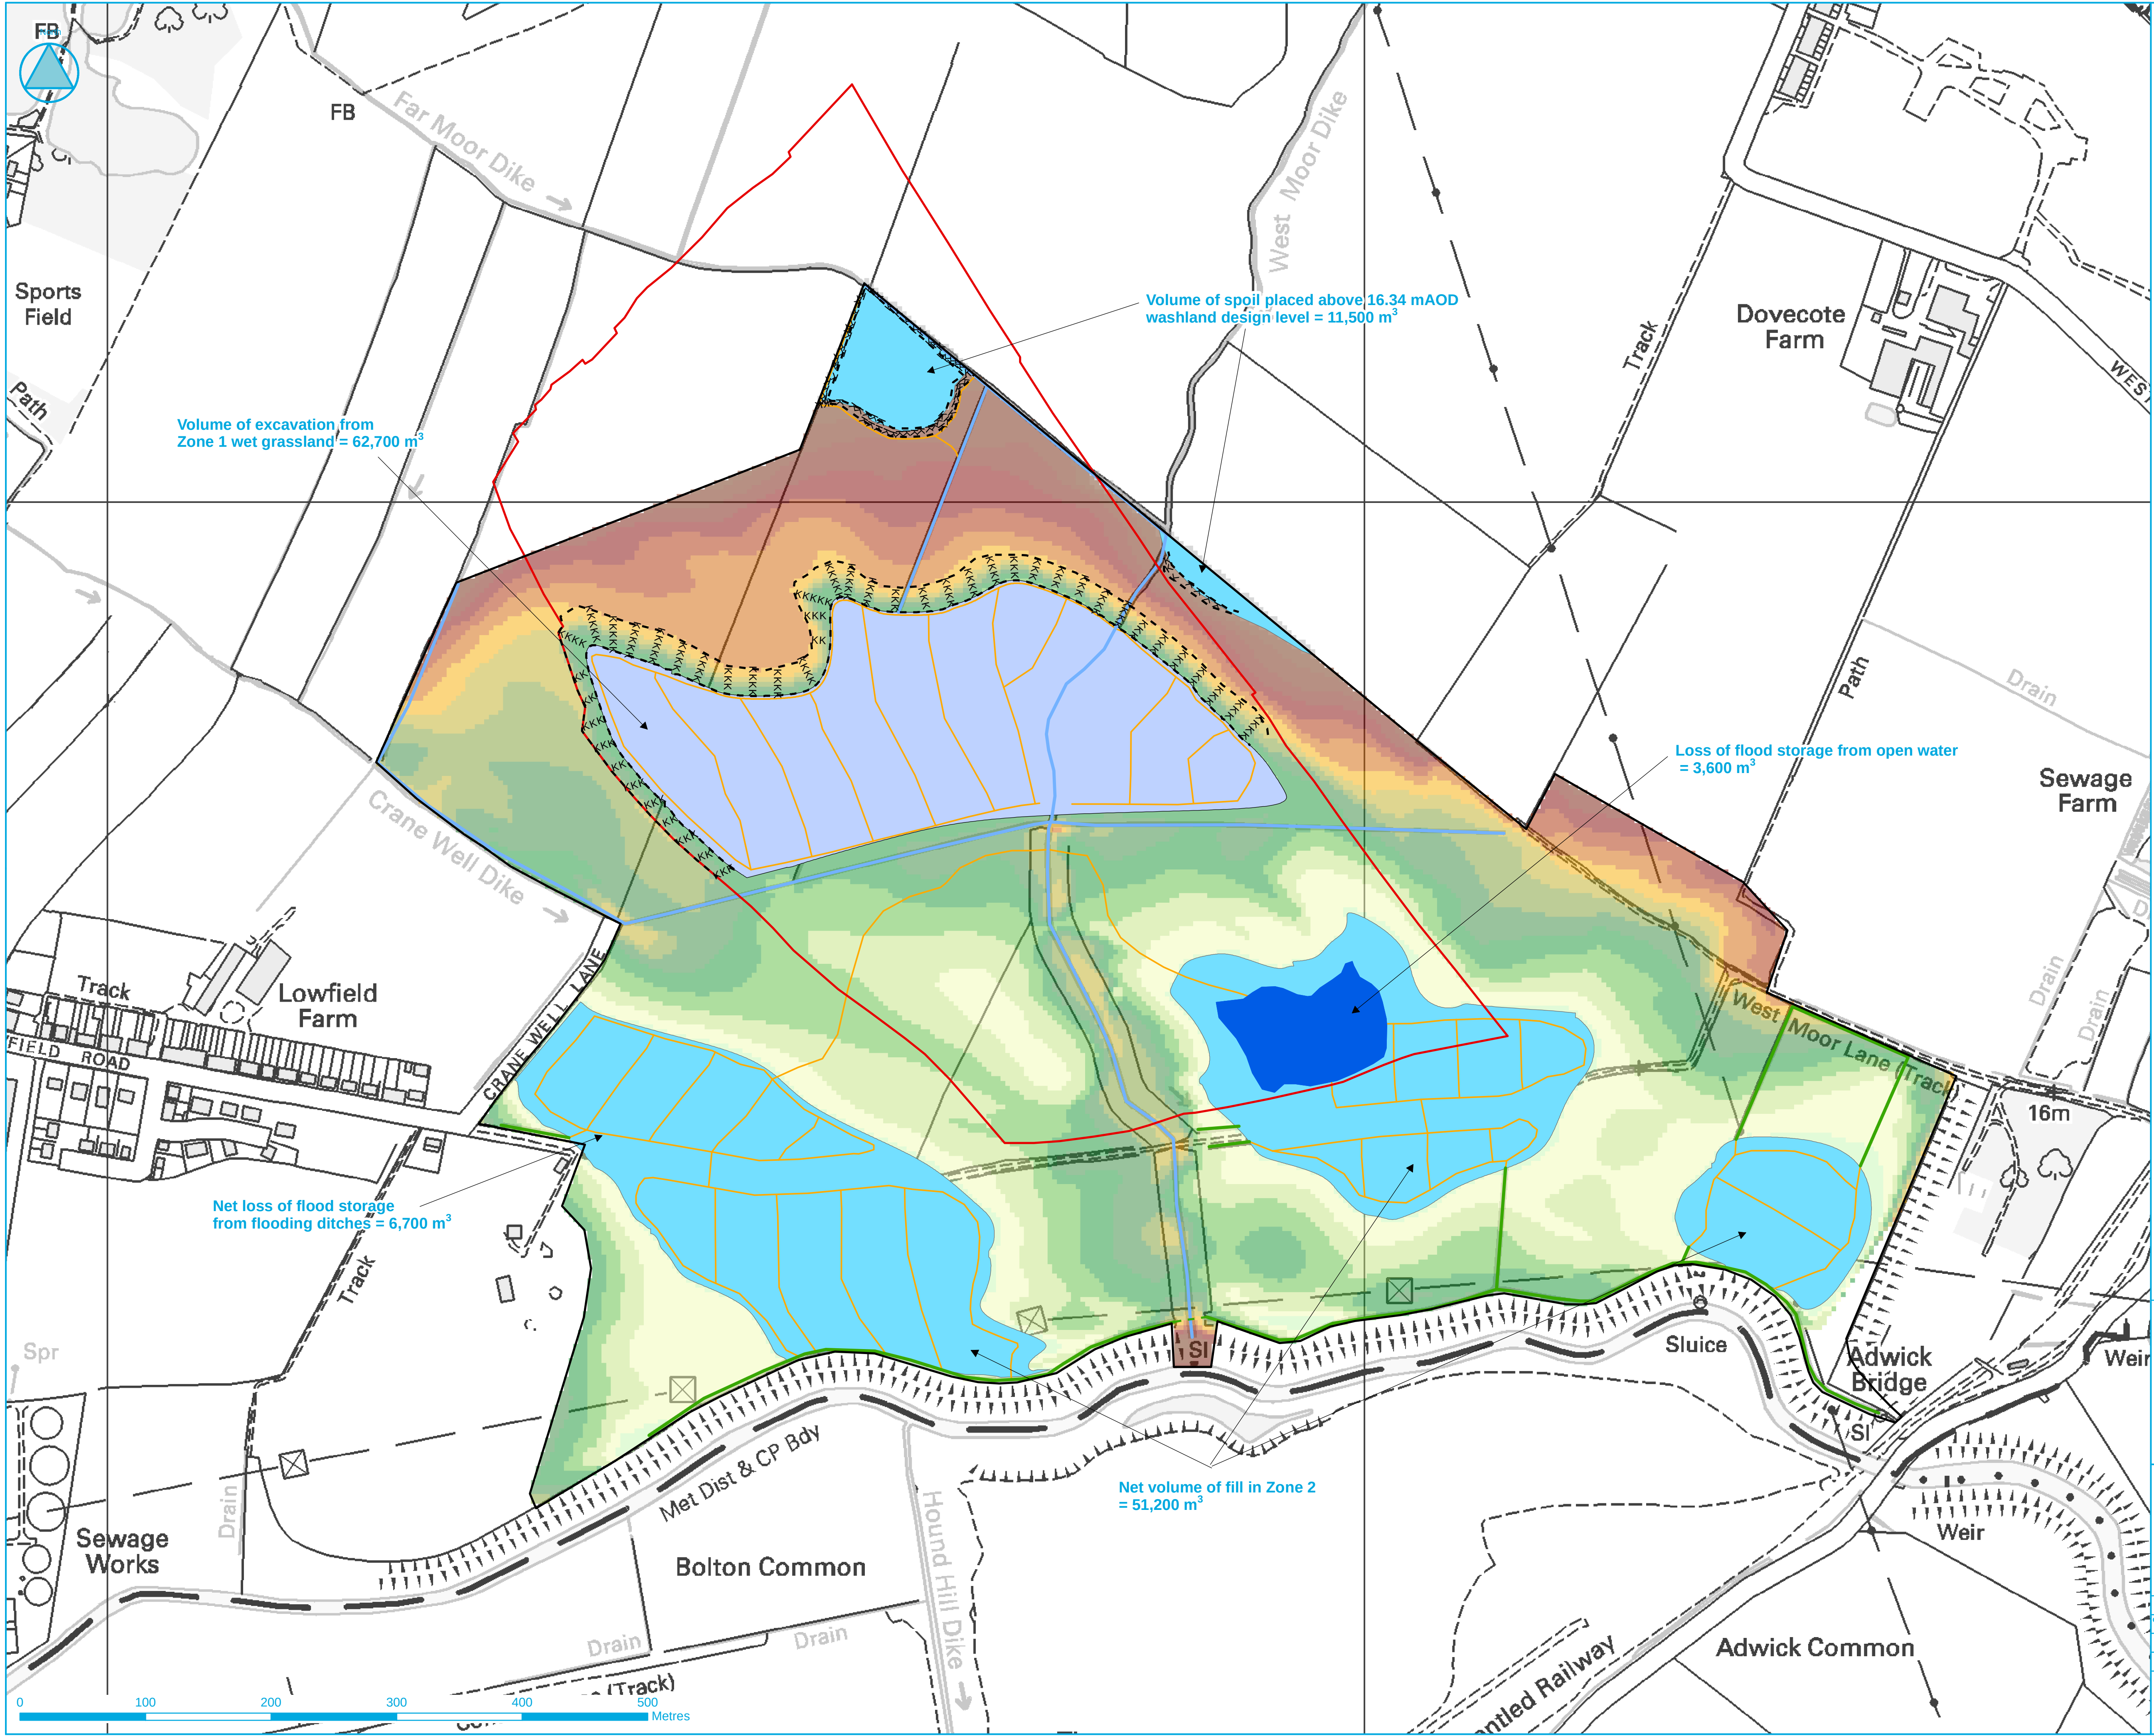

Open water

Site boundary

Area of mine spoil

Ditches

High level gravity

Low level pumped

Pumped / Syphon

Proposed feeder ditches and foot drains

Proposed Earth Movement

Earth removal

Earth deposition

Slopes

Proposed Ground Elevation (mAOD)

<13.00

13.25 - 13.50

13.50 - 13.75

13.75 - 14.00

14.00 - 14.25

14.25 - 14.50

14.50 - 14.75

14.75 - 15.00

15.00 - 15.25

15.25 - 15.50

15.50 - 15.75

15.75 - 16.00

16.00 - 16.25

16.25 - 16.50

16.50 - 16.75

16.75 - 17.00

17.00 - 17.25

>18.30

JBA consulting

www.jbaconsulting.co.uk
t +44 (0)1925 437020
f +44 (0)1925 437029
e info@jbaconsulting.co.uk

The Brew House
Wilderspool Park
Greenall's Avenue
Warrington
WA4 6HL

Other offices at Atherstone, Doncaster, Edinburgh, Newcastle upon Tyne, Northallerton, Skipton, Tadcaster & Wallingford

for

RSPB

Adwick Washland Habitat Creation

General Arrangement - Earth Movement

Drawn by: Mike Williamson

Checked by: Andy Wood

Approved by: Kevin Keating

Date: 29/09/2010

Date: 29/09/2010

Date: 12/10/2010

File Name: N:\2010\Projects\2010\4268 - RSPB - Adwick Washland - Habitat Creation Implementation Plan

Graphical Data\ArcView\Projects\Planning Drawings\Earth Movement.mxd

Drawing Number: 201094268-037 - Rev A

Status: FOR PLANNING

Scale: 1:2,500

© Crown Copyright. All Rights Reserved.
RSPB Licence 00001787 2010.

Original @ A1