
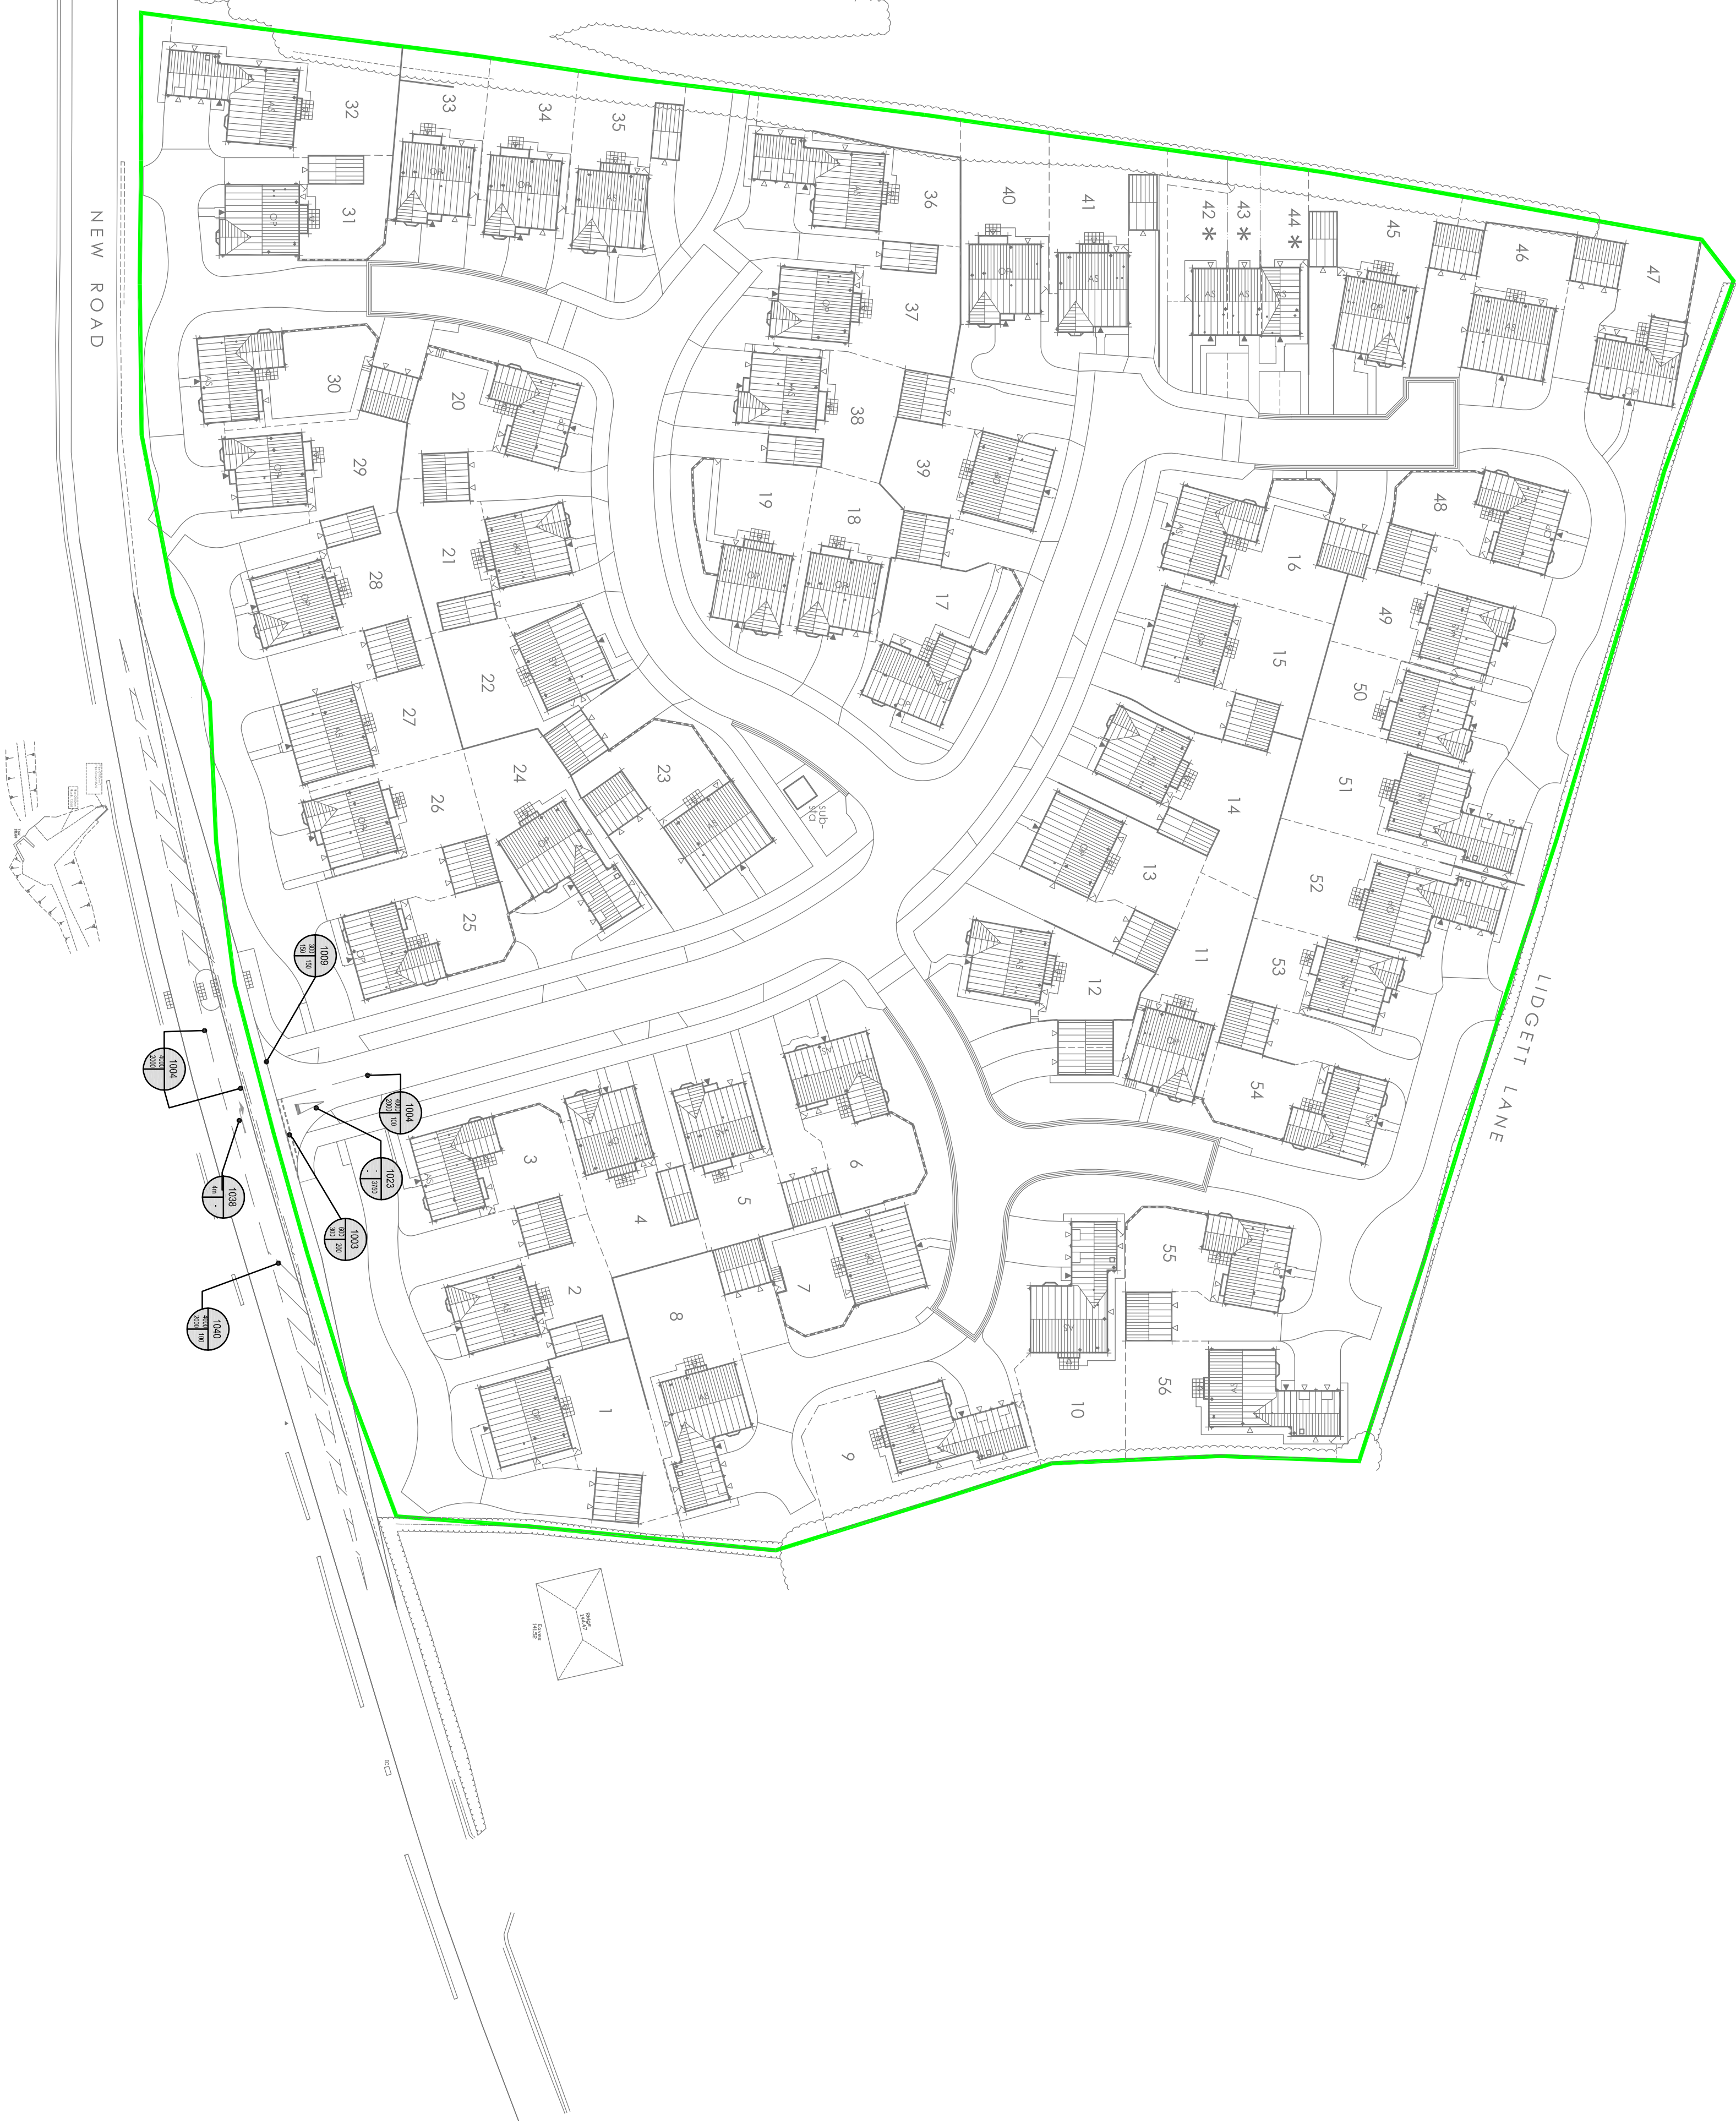


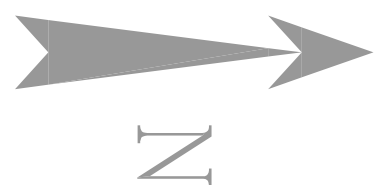

CIVIL / STRUCTURAL DESIGN RISK MANAGEMENT

Abnormal or unusual residual risks associated with the design outcomes shown on this drawing are:-

RSK LDE LTD has followed its Design Risk Management process for Hazard Elimination and Risk reduction in developing the designs shown on this drawing. Abnormal or unusual residual risks may be shown above where it is considered that such risk may not normally be expected by competent persons engaged on work of this nature or type.

Legend:

Development Boundary

Reference: 1.004
ROAD MARKING NOTATION
Note: all references are to the Traffic Signs Regulations and General Directions Manual 2011

P1	27.01.17	Final Issue	MS	MAR	
Rev.	Date	Amendment	Drawn	Chkd.	Apd.

LAND & DEVELOPMENT ENGINEERING LTD

Spring Lodge
17/2 Chester Road
Warrington, Warrington, Cheshire, WA6 0AR
United Kingdom

Tel: +44 (0) 1925 726006
Fax: +44 (0) 1925 726553
Web: www.rsk.co.uk

BARRATT
HOMES

WARRINGTON
WARRINGTON

New Road
Barnsley

Status: **Approval**

Drawing Title

Road Markings and Traffic Signs

Drawn	Date	Checked	Date	Approved	Date
MS	Jan 17	MAR	Jan 17		
Scale		Orig Size		Dimensions	
1:500		A1			
Project No.	Drawing File				
880991					
Drawing No.					Rev.
41-06					P1

The details provided on this drawing are subject to comments by all the relevant approving authorities. Until such time as all comments have been received and incorporated onto the drawings, all the information provided and costings, are used at Barratt Homes risk and no liability will be accepted by RSK.