


Detail 1A

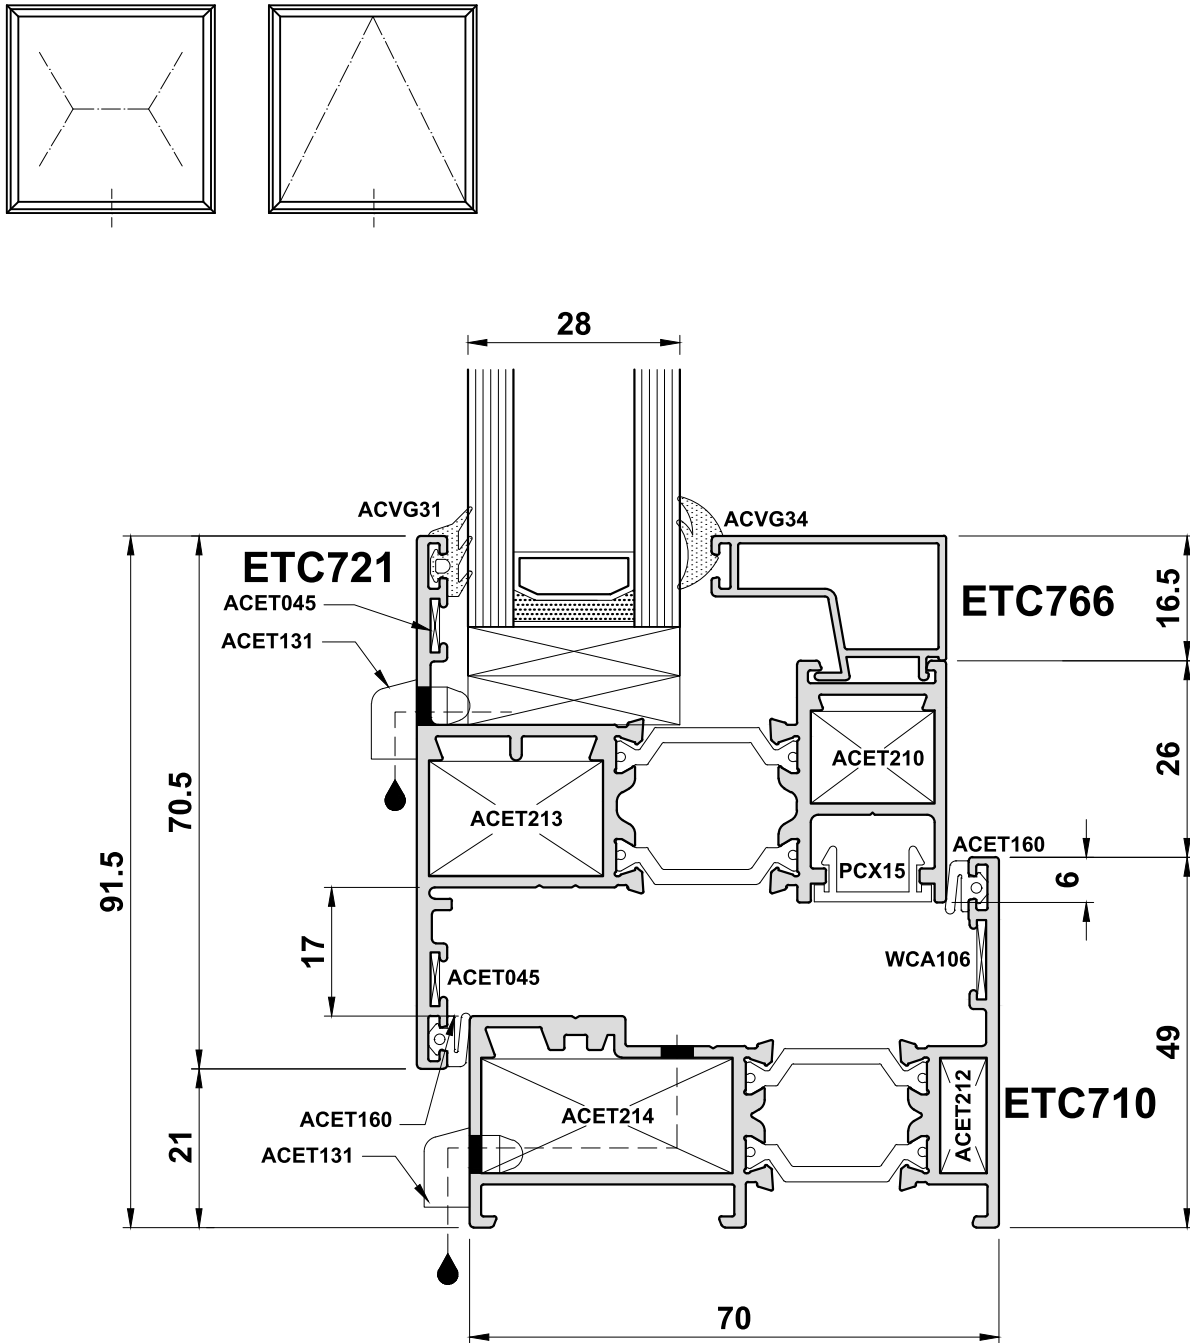

Do Not Scale From This Drawing