


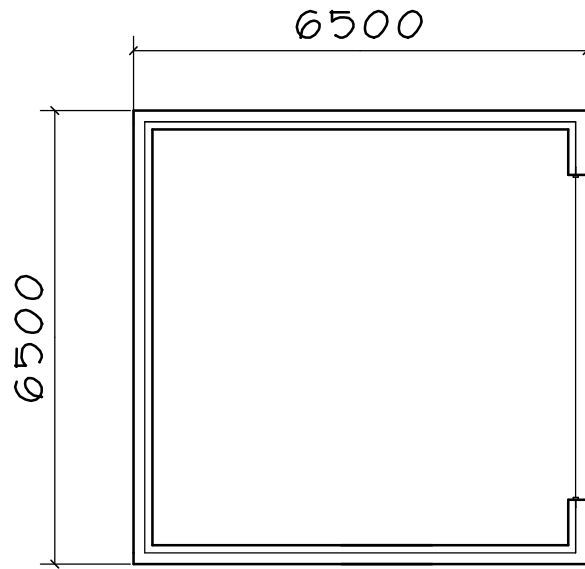

PROPOSED GARAGE
REAR OF 2/4 DOG HILL DRIVE
SHAFTON
1:100 Rev B

ROOF - concrete tiles to match bungalow
WALLS - natural coursed stone to match

