




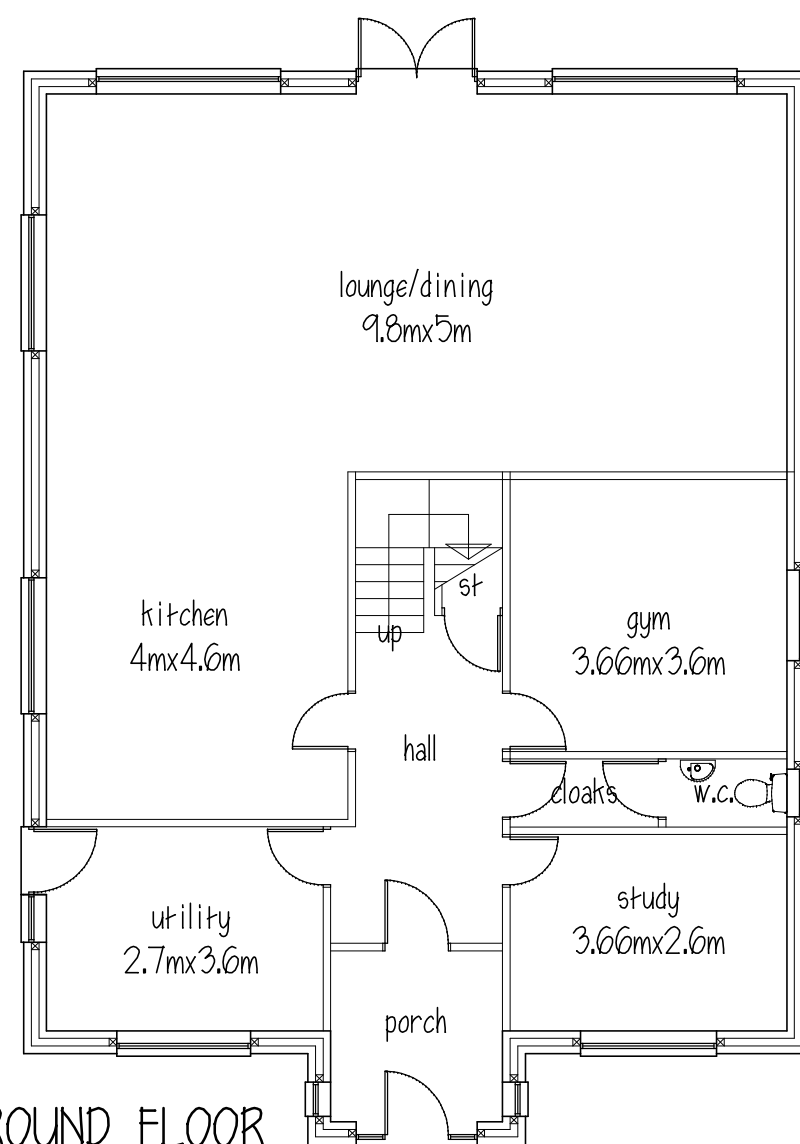

GROUND FLOOR

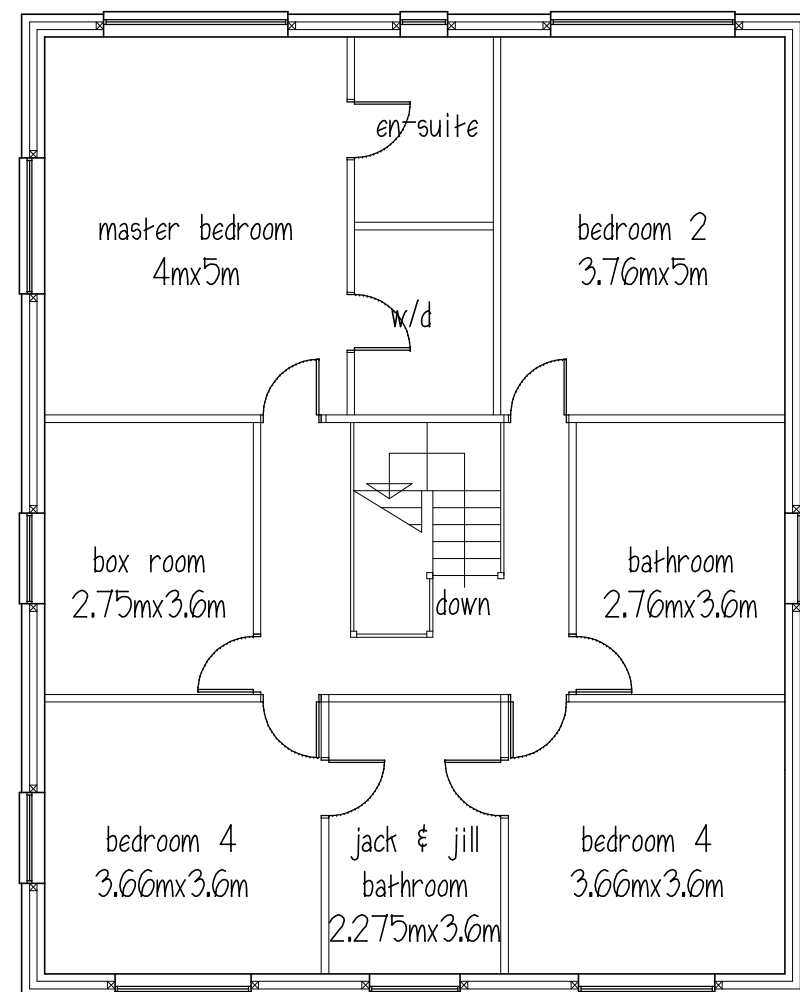

FIRST FLOOR

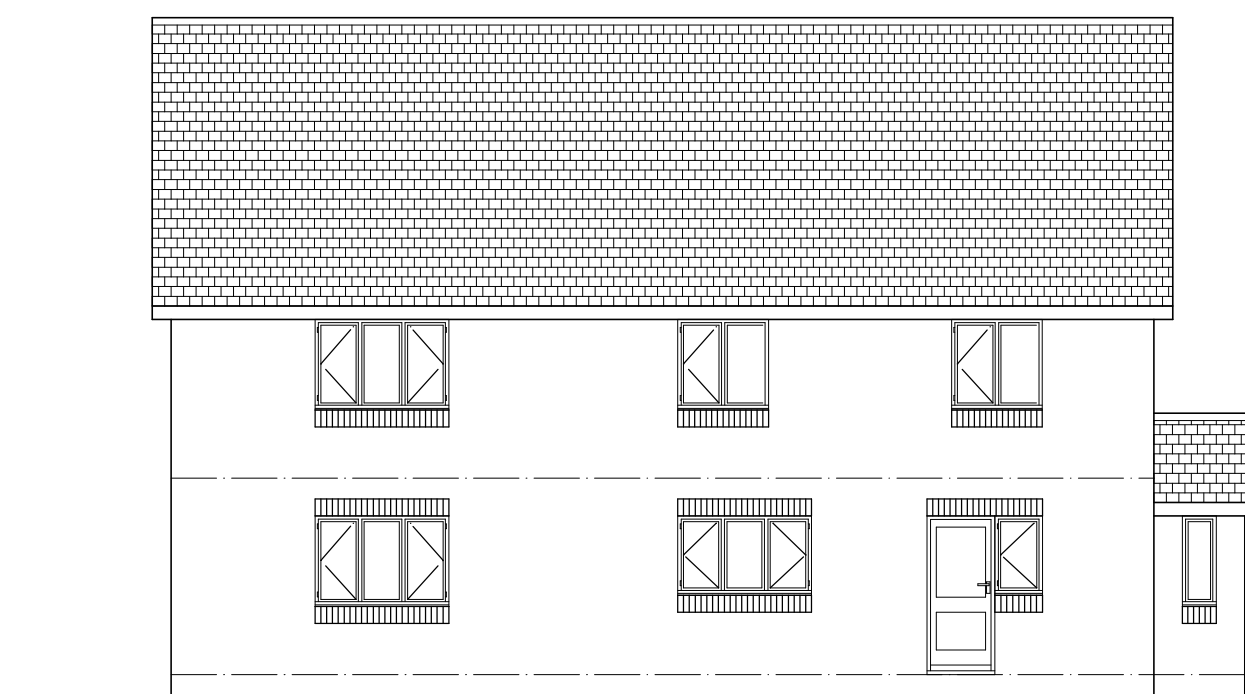

SIDE ELEVATION




REAR ELEVATION

ROOF - concrete interlocking tiles
WALLS - brick
WINDOWS & DOORS - white Upvc



FRONT ELEVATION

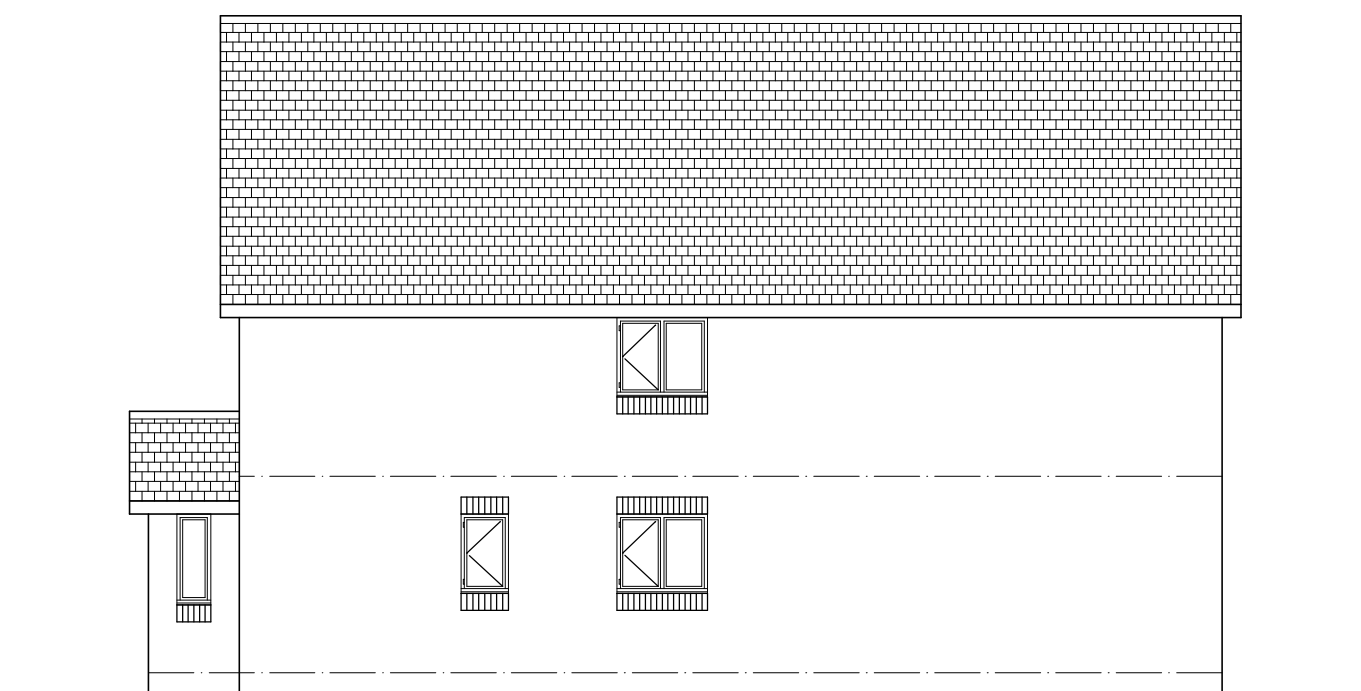

SIDE ELEVATION

Mr & Mrs M GUEST
PROPOSED DWELLING
ADJ. 18 THE CRESCENT
WILTHORPE

PLANS & ELEVATIONS
1:100@A2 APRIL 14
Peter Thompson
"Linwood"
Barnsley Road
Dodworth
Barnsley S75 3JR
e-mail peter-thompson@hotmail.co.uk
t&f. 01226 201391
m. 07973251730
M.C.I.A.T.