
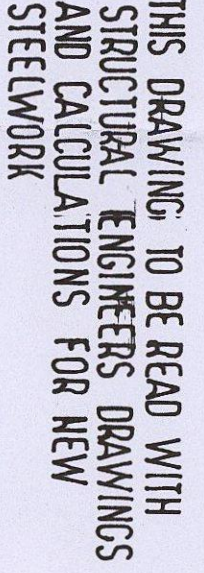
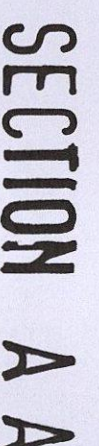
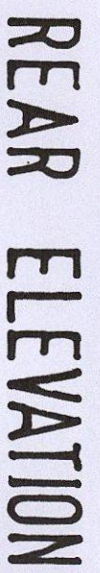
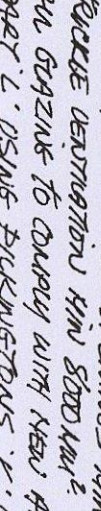
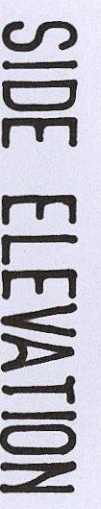


Nº 73

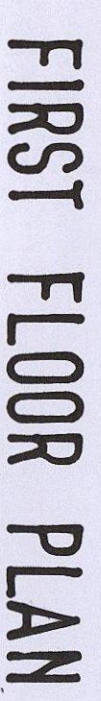

RECEIVED BY AIR, SLIP FLAT ROOF AND KITCHEN
FLOOR. 3MM THICK PVC ENCASED IN BROWNEN
3 LAYER BLANK ET BROWNEN ROOFING
FIBERGLASS ON 22MM SHEETROCK PLG ON
FLOOR JOISTS - DOWNS 10x4 W/ INSULATION
BETWEEN FLOOR JOISTS.

**THIS DRAWING IS TO BE READ WITH
STRUCTURAL ENGINEERS' DRAWINGS
AND CALCULATIONS FOR NEW
STEELWORK**





This drawing is for obtaining Planning permission and Building Regulations Approval only. The successful Building Contractor is to carry out a Site Survey, including levels, before commencing works.

The builder is responsible for ensuring that all works to be carried out are to the requirements of the Building Regulations and the relevant current code of practice to the satisfaction of the relevant Building Surveyor.

SCALE 1-100 1-50
DATE MARCH 2014
DRAWN. HARRIS
2014 30

 R. Henri F.C.S.D.
M. E. Harris B.A.(Hons)
design & conservation

Architectural planning,
building & interiors
tel. & fax:
0114 2886929

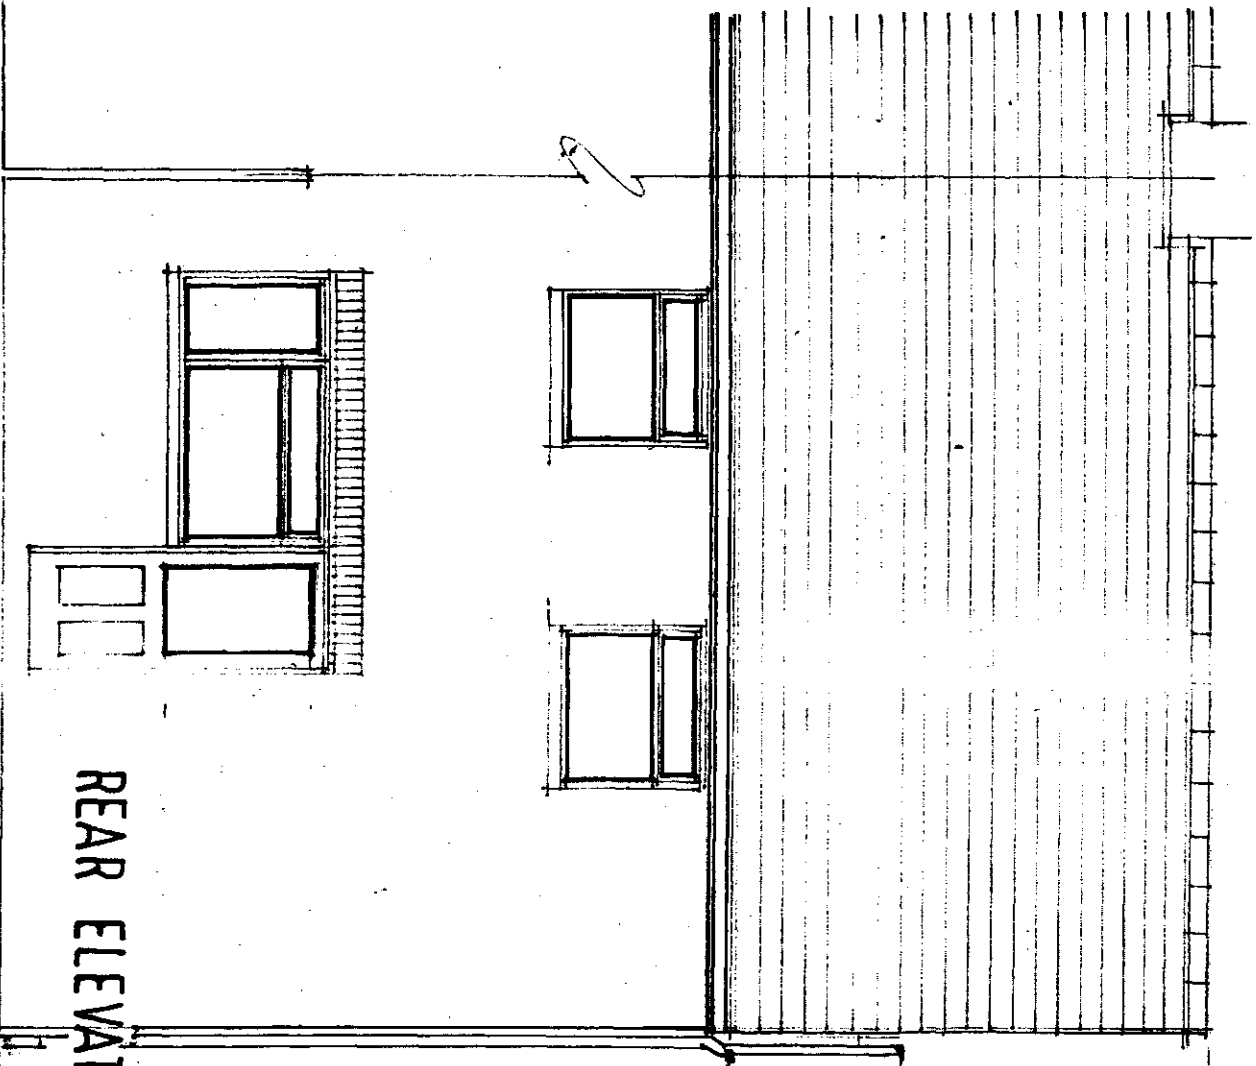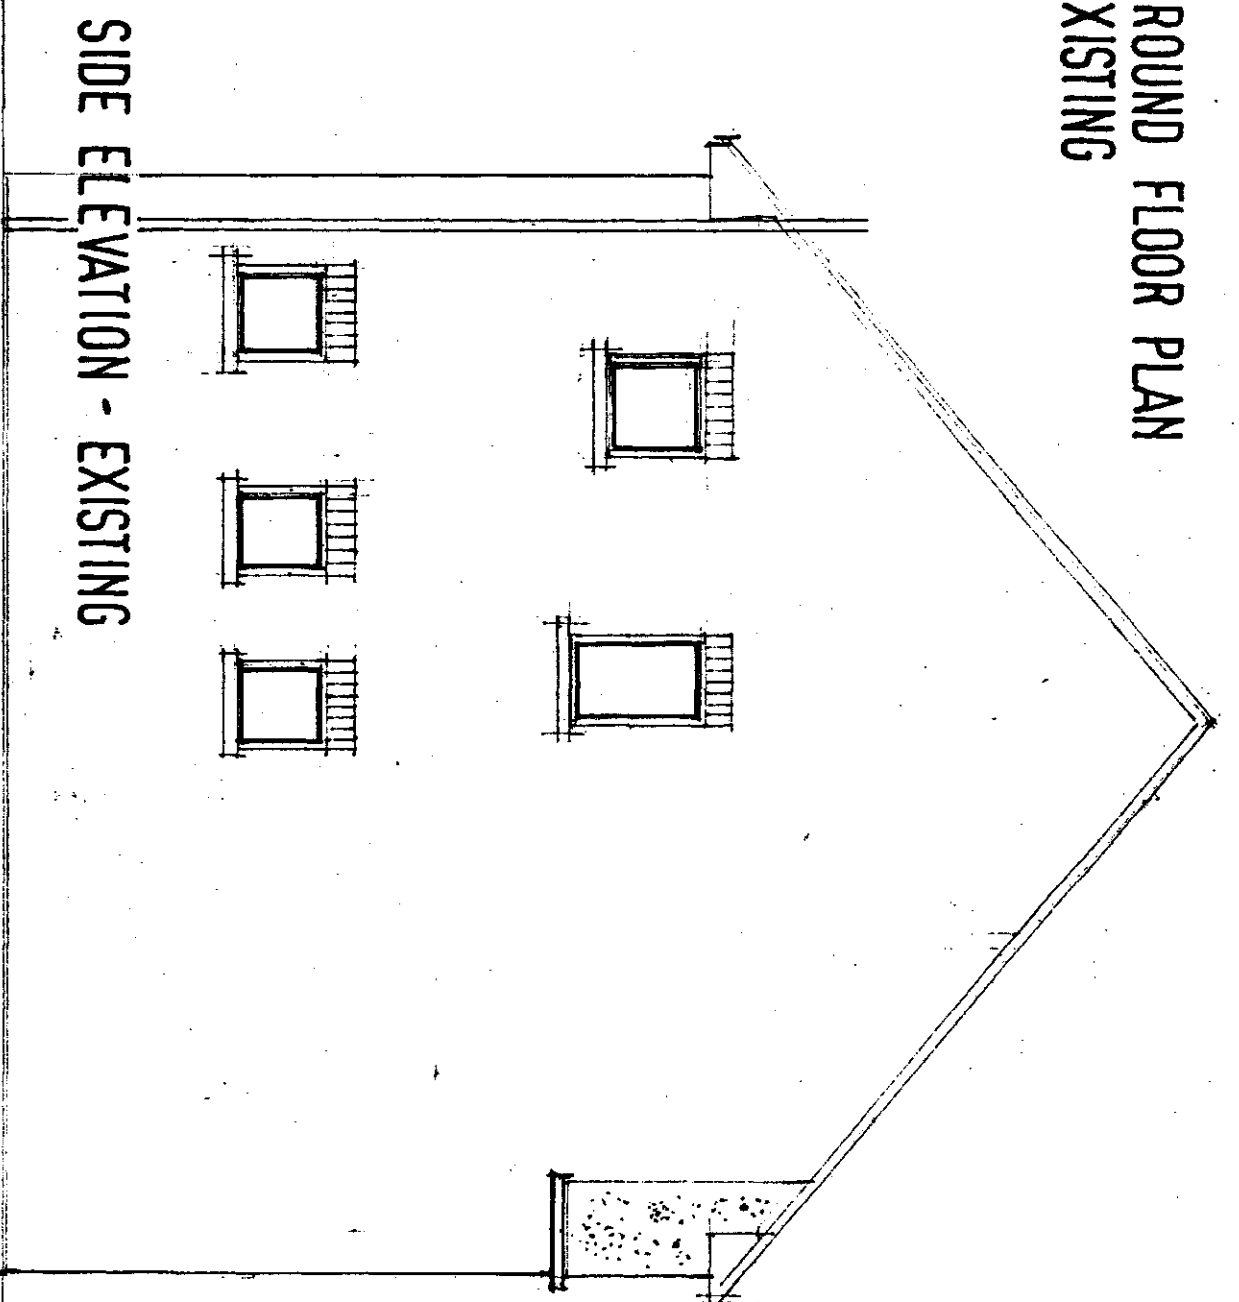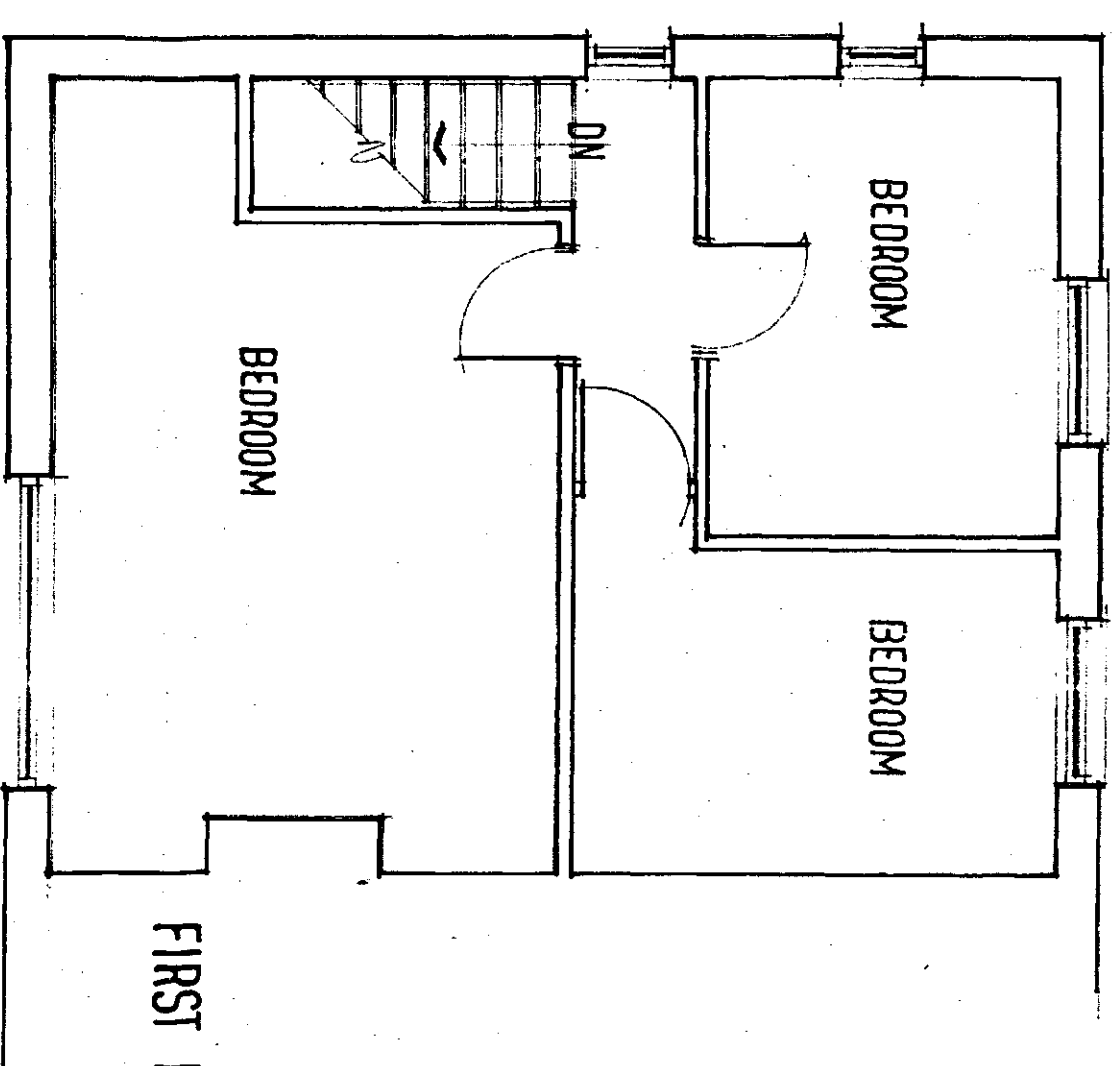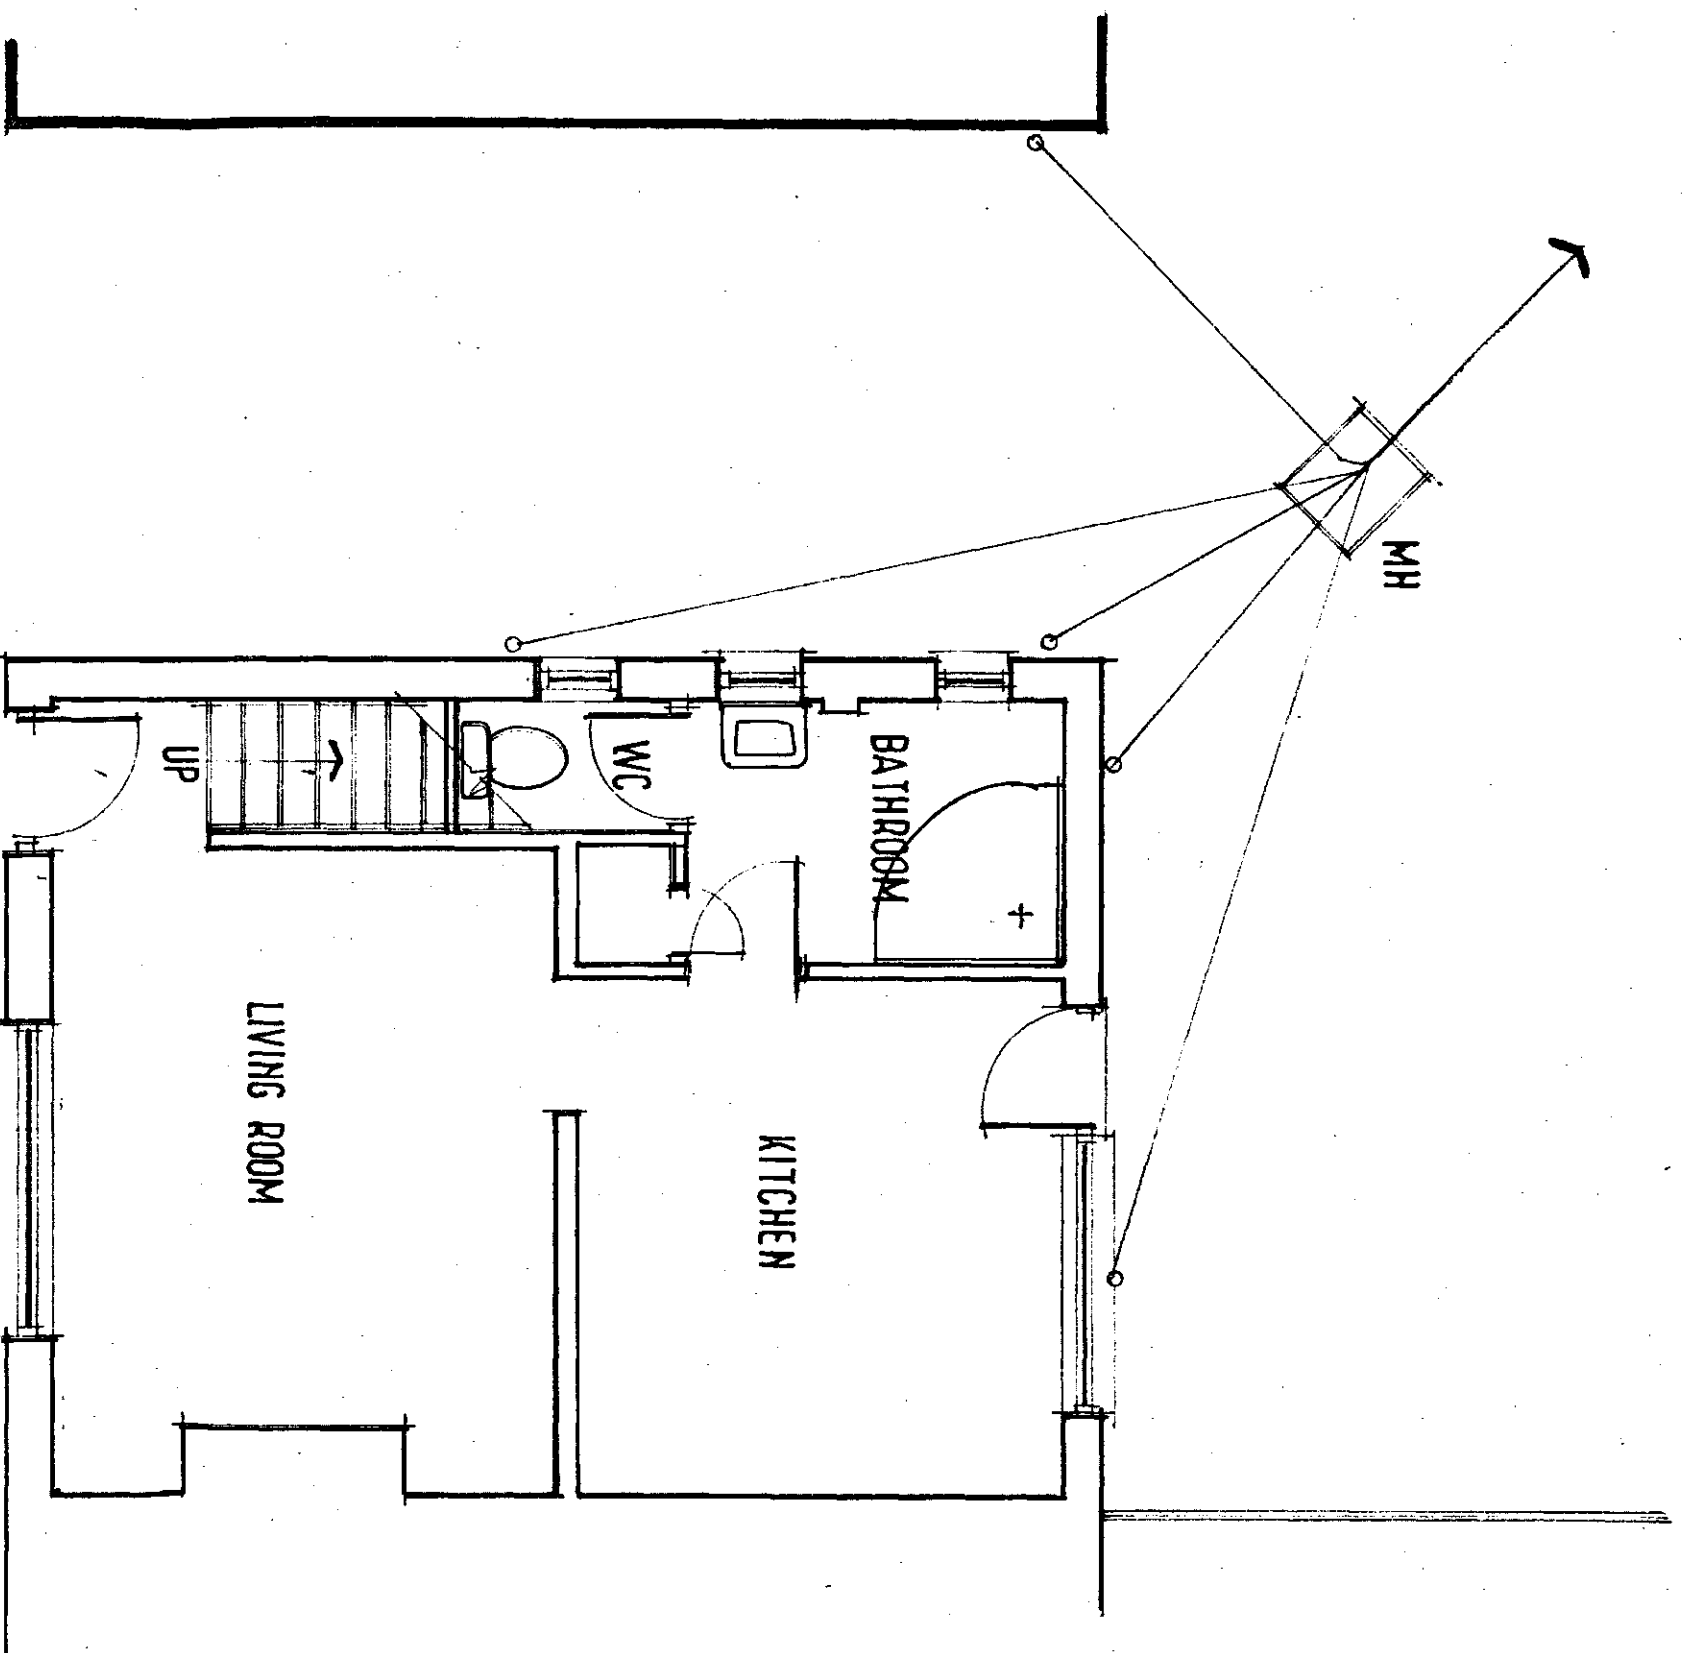

S.M.S.C.
 CORPORATE HALL ROOM
 09 APR 2014
 Received by:
 ORIGINAL COPY

AS EXISTING

75 LANG AVENUE
 LUNDWOOD,
 BARNSLEY
 S71 5 LT

SCALE 1:50
 DATE FEB 2014
 DRAWN HARRIS
 2014:29

Millé
 design

R. Harris RICS Ltd.
 M. C. Harris RICS Ltd.
 Architectural planning,
 building & interiors
 tel. & fax:
 0114 286/929