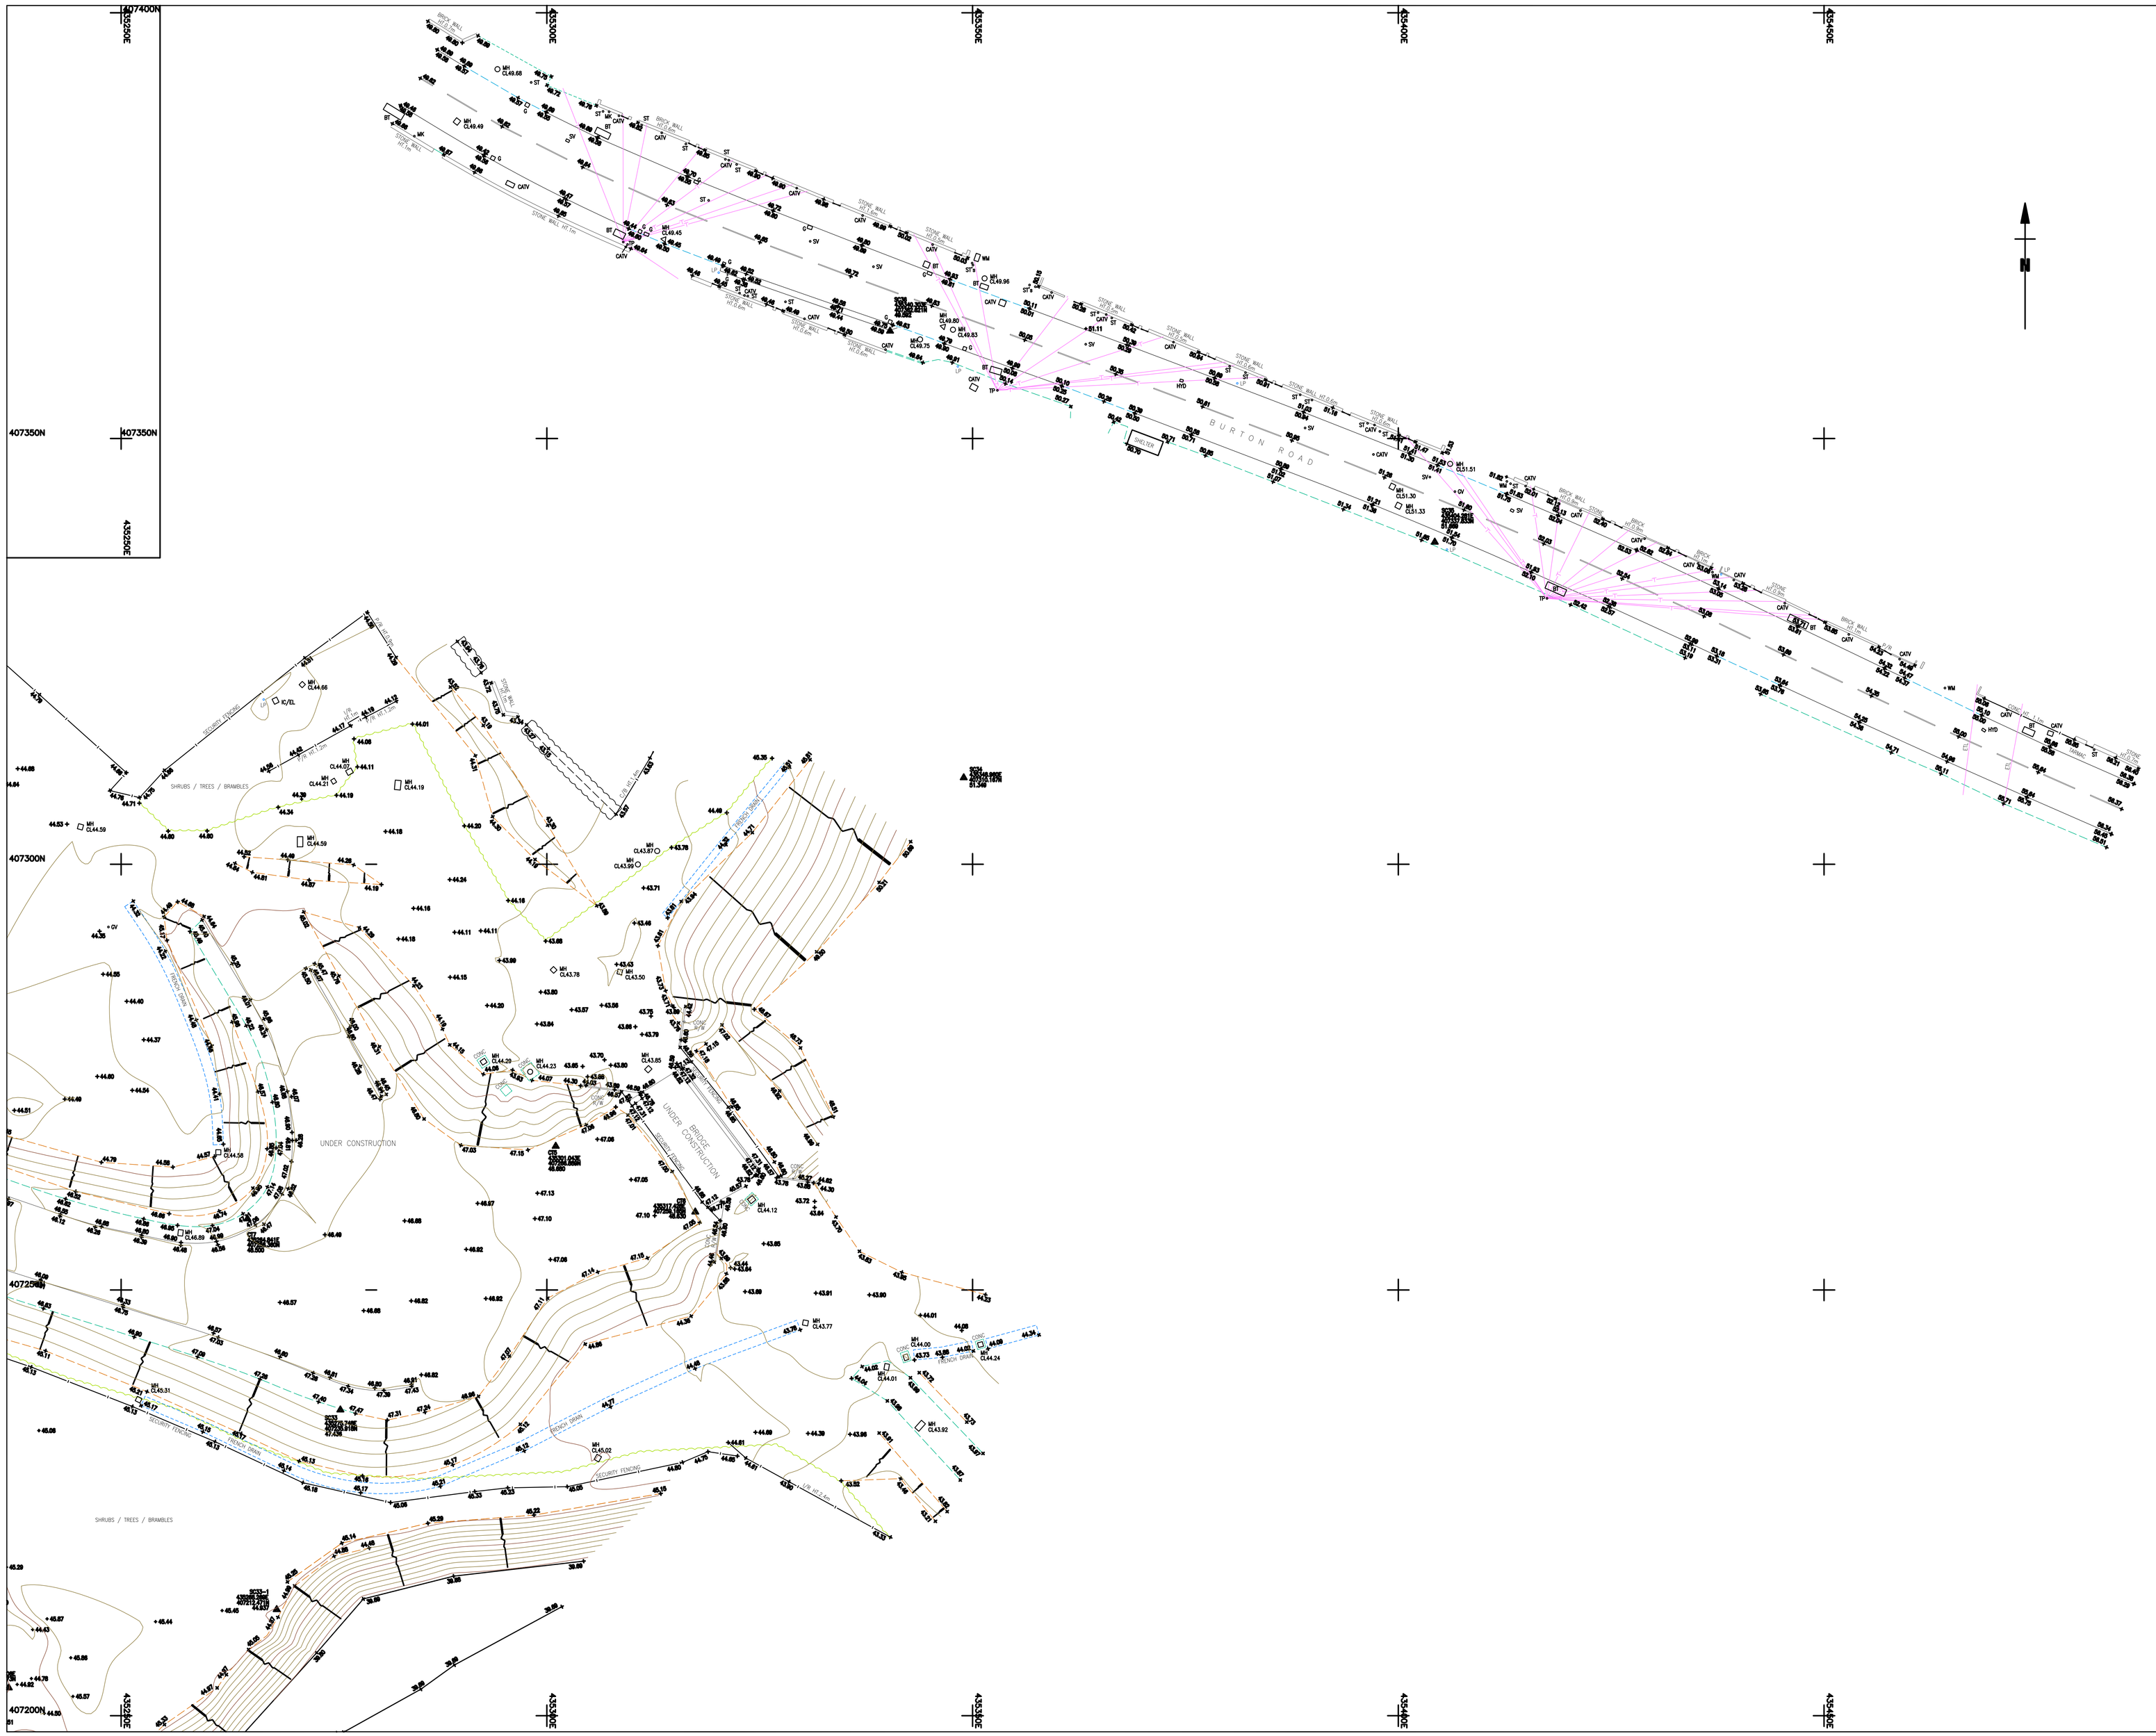



Survey Notes

Grid: Local Plane Metric related to national grid at survey control SC2

Levels: Related to OS/GM02 GPS datum.

Notes

## Topographical Survey Legend

BUILDINGS AND WALLS

Building
Building Open Sided
Ruin (RUIN)
Passage
Wall with Height
Retaining Wall (Wall ref.) 3m (R/W)

FENCE STYLES AND DESCRIPTIONS

Close Boarded C/B
Corrugated Iron C/I
Concrete Panel C/P
Chainlink C/L
Handrail H/R
Interwoven WN
Iron Railings I/R
Lattice L/T
Miscellaneous Misc
Paling PAL
Post & Chain P/C
Post & Rail P/R
Post & Wire P/W
Post & Barbed Wire B/W
Wire mesh W/M
Stile
Gate
Fence linestyle

ROADS

Kerbs
Edge of Surfacing
Pedestrian Crossing (PC)
Track
Footpath

STREET FURNITURE

Bellaire Beacon ○ BB
Bus Stop ○ BS
Bollard ○ B
Cats Eye ○ CE
Coal Chute ○ CC
Closed Circuit TV ○ CCTV
Drain ○ DR
Electricity Pole ○ EP
Flood Light ○ FL
Flag Staff ○ FS
Lamp Post ○ LP
Letter Box ○ LB
Name Plate (street) MP
Mooring Ring ○ MR
Mile Post or Mooring Post ○ MP
Service Marker ○ MK
Mile Stone ○ MS
Post ○ P
Parking Meter ○ PM
Reflector Post ○ RP
Rodding Eye ○ RE
Road Sign ○ RS
Speed Camera ○ S/CAM
Information Sign ○ SIGN
Stop ○ SY
Traffic Light ○ TL
Telegraph Pole ○ TP
Traffic Light Push Button Post ○ TLP
Traffic Light Control ○ TLC/P

INSPECTION CHAMBERS AND PIPES

Control Box □ C/BOX
British Telecom Box □ BT BOX
Electricity Box □ EL BOX
Gas Box □ GAS BOX
Inspection Cover □ IC
Inspection Cover (Elec) □ IC/EL
British Telecom Cover □ BT
Inspection Cover (Comms) □ IC/COM
Cable TV □ CATV
Inspection Cover Traffic Signals □ IC/TL
Gully □ G
Kerb Outlet □ KO
Vent Pipe ○ VP
Down Pipe ○ DP
Rain Water Pipe ○ RWP
Soil Pipe ○ SVP
Gas Pipe ○ G-PIPE
Unable to lift cover UTL
Stop Tap ○ ST
Stop Valve ○ SV
Lamphole ○ LH
Hydrant ○ HYD
Earth Rod ○ EX
Gas Valve ○ GV
Water Meter ○ WM
Washout ○ WO
Rodding Eye ○ RE

GEOTECHNICAL INFORMATION

Borehole BH
Trial Pit TP
Monitor Pin ○ MON
Probe Hole ○ PH
Window Sample ○ WS

GENERAL INFORMATION

Petrol Pump PP
Basement Light BL
Footbridge FB
Dish Type Channel
Slot Type Channel
Grate Type Channel
Tactile Paving TAC
Crash Barrier C/BR
Column COL
Stanchion STAN
Air Valve ○ AIR
Offset FSI ○ OF
Trough ○ TR
Chimney CHY
Telephone Call Box TCB

OVERHEAD FEATURES

Electricity Pylon E/PYLON
Electricity
Telephone

WATER FEATURES

Canal
Stream
Ditch
Weir
Culvert
Drip (Land Drain)
Spring ○ SPR

RELIEF AND VEGETATION

Hedge
Edge of wood/Bushes
Stump ✱ STUMP
Individual Tree
Slopes with Height Greater than 1m
Cliff Face
Marsh
Reeds

LEVEL AND HEIGHT INFORMATION

Standard Spot Height + 123.45
Precision Spot Height + 123.456
Bank Level + BL23.502
Water Level + WL24.52
Soffit Level + SL25.92
Threshold Level + TH26.88
Cover Level + CL26.45
Invert Level + IL25.15
Pipe Soffit Level + PSL5.00
Floor Level + FL8.00
Finished Floor Level + FFL6.00
Springing Level + AL7.00
Eave Level + EL7.00
Ridge Level + RL9.00
Roof Hip Level + RHL8.50
Flat Roof Level + FRL7.00
Top of Canopy Level + TOP/CT.00
Underside of Canopy Level + SOF/CS.50
Window Sill Level + WSL8.00
Window Head Level + WHL9.00
Springing Level + SPL8.50
Arch Level + AL7.00
Cable Level + CHT8.50
Top of Wall Level + TWL10.00
Underside of Beam Level + UBL8.55
General Height + HT8.00

SURVEY INFORMATION SIGNS

Permanent Ground Marker
O.S. Trig Station
O.S. Bench Mark

Sheet Index

| Rev. | Date | Description |
|---|---|---|
| | | |


MALCOLM HUGHES
LAND SURVEYORS
Chartered Land Surveyors
65 Cross Street, Sale, Manchester
M33 7HF, Tel: 0161 905 1265
www.malcolmhughes.co.uk
survey@mhls.co.uk


Accreditations: RICS, ICES, The Survey Association, CSCS Card, Lantra Approved

Client
WSP
THREE WHITE ROSE OFFICE PARK
MILLSHAW PARK LANE, LEEDS, LS11 0DL

Project
PEEL CENTRE
PHASE 4
BARNSLEY

Drawing Title
TOPOGRAPHICAL SURVEY

| | | | |
|---|---|---|---|
| Drawn By | S.M | 01/09/11 | Survey Date: Aug 2008 and Aug 2011 |
| Checked by | MER | 03/09/11 | Scale: 1 : 250 |

Drawing No: 11806/3

Revision: