

0	SCALE 1:50	5m
0	SCALE 1:100	10m
0	SCALE 1:200	20m
0	SCALE 1:500	50m
0	SCALE 1:1250	125m

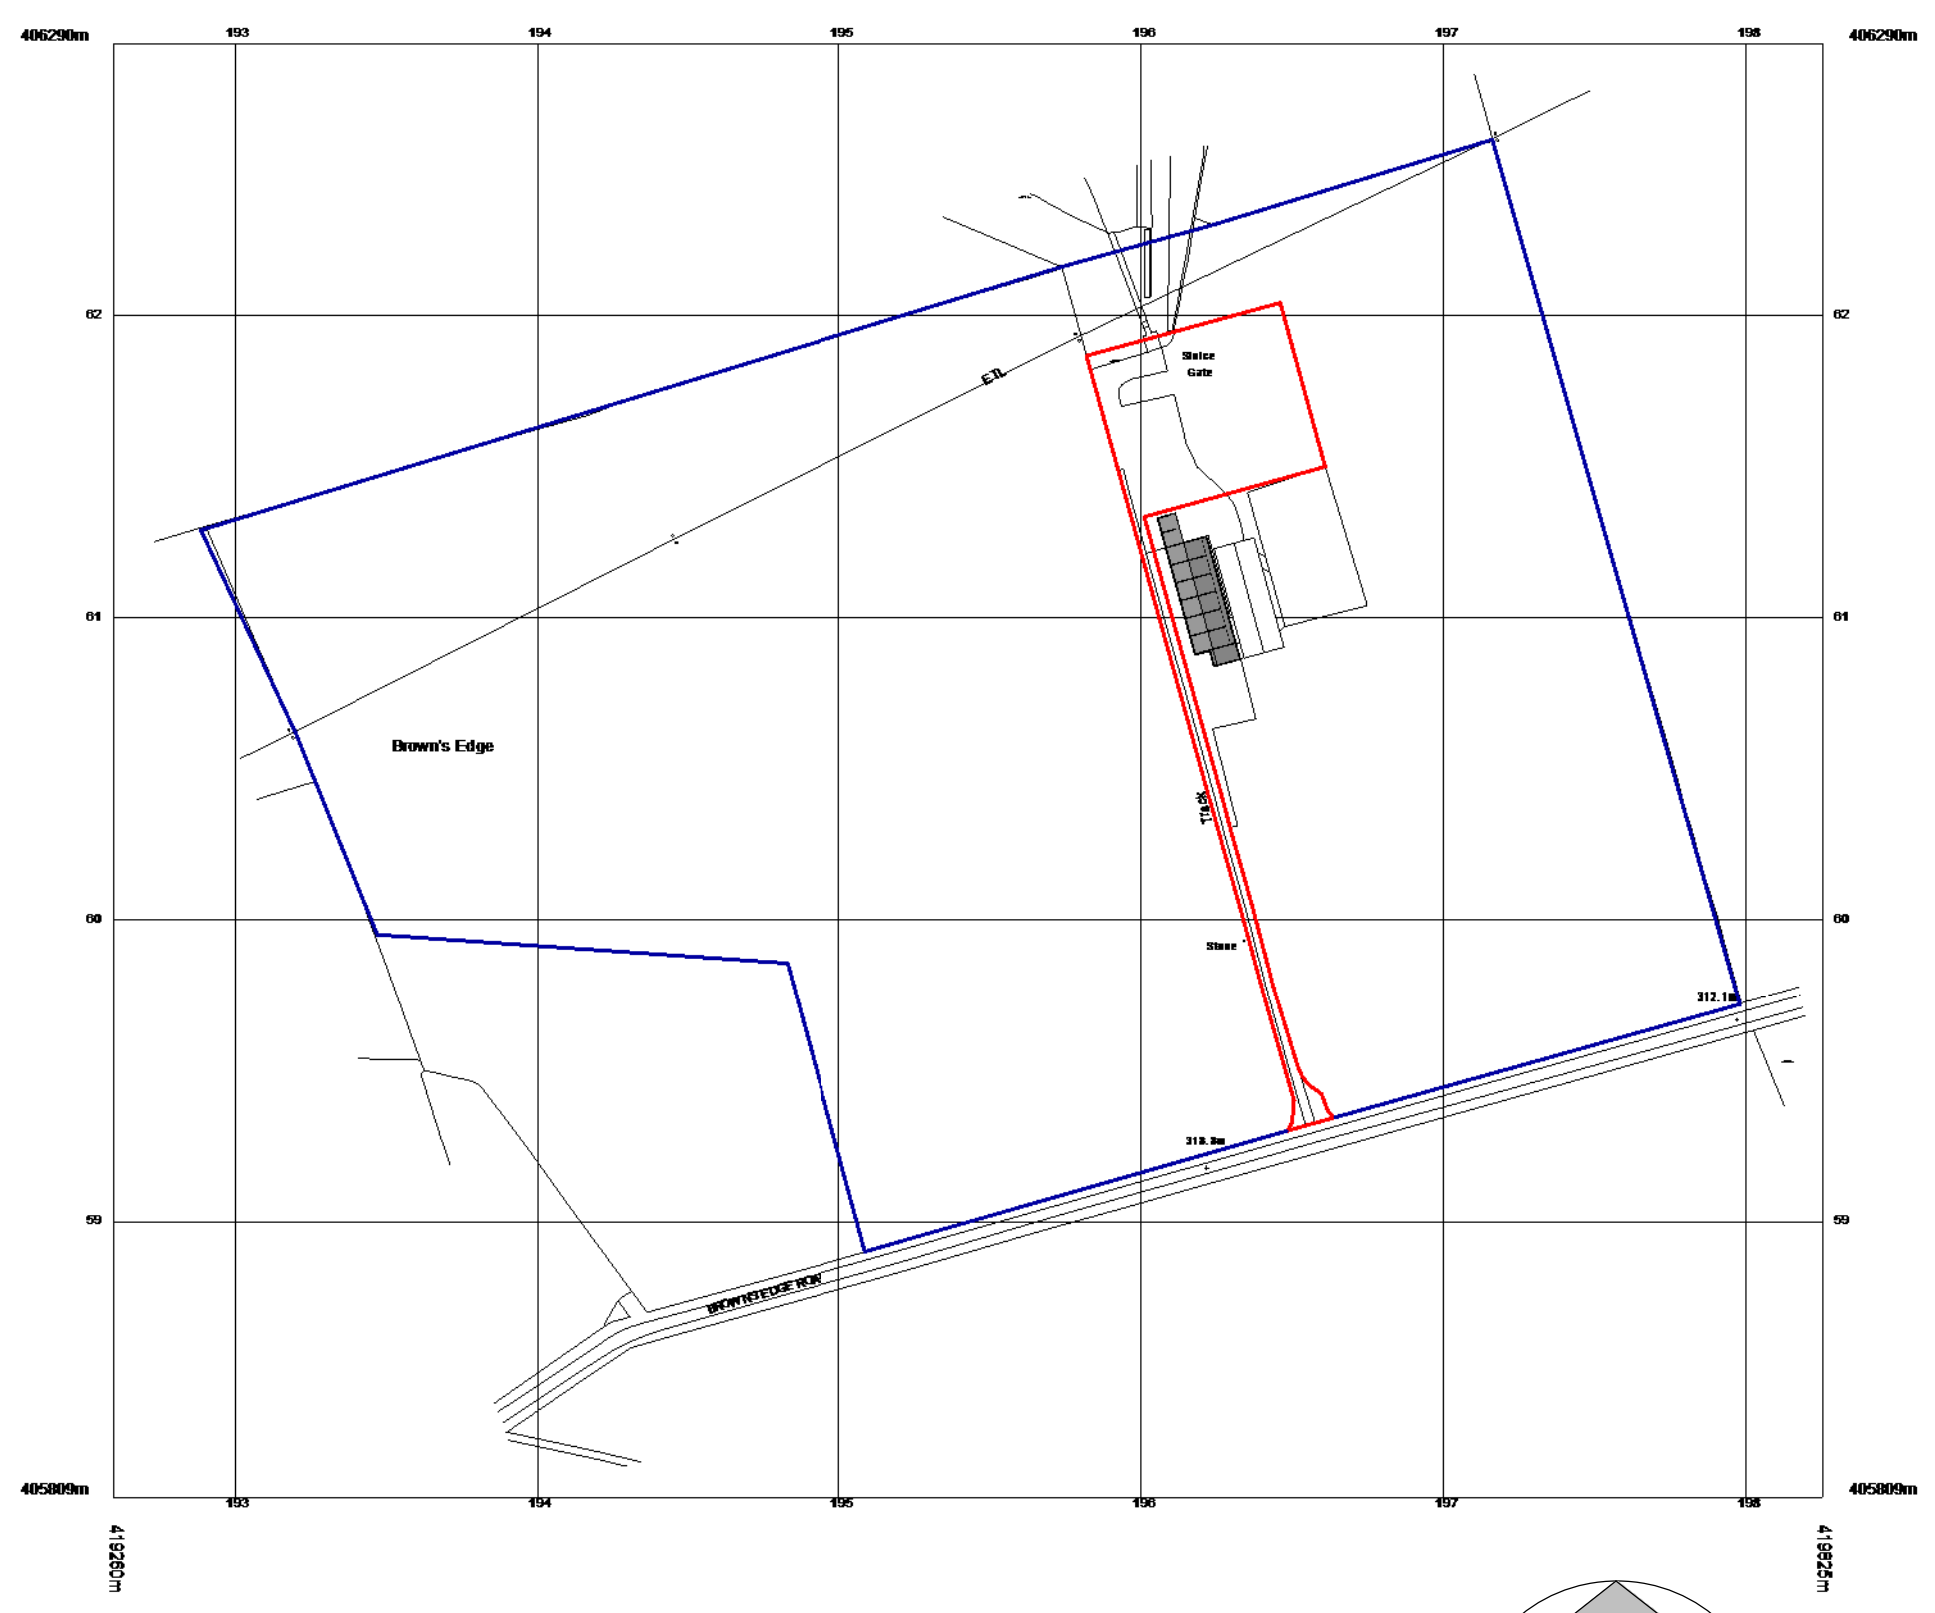

North

Site Location Plan

1 : 5000

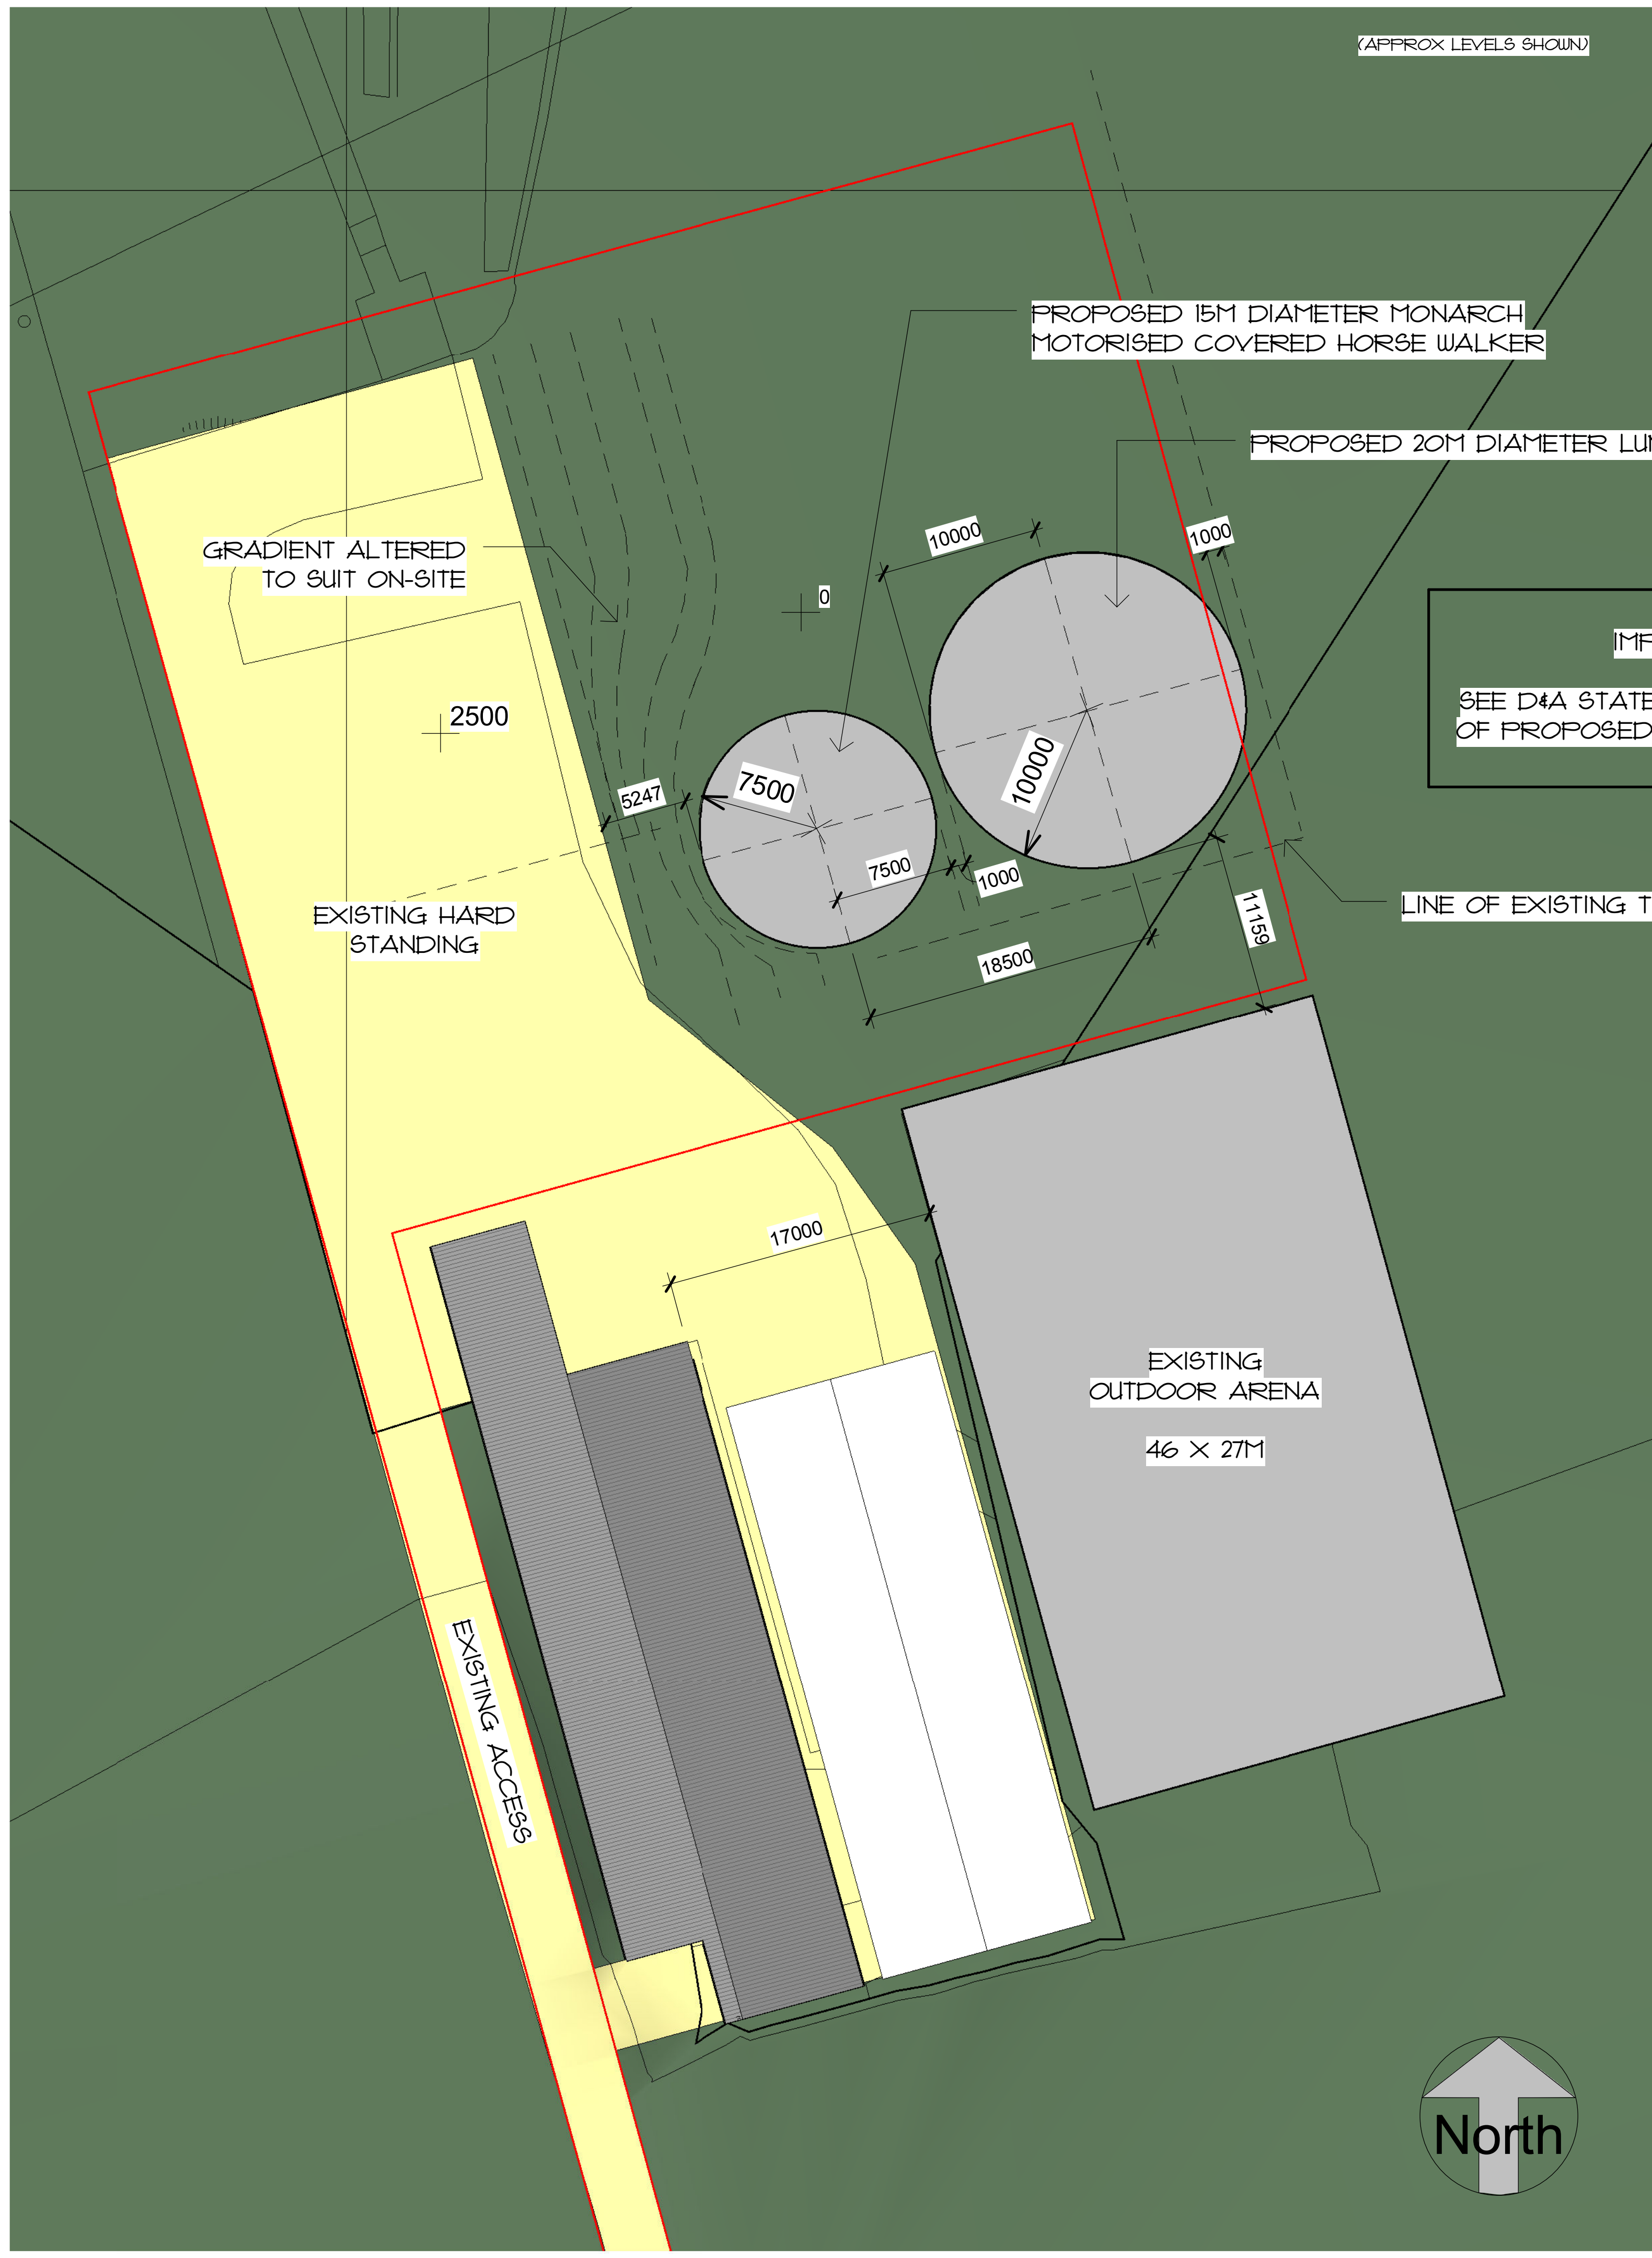

IMPORTANT NOTE

SEE D&A STATEMENT FOR SPECIFICATION OF PROPOSED LUNGE PEN AND WALKER

Layout Plan

1 : 500

rev	date	dr	app	notes
B	18/09/14	PSI	LH	LUNGE PEN DIAMETER REVISED AND REPOSITIONED
A	01/09/14	PSI	LH	PENS REDUCED AND REPOSITIONED

Cadvis3d
....making dreams happen
ARCHITECTURAL DESIGN SERVICES
Tel: 01484 937123 / 07955 898269
Email: info@cadvis3d.co.uk

The Towers, 237 Wakefield Rd, Lepton,
Hudersfield, West Yorkshire, HD8 0DH

3-5 Wormalds Yard, 1st Floor, King Street
Huddersfield, West Yorkshire, HD1 2QR

w w w . c a d v i s 3 d . c o . u k

© This drawing may not be copied without written prior permission

project
Proposed Barn Alterations, Broadstone Farm, Off Brown Edge Road, Ingbirchworth S36 7GR

title
Proposed Lunge Pen & Horse Walker

client
Mrs J Hawley

scale	drawn	apprv
As indicated	PSI	LH
date	path	
AUG 2014	G:\work docs\Architectural Jobs\1372 - Broadstone Farm, Ingbirchworth\Arch\Proposed\1372 - ProposedREVB.rvt	
status		
	PROVISIONAL	
job no	dwg no	rev
1372	A(SK)-02	B