




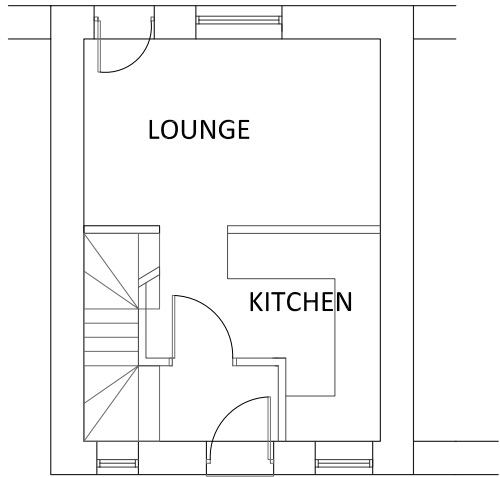


EXISTING GROUND FLOOR PLAN

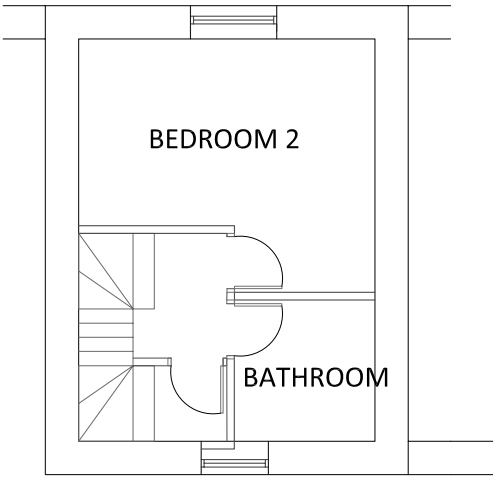


EXISTING FIRST FLOOR PLAN

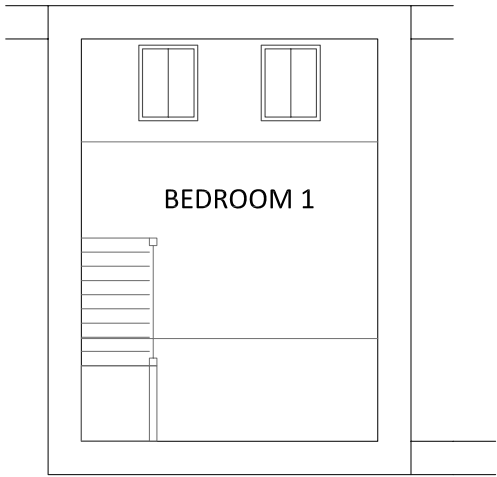


EXISTING SECOND FLOOR PLAN

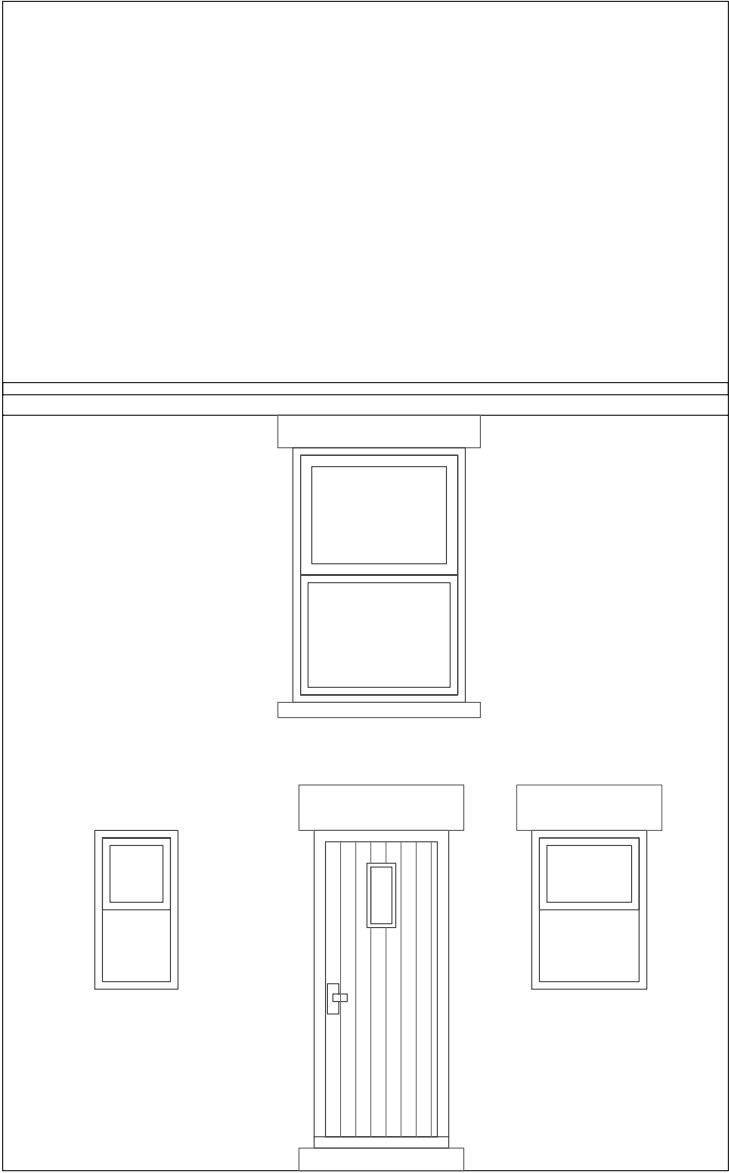


EXISTING REAR ELEVATION TO COURTYARD

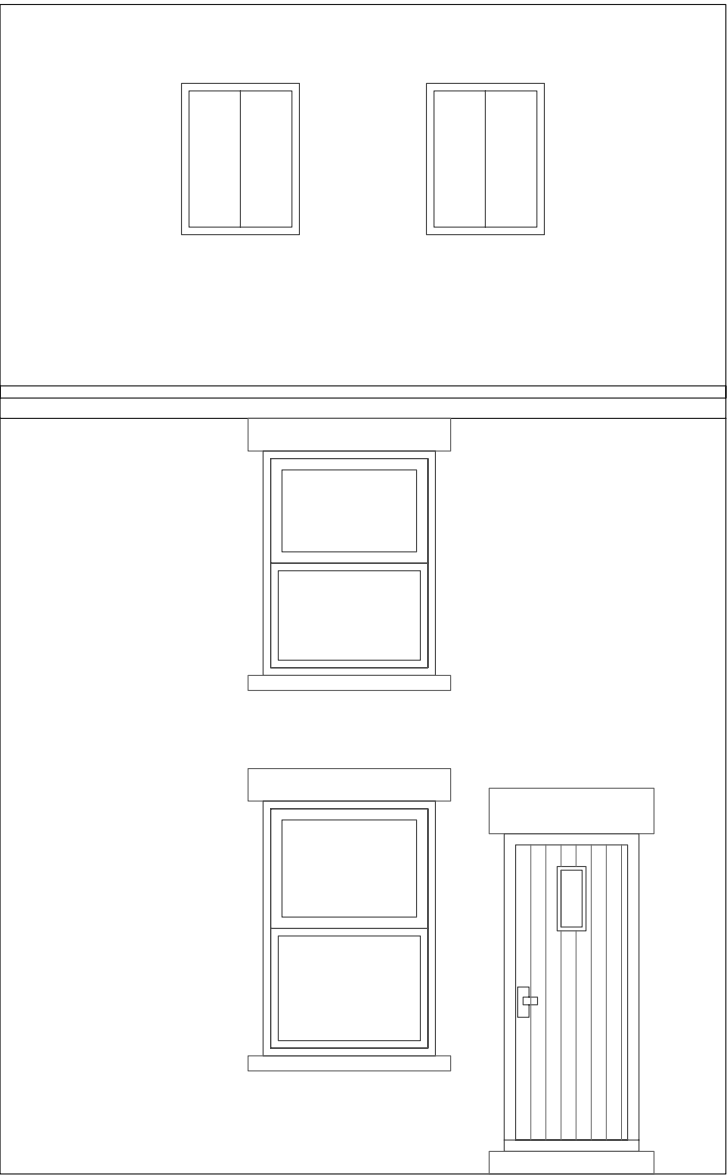

EXISTING FRONT ELEVATION TO TESCO CAR PARK

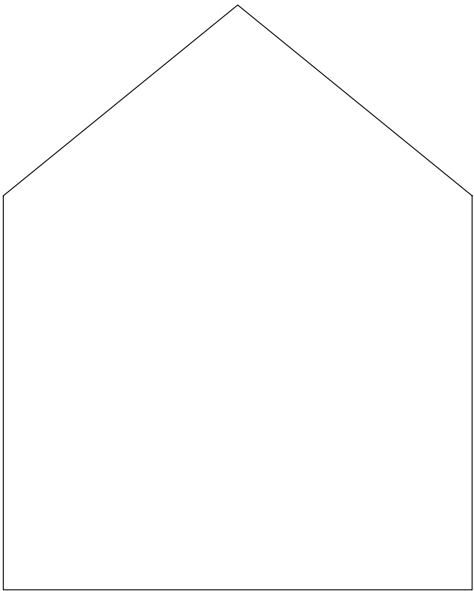

EXISTING RH SIDE GABLE ELEVATION TO ADJOINING PROPERTIES

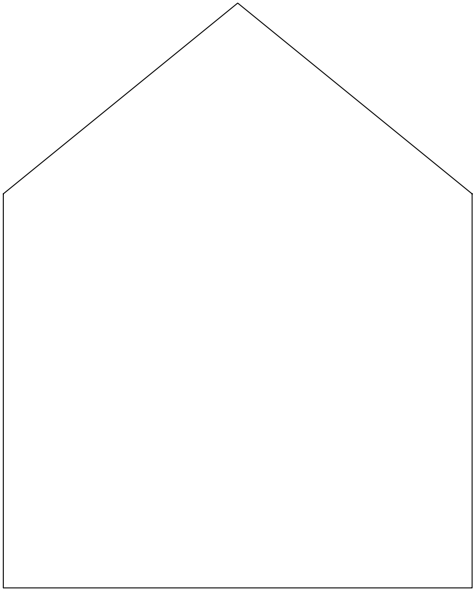

EXISTING LH SIDE GABLE ELEVATION TO ADJOINING PROPERTIES