


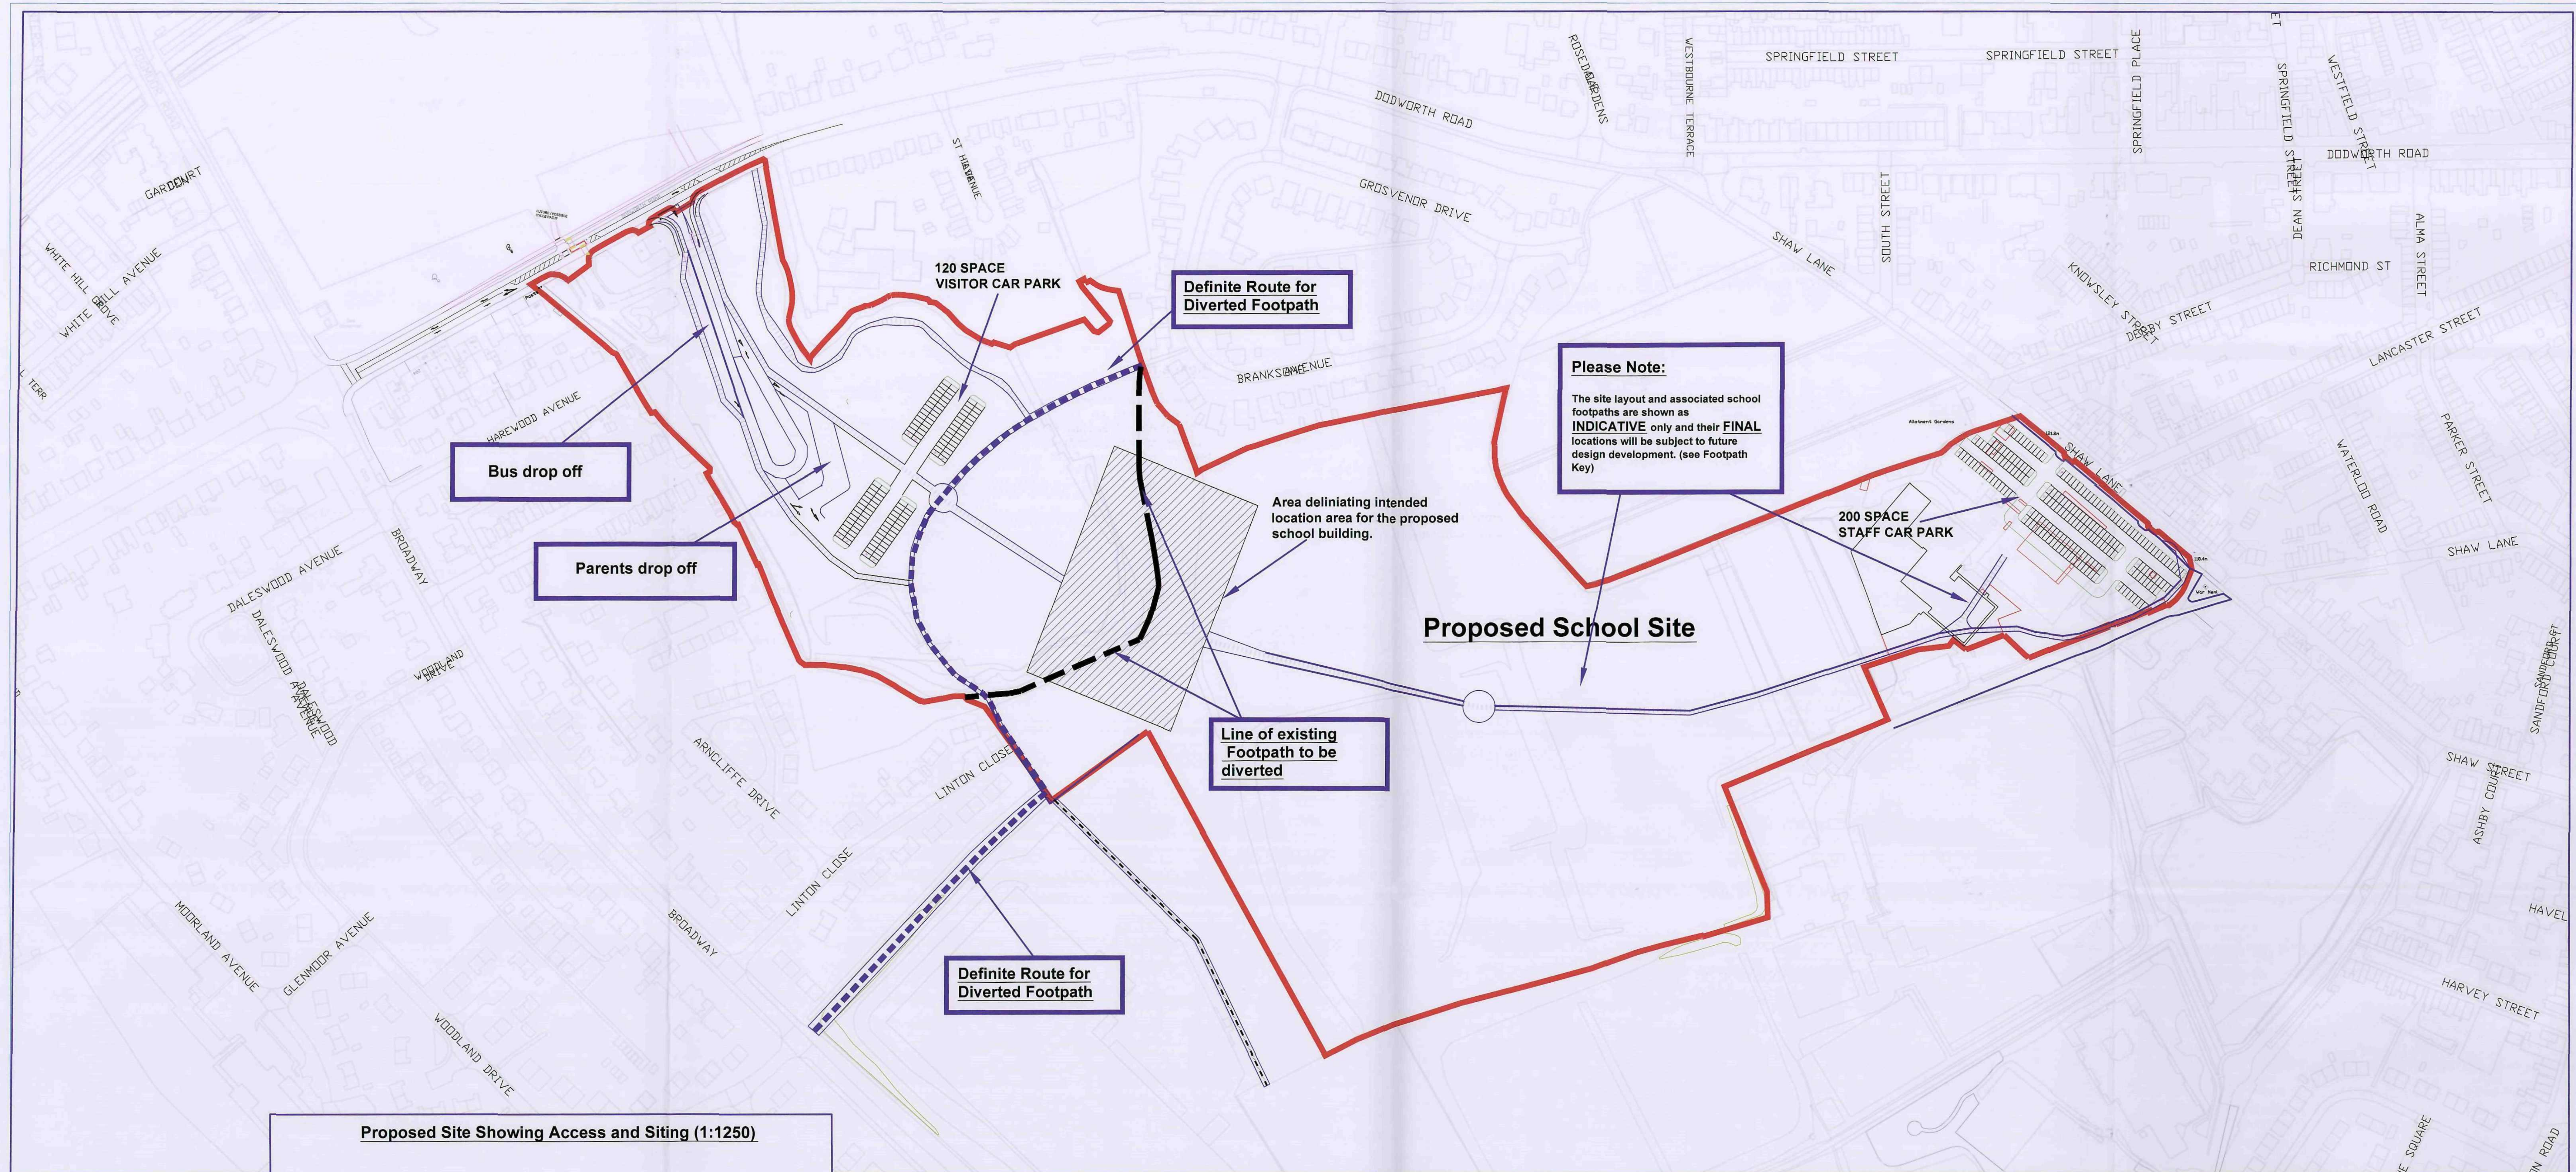

This map is reproduced from Ordnance Survey material with the permission of Ordnance Survey on behalf of the Controller of Her Majesty's Stationary Office. © Crown copyright. Unauthorised reproduction infringes Crown copyright and may lead to prosecution or civil proceedings. 10002284 (2009)

Do not scale off of this drawing. Work to fixed dimensions only.

Revisions:

J: Redrawn to show access and siting of building.	JMY
H: Site Redrawn to suit new layout and highway proposals including proposed footpath diversion location.	JMY
G: Site area amended to include correct boundary off of Dodworth Road. Aerial photo removed.	JMY
F: Site area amended to include correct boundary with neighbouring Warehouse premises, off of Broadway.	JMY
E: Footpath notes removed. Area of site to incorporate access off of Dodworth Road. Building information added. Footpath note amended.	JMY
D: Footpath FP353 shown and footpath note added.	JMY
C: Relocated tennis courts, proposed footpath added existing plan scale corrected.	JMY

BARNSELEY
Metropolitan Borough Council
Property & Procurement
Ain White
Assistant Executive Director
Springfield House, Springfield St
Barnsley S70 2HE
Tel: 01226 770770
Fax: 01226 774399

PROJECT: KINGSTONE & HOLGATE ALC

DRAWING: SITE LOCATION PLAN OUTLINE PLANNING

Drawn	JMY	Revision	J
Scale	Varies	Date	Oct' 09
Project Code	ED 1942	Drawing No.	FPD01

FOOTPATH KEY:	
	Proposed Diversion route of the new footpath (Will remain a fixed location regardless of future development plan of the site)
	Indicative locations of footpaths for the new ALC development (Locations may vary dependent on final site layout of the development)
	Existing Footpath route that is not to be affected by the development.
	Existing Footpath route that is To Be DIVERTED.

NOTE:
All on site roads and footpaths shown except the definite location of the diverted footpath are indicative. These routes will be subject to further detail design later in the development.

