


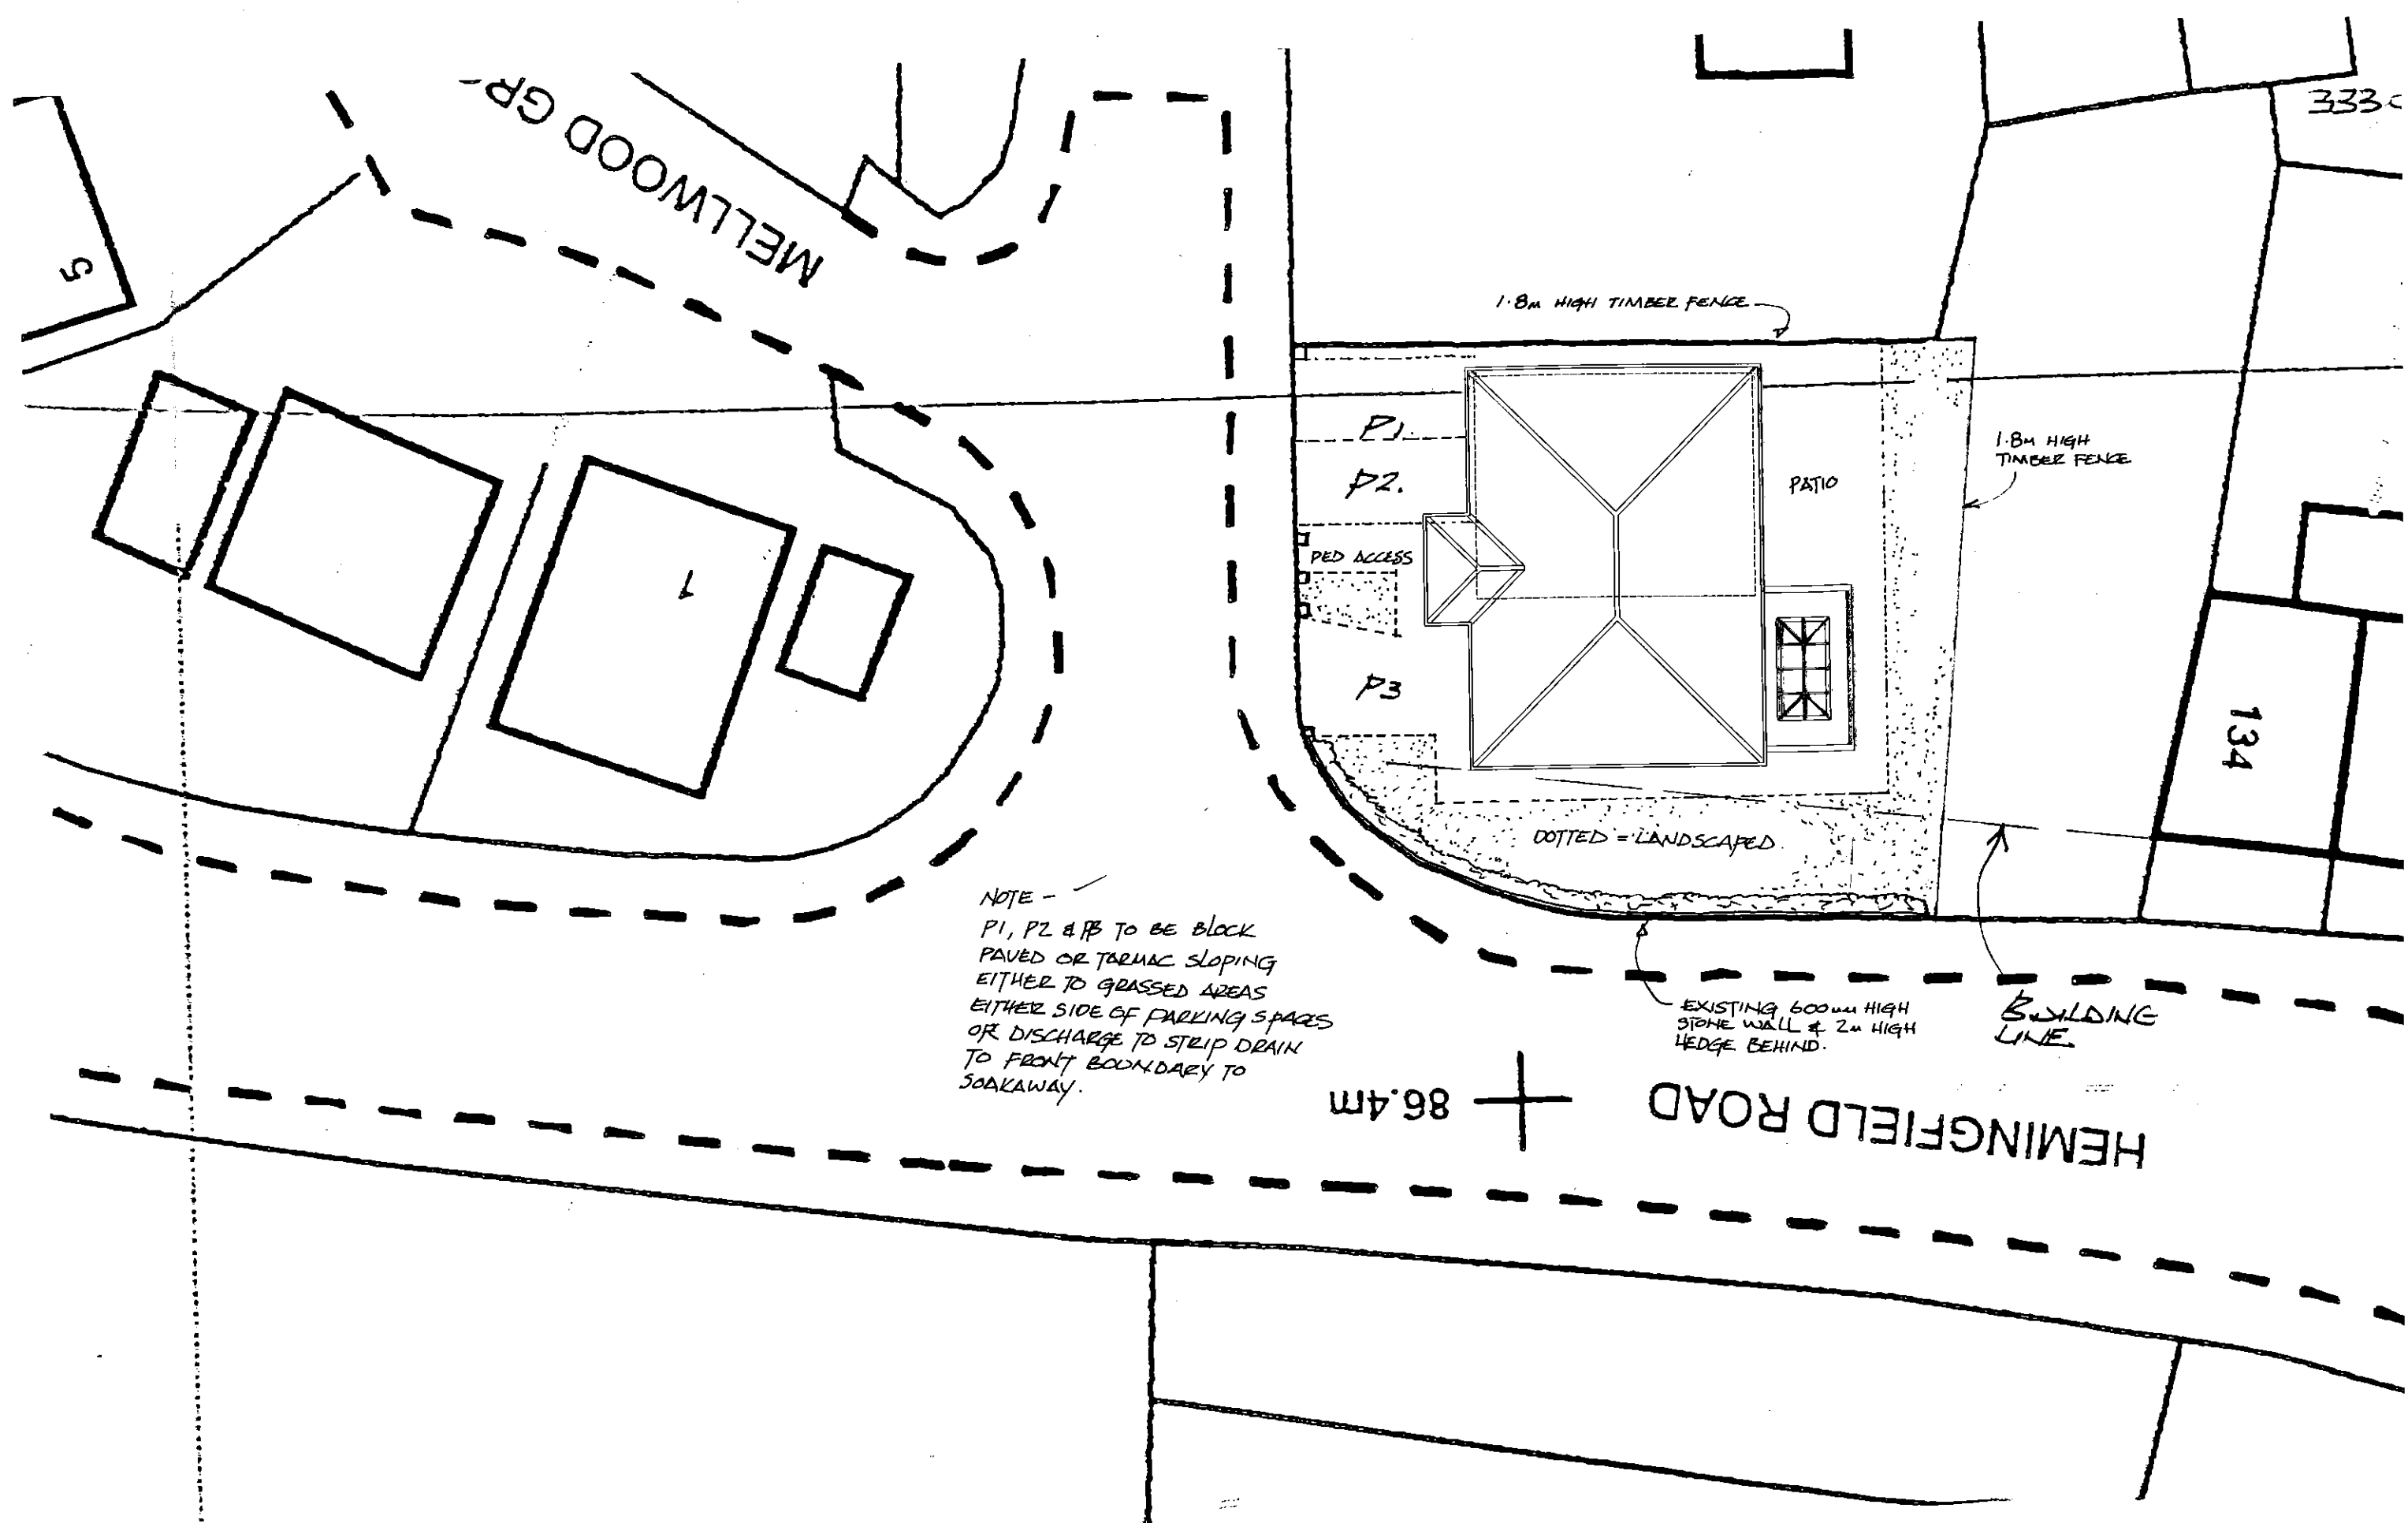

BLOCK PLAN 1:200
2 MELLWOOD GROVE HEMINGFIELD
PROPOSED EXTENSIONS

NRA. 3330. BPI. 11 MAY 2015