


Notes

1. This drawing has been prepared in accordance with the scope of RPS's initial appointment. RPS accepts no liability for any use of this document prepared and provided.
2. RPS and its consultants shall not be responsible for liability to any third party for any loss or damage, whether direct or indirect, arising from the use of this drawing and specification.
3. This drawing should be read in conjunction with all other relevant drawings and specifications.

B3

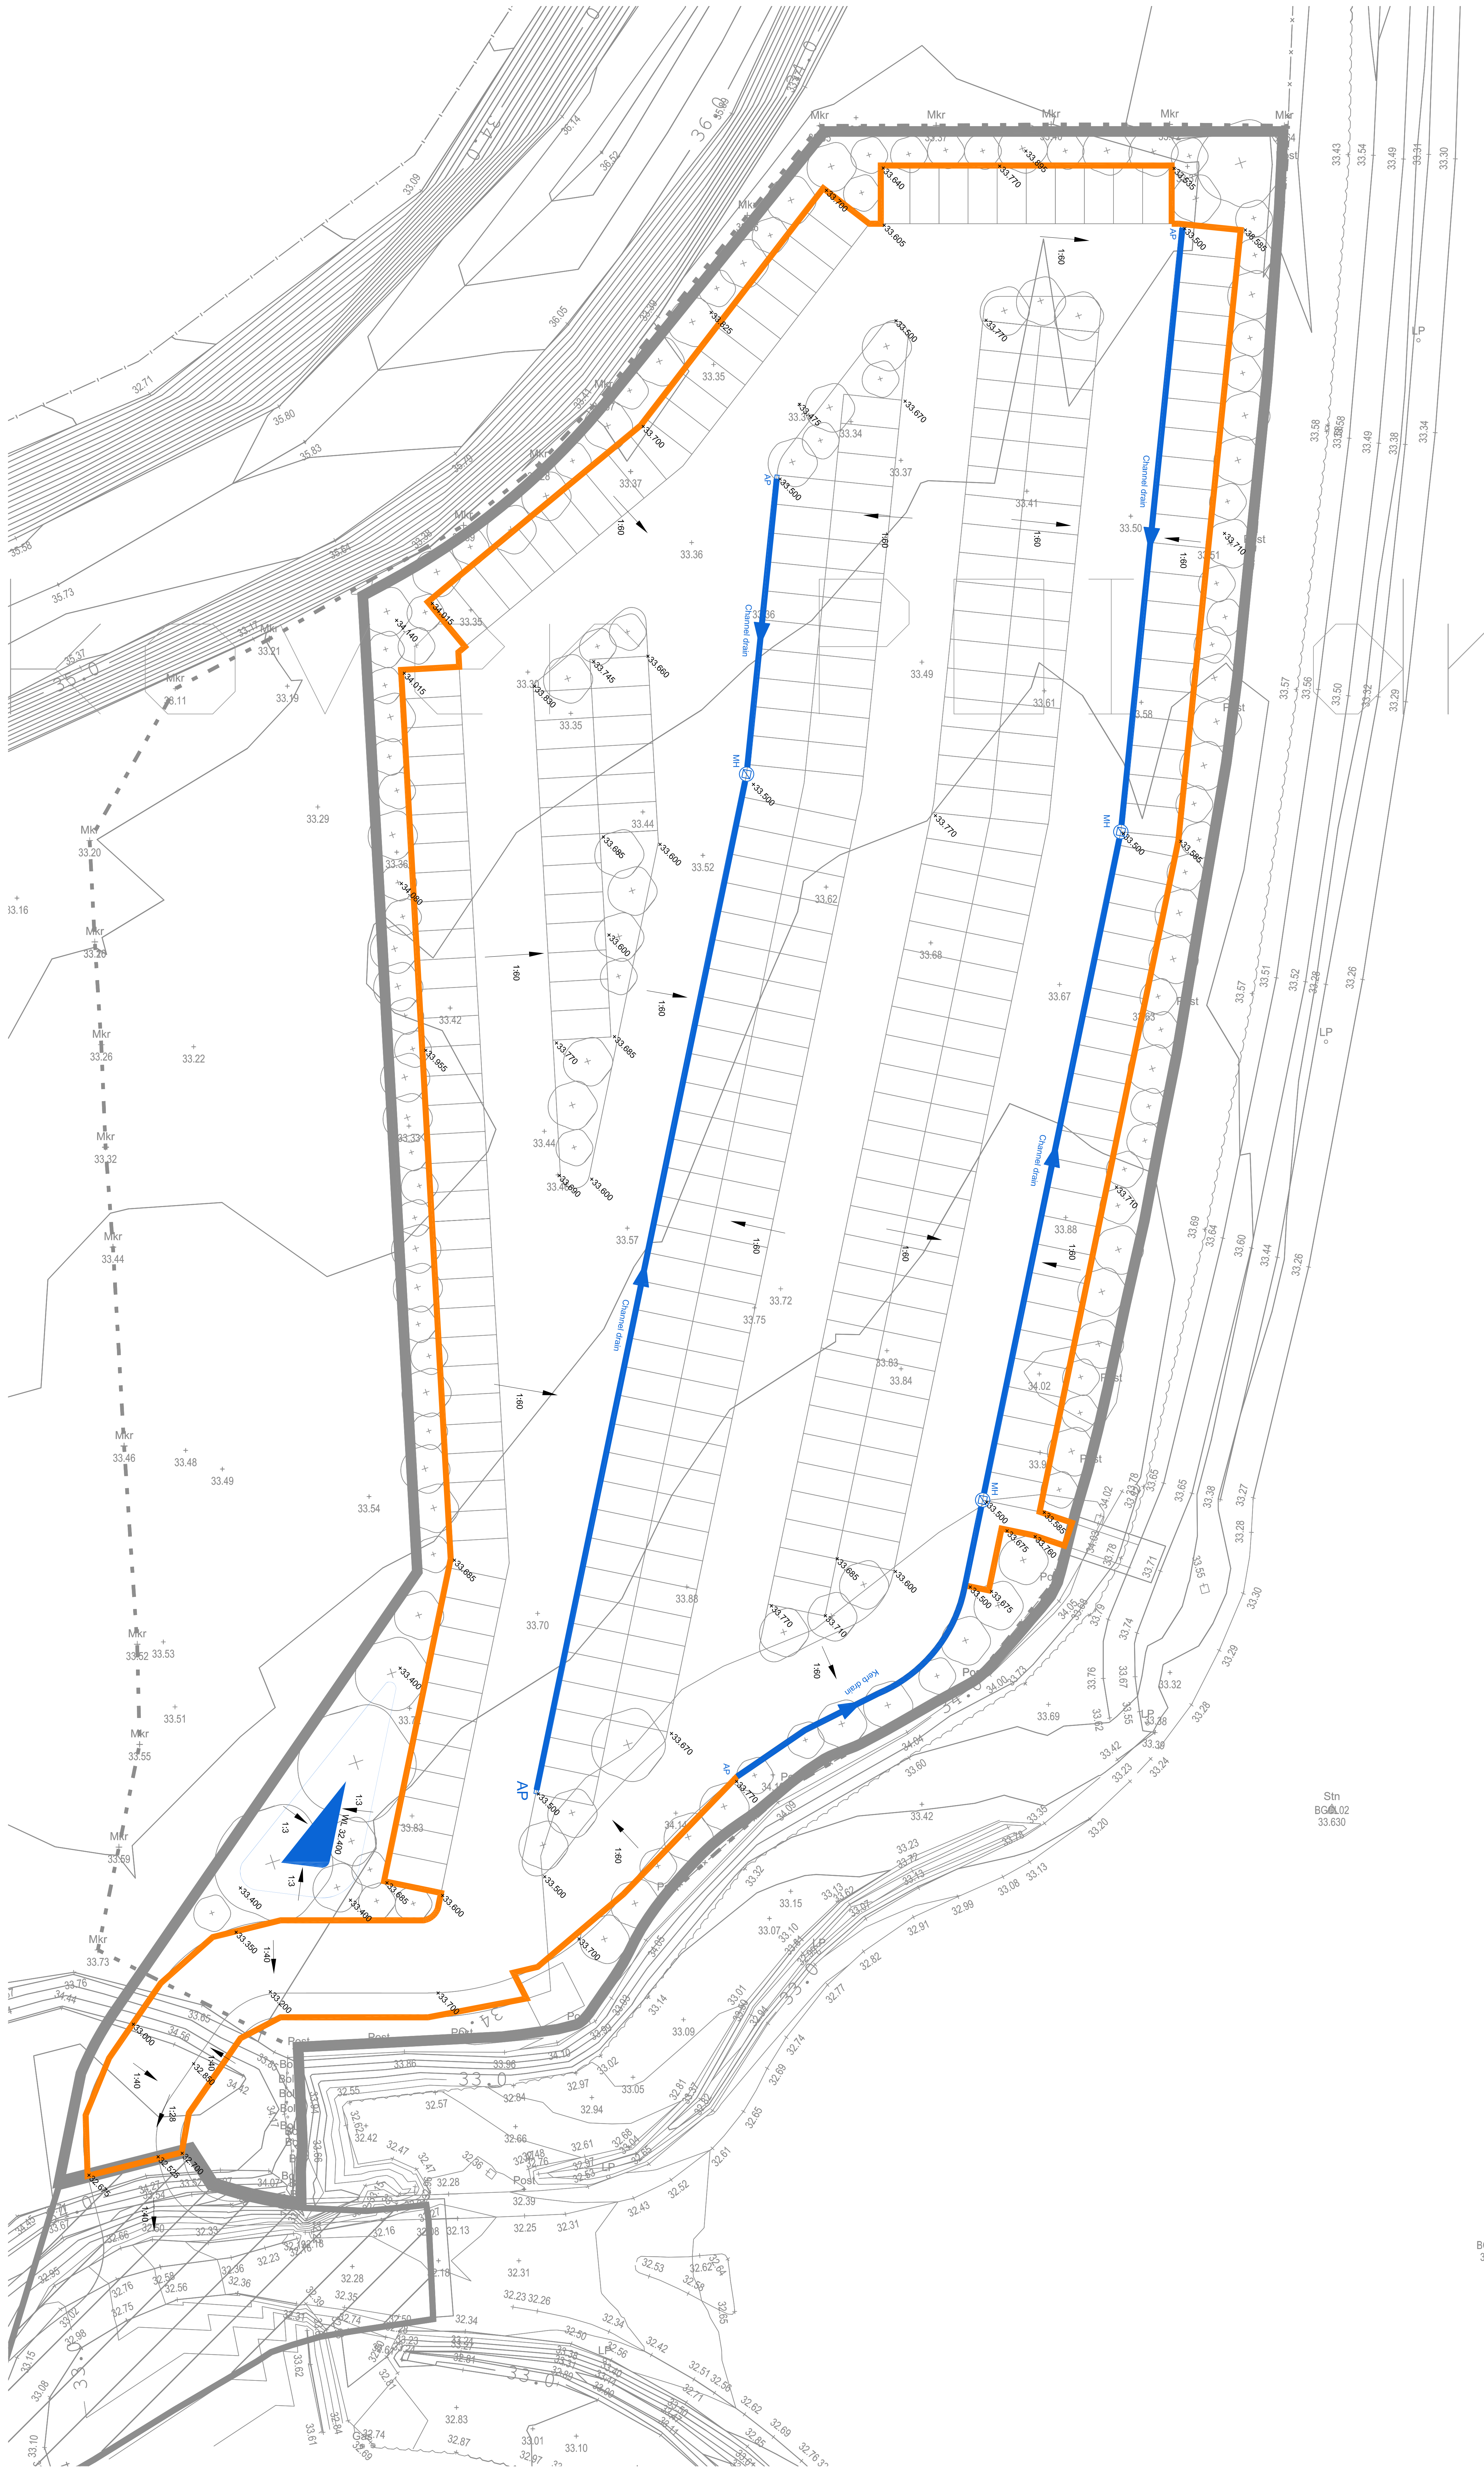

A02	Minor amendment to selling out		CM	DM	15.12.17
A01	First Issue		HR	DM	27.09.17
Rev	Description		By	Ctd	Date