



EXISTING ELEVATION

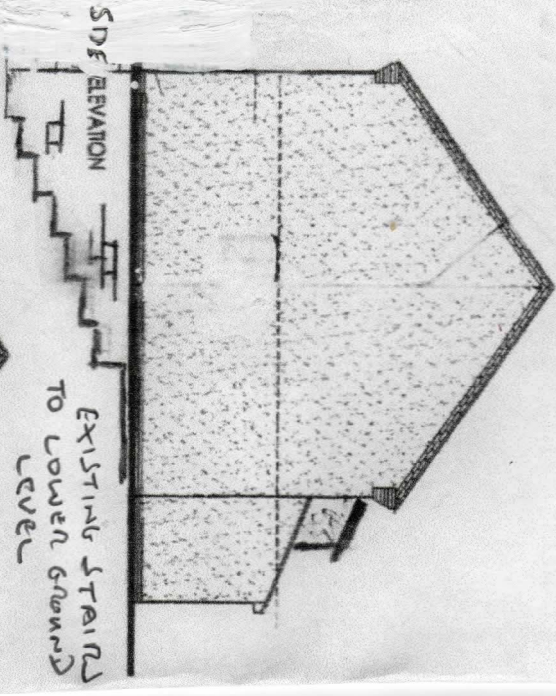

EXISTING STAIRS
TO LOWER GROUND
LEVEL


EXISTING
WINDOWS

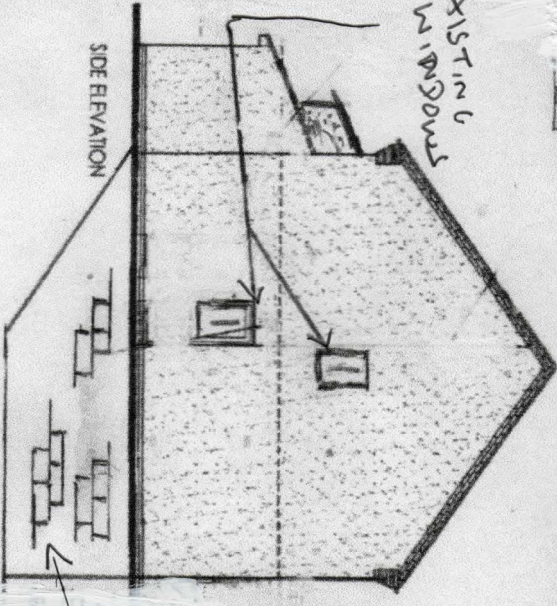

17 PALEST ROAD
DARTON BRANISLEY

1:100 SCALE

NEW SIDE ELEVATION

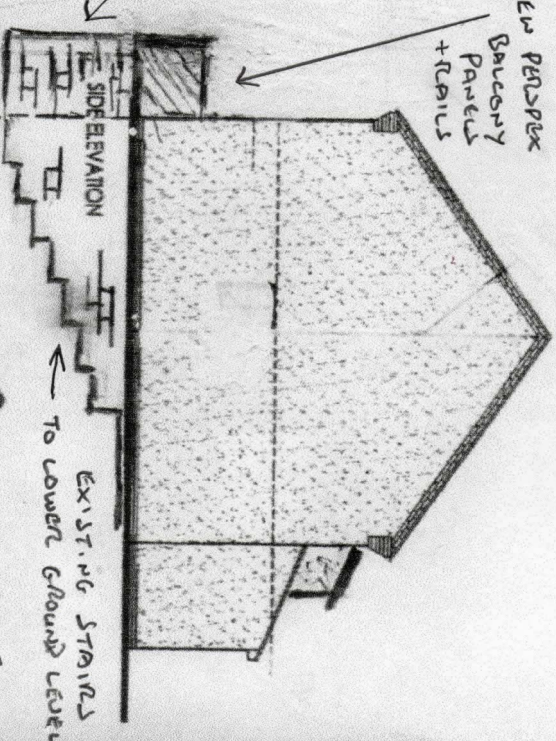

EXISTING STAIRS
TO LOWER GROUND LEVEL


NEW PERISPEX
BALCONY
PANELS
+ RAILS

NEW ROOM TO
MATCH
EXISTING BRICKWORK

APPROX 2.8 MTRS

EXISTING BRICKWORK

EX
WINDOWS

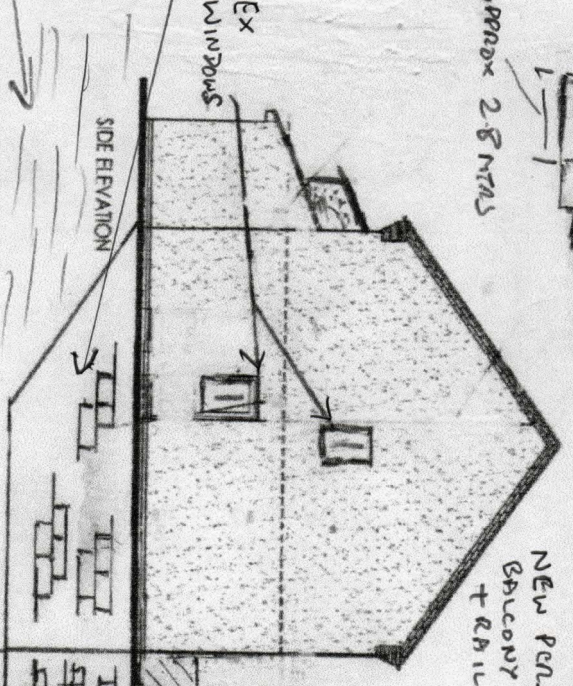

NEW PERISPEX
BALCONY PANELS
+ RAILS

APPROX
2.8 MTRS

EXISTING SOIL