



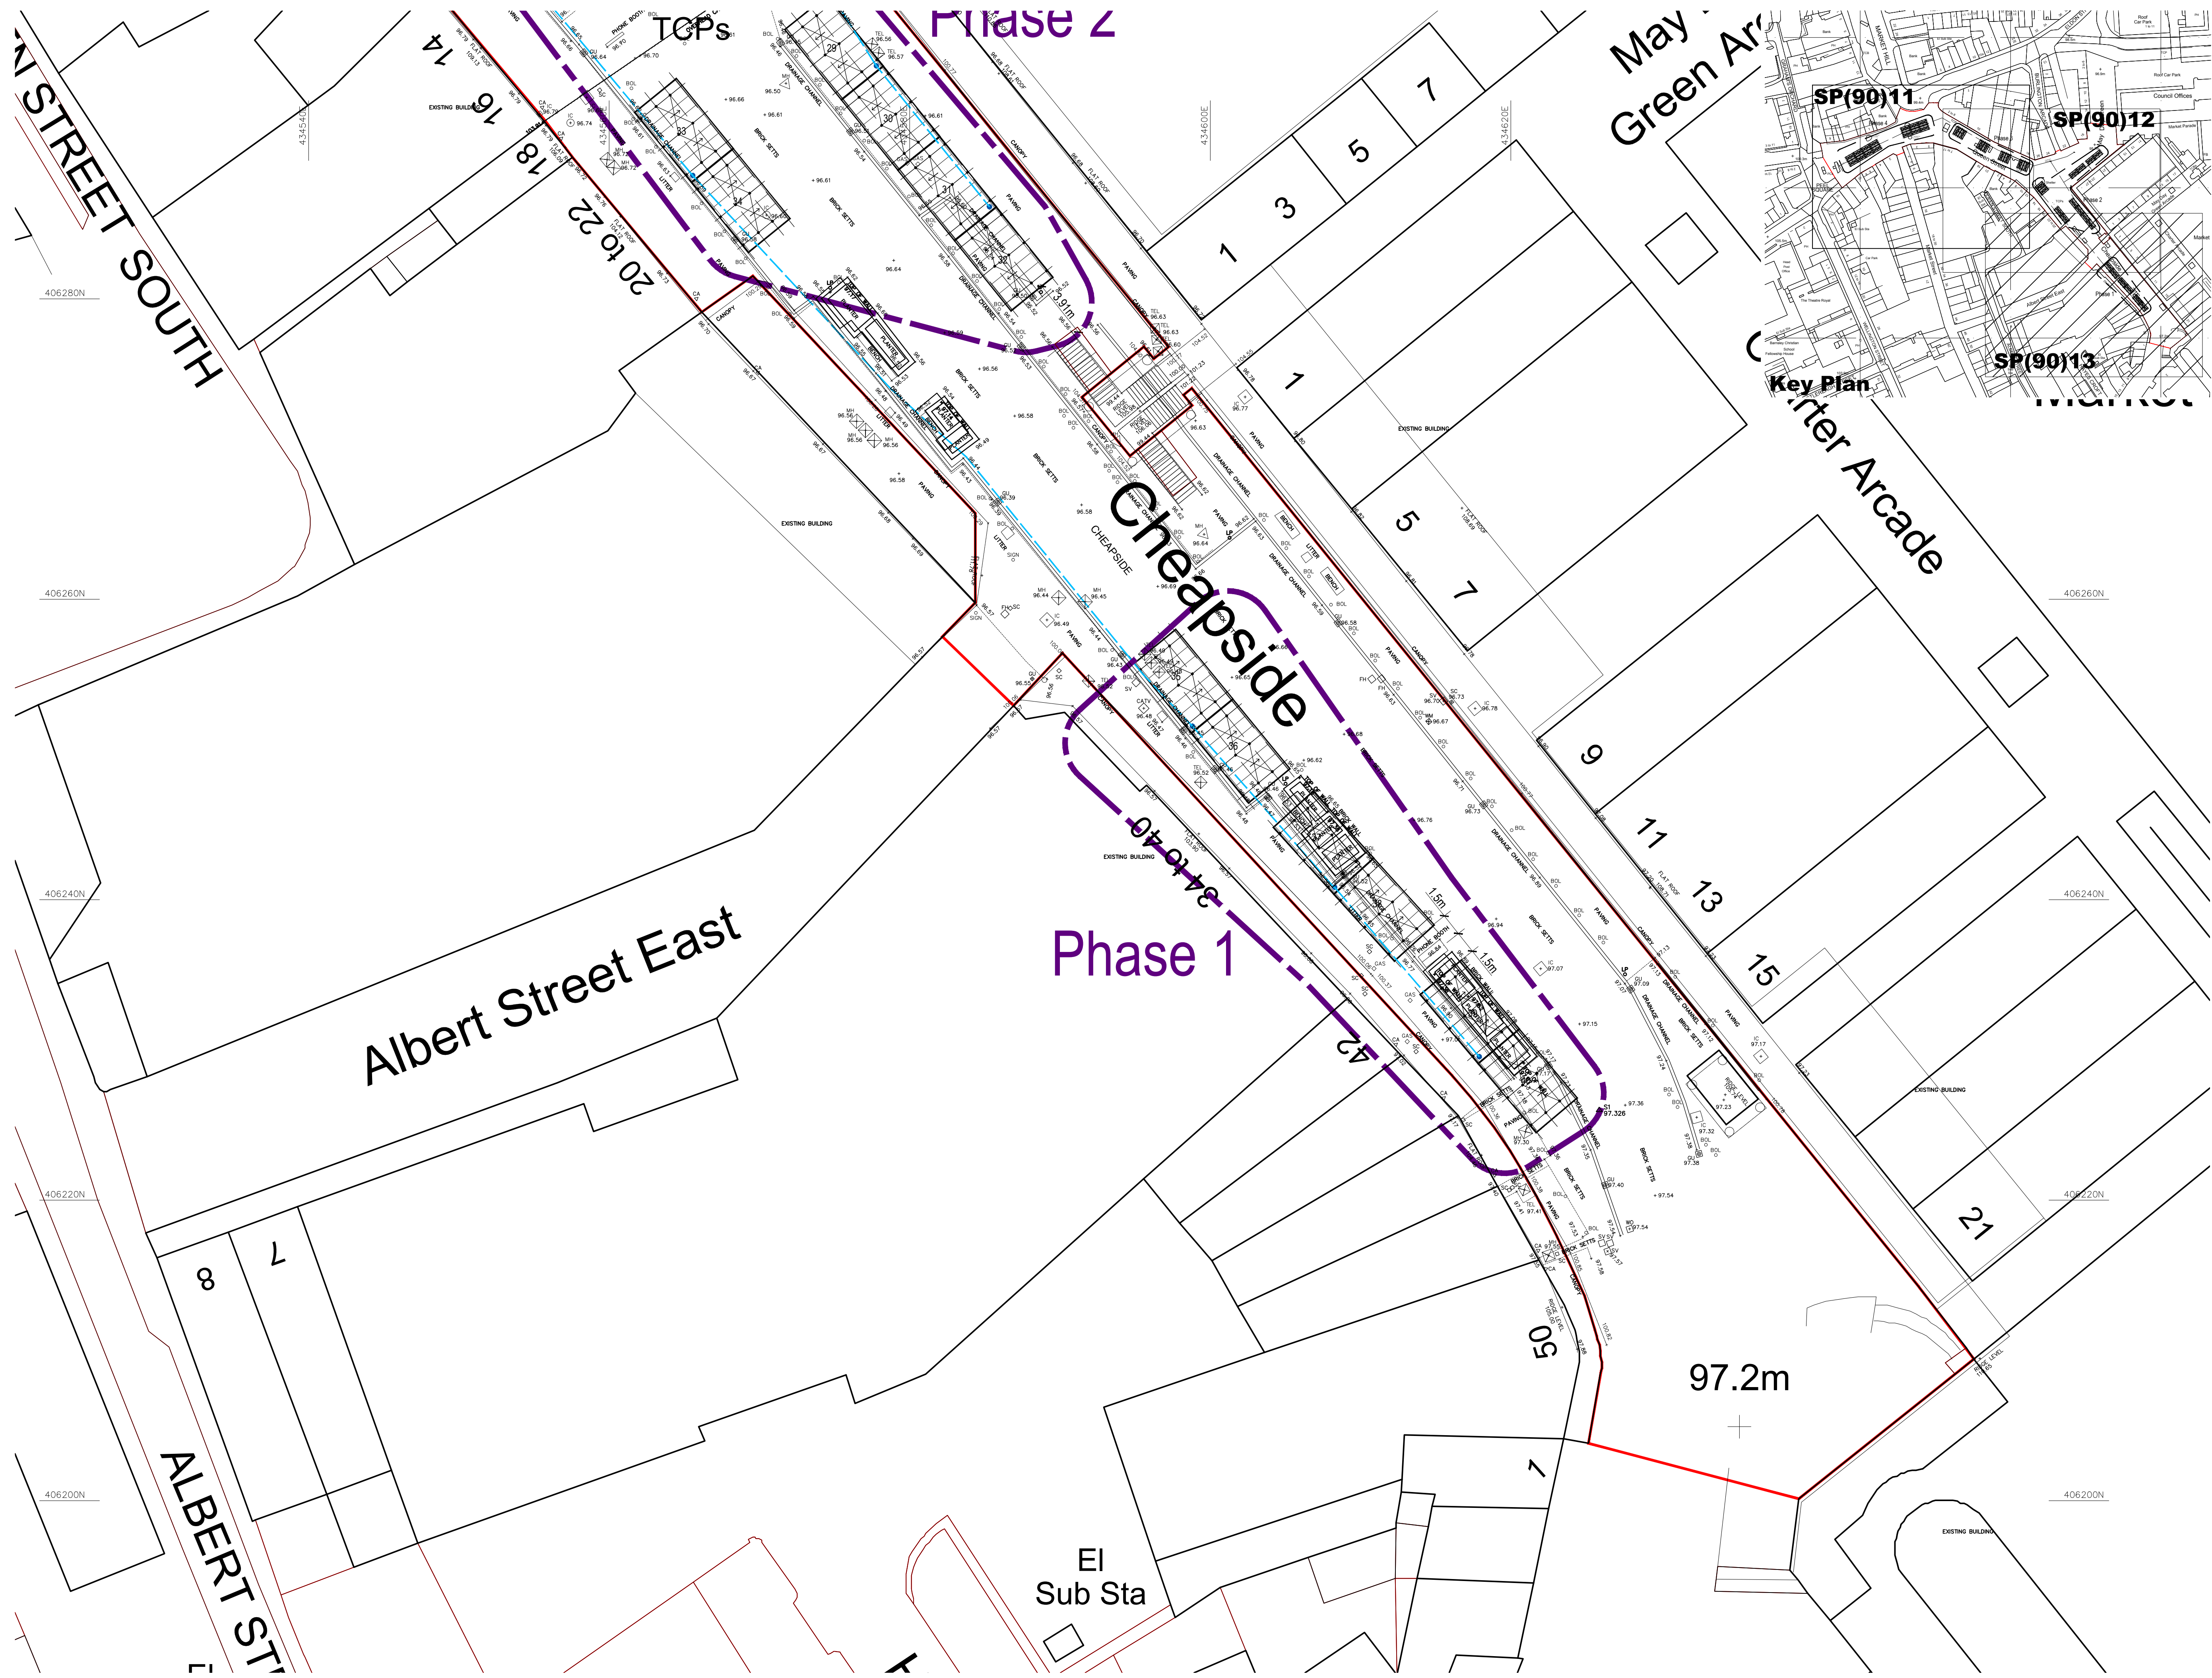

NOTES:
1) UNDER NO CIRCUMSTANCES SHOULD DIMENSIONS BE SCALED FROM THIS DRAWING "IF IN DOUBT ASK"
2) THIS DRAWING IS TO BE READ IN CONJUNCTION WITH ALL OTHER RELEVANT DRAWINGS. ANY DISCREPANCIES, ERRORS OR OMISSIONS TO BE BROUGHT TO THE ATTENTION OF IBI TAYLORYOUNG.
3) ALL DIMENSIONS TO BE CHECKED BEFORE COMMENCEMENT
4) THIS DRAWING IS THE PROPERTY OF IBI TAYLORYOUNG AND MUST NOT BE COPIED OR REPRODUCED EITHER IN WHOLE OR IN PART WITHOUT WRITTEN PERMISSION

drawing originated by: AG	date: 16/05/14	
revisions	drawn/reviewed	date
Revision 1	AG / DAG	16/05/14
Stall positions updated following receipt of topo survey. GA First Issue		
Revision 2	AG / DAG	21/05/14
Phases added, locations amended to avoid existing lamp positions.		

Phase 1 - 6 No. Stalls (35 - 40)
Phase 2 - 12 No. Stalls (23 - 34)
Phase 3 - 8 No. Stalls (15 - 22)
Phase 4 - 14 No. Stalls (1 - 14)

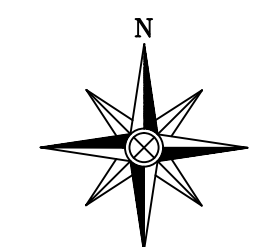

Legend
Drawing based on Topo Survey data 11549-194 2DT, received May 2014.
NB All external work design amendments by BMBC. Removal and re-design of trees, planting, benching, services etc.

NB no existing service details confirmed. all to be confirmed by BMBC prior to any works being carried out

Proposed power bollard positions shown indicative, subject to final detailed design by others and existing below ground service locations

PRELIMINARY

BARNESLEY TOWN CENTRE MARKETS PROJECT

Proposed Stall Layout GA
Sheet 3 of 3

Scale: 1:200 @ A1
Reviewed by : DAG

job	drawing	rev
6737	SP(90)13	2

IBI TaylorYoung
Chadsworth House
Wilmslow Road
Handforth
Cheshire
SK9 3HP

T: 01625 542 200
F: 01625 542 250
E: cosec@tayloryoung.co.uk

Want to find out more?
www.tayloryoung.co.uk

Member of the IBI Group.
www.ibigroup.com