


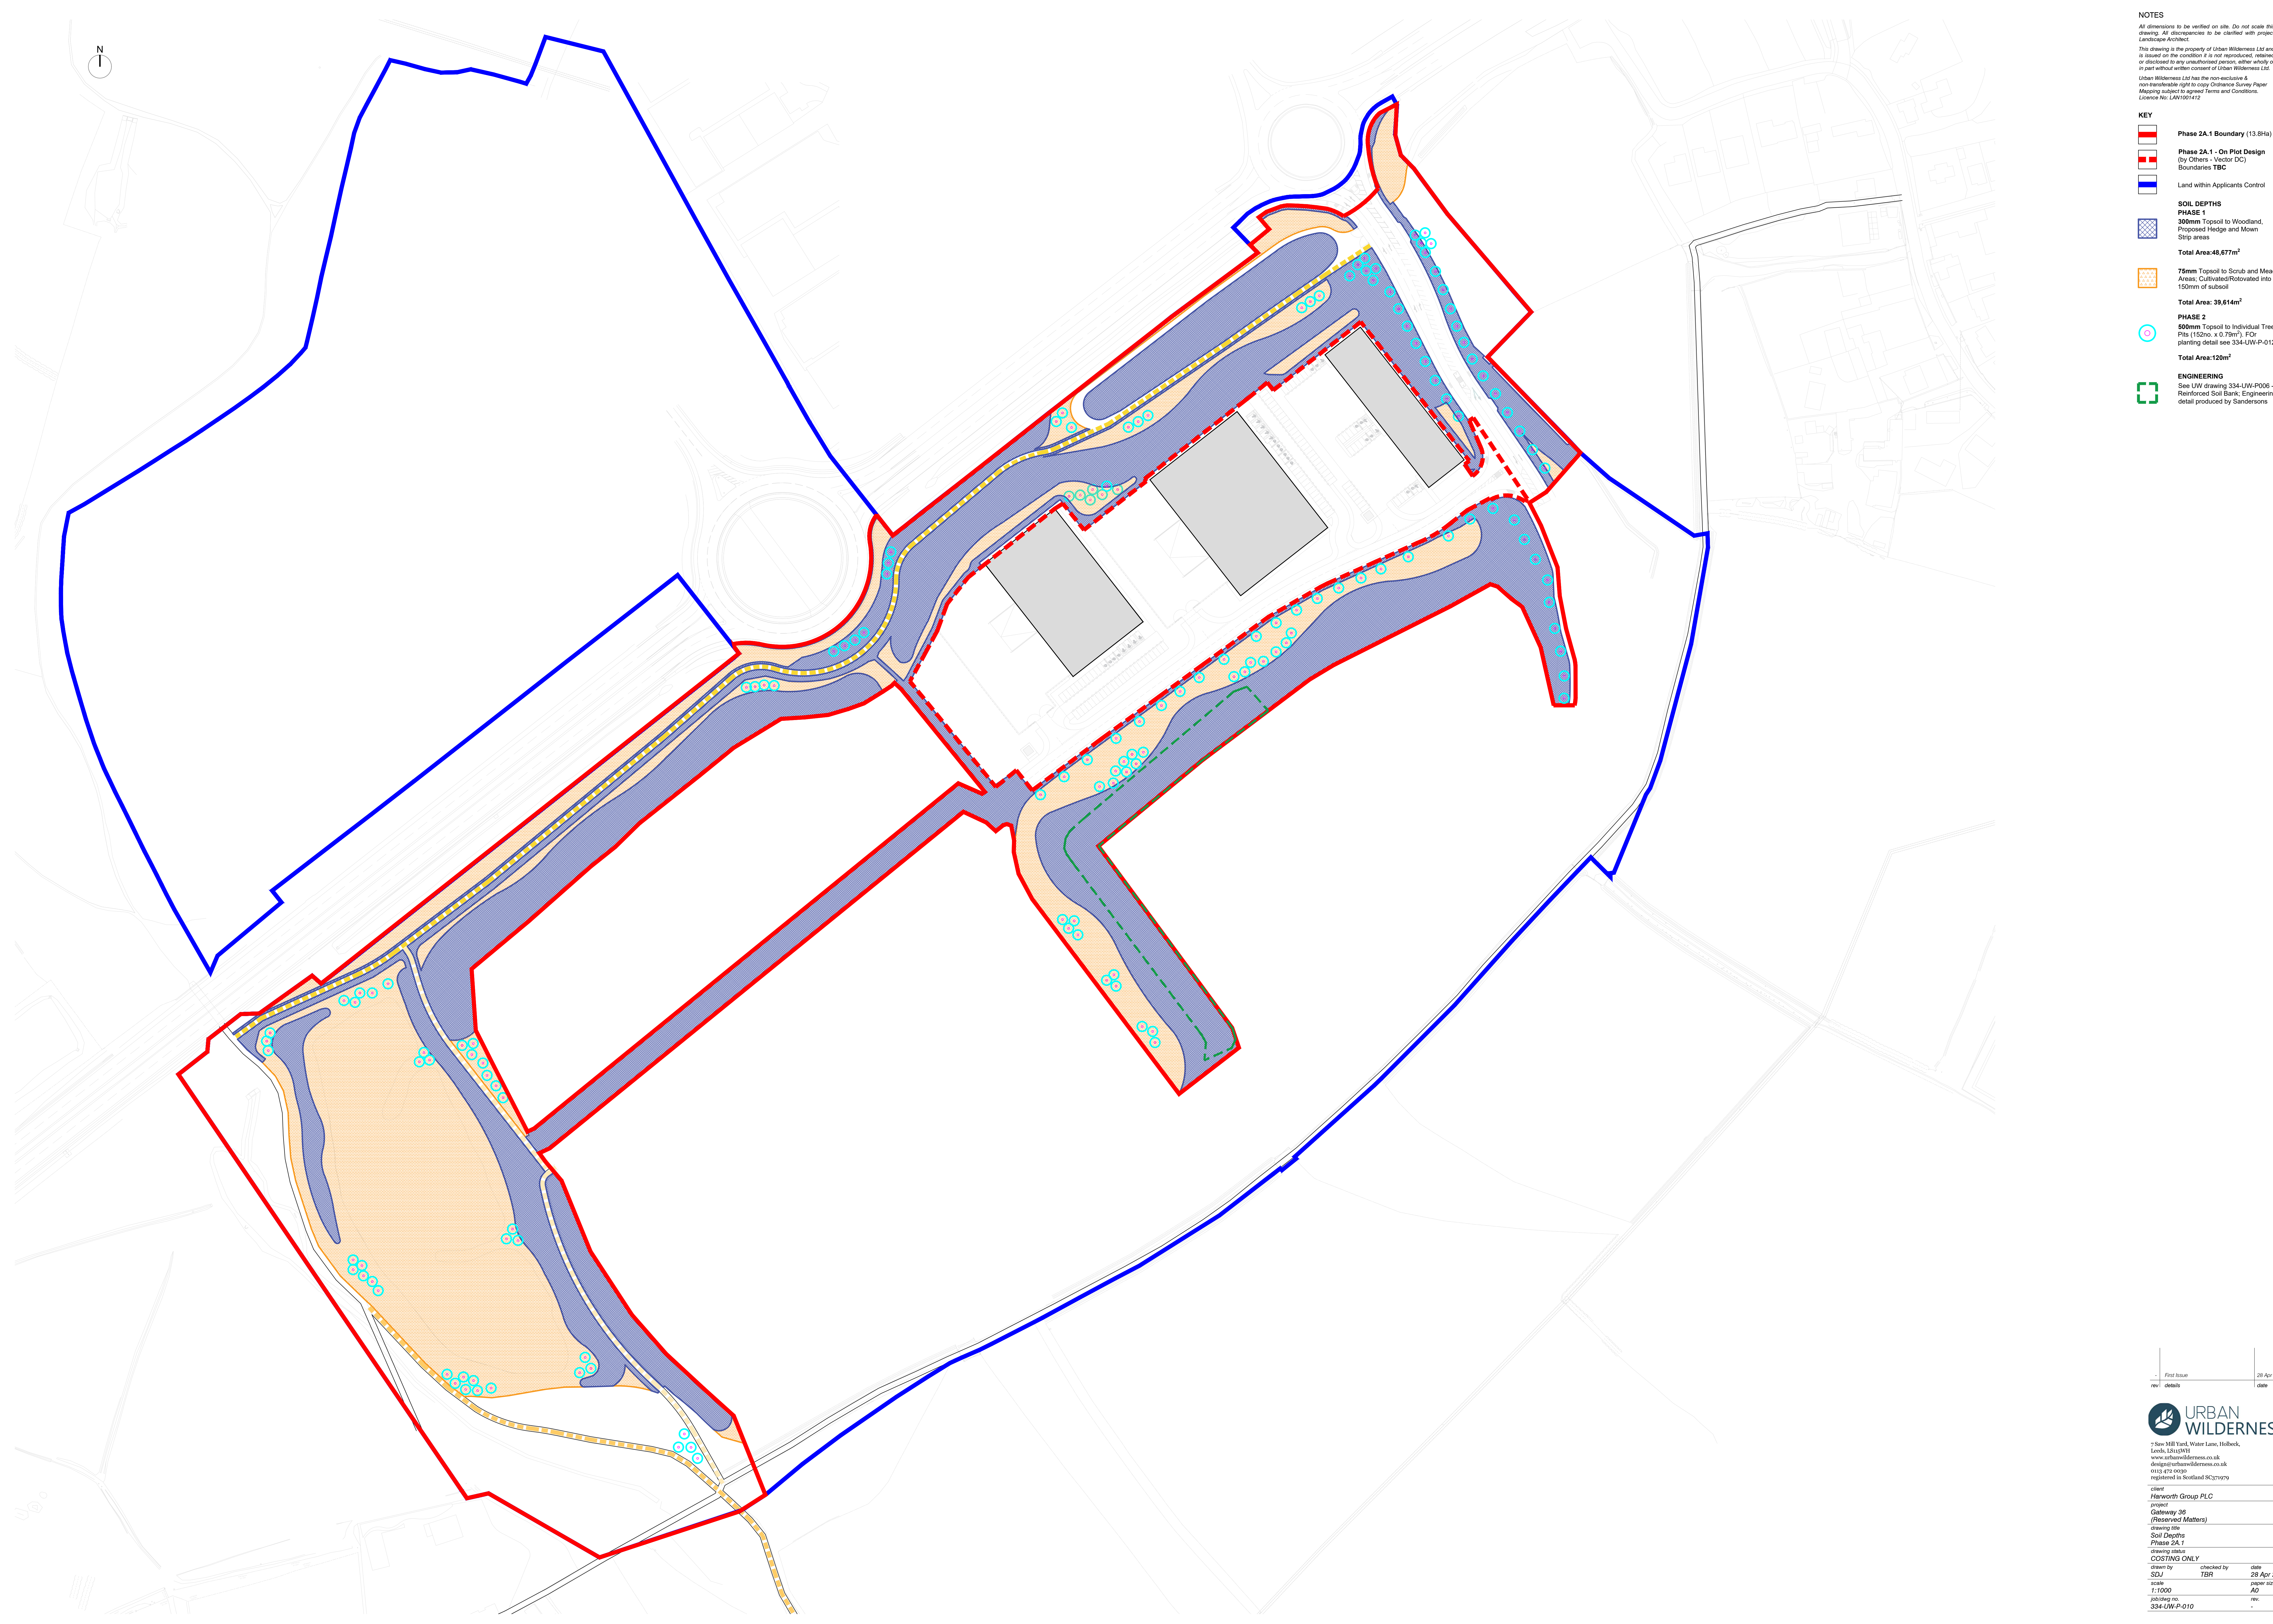

NOTES

All dimensions to be verified on site. Do not scale this drawing. All discrepancies to be clarified with project Landscape Architect.

This drawing is the property of Urban Wilderness Ltd and is issued on the condition it is not reproduced, released or disclosed to any unauthorised person, either wholly or in part without written consent of Urban Wilderness Ltd.

Urban Wilderness Ltd has the non-exclusive & non-transferable right to copy Ordnance Survey Paper Mapping subject to agreed Terms and Conditions.
Licence No: LAM1001412

KEY

- Phase 2A.1 Boundary (13.8Ha)
- Phase 2A.1 - On Plot Design (by Others - Vector DC) Boundaries TBC
- Land within Applicants Control
- SOIL DEPTHS**
PHASE 1
300mm Topsoil to Woodland, Proposed Hedge and Mown Strip areas
Total Area:48,677m²
- 75mm Topsoil to Scrub and Meadow Areas; Cultivated/Rotivated into top 150mm of subsoil
Total Area: 39,614m²
- PHASE 2**
500mm Topsoil to individual Tree Pits (152no. x 0.78m²). FCR planting detail see 334-UW-P-012
Total Area:120m²
- ENGINEERING**
See UW drawing 334-UW-P008 - Reinforced Soil Bank; Engineering detail produced by Sandersons

rev	details	date
1	First Issue	28 Apr 21

URBAN WILDERNESS

7 Saw Mill Yard, Water Lane, Holbeck,
Leeds, LS10 5PH
www.urbanwilderness.co.uk
design@urbanwilderness.co.uk
0113 474 0030
registered in Scotland SC171979

client
Harworth Group PLC

project
Gateway 36
(Reserved Matters)

drawing title
Soil Depths
Phase 2A.1

drawing status
COSTING ONLY

drawn by	checked by	date
SDJ	TBR	28 Apr 21

scale	paper size
1:1000	A0

plotting no.	rev.
334-UW-P-010	-