

gas meter re-positioned  
onto side wall

area to have no obstructions  
above 1m high with 1mx1m  
railing at front

3m wide  
access

153

lounge  
4mx3.05m

kitchen/dining  
4mx2.5m

GROUND FLOOR

155

bin

153

REAR ELEVATION

155

202 SIDE ELEVATION

ROOF - concrete interlocking tiles  
WALLS - brickwork with art. stone  
cills

Mr K DUNN

PROPOSED DWELLING  
ADJ. 155 ST HELENS ST  
ELSECAR

PLANS & ELEVATIONS


1:100 FEB. 08 Rev D

Peter Thompson


Linwood  
Barnsley Road

Dodworth  
Barnsley S753JR

tel 01226  
fax 201391

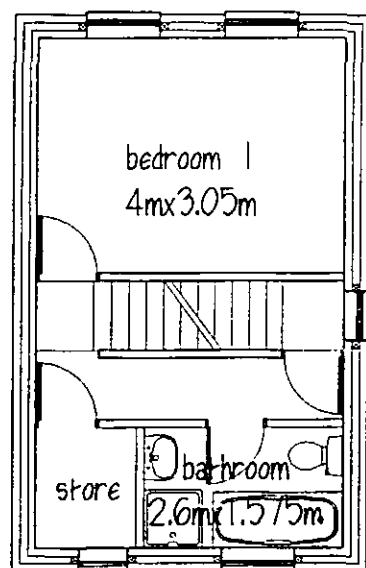

FIRST FLOOR

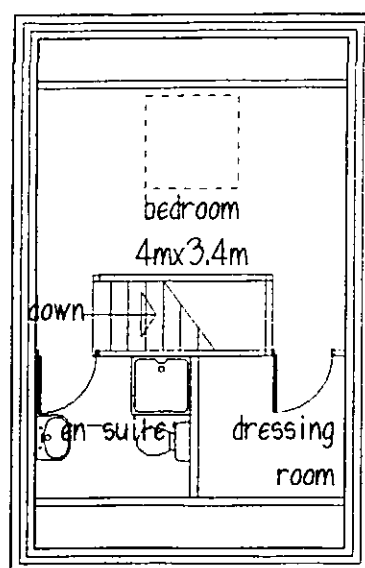

ATTIC



FRONT ELEVATION