



1. Main hall / Arrival forecourt

Existing



simple matrix of low evergreen shrubs to ends of parking



Cytisus beanii



Daphne odora 'Aureomarginata' Euonymus fortunei 'Emerald Gaiety'



2. South Terrace

Existing



Stone urns formally planted with exotic species



Phormium 'Sundowner' with Bacopa monnieri



Spring to summer naturalised bulb planting 10-15cm
Feb to March - Crocus Mixture Harleem,
March to April - Scilla Mischtschenkoana, Chionodoxa Mixed Colours
April- Puschkina libanotica, Fritallary Meleagris, Narcissus Milner

Sweeps of Spring to Autumn flowering perennial plants to form a buffer between the vehicle access route and formal green space.



Spring flowering - Cowslip, Birdsfoot Trefoil, Lady's Bedstraw, Rough Hawkbit, Red Clover
Summer into Autumn Flowering - Selfheal, Sorrel, Tufted Vetch, Knapweed, Toadflax, Musk Mallow and Ragged Robin.

3. Service wing / courtyard

Existing



Herb borders to cottages



Scented plants to raised beds



Liriope muscari,

4. Walled garden / Pinery

Existing



Kitchen garden to include rows of traditional vegetable plots

4a) Kitchen garden produce



4b) Sweeps of ornamental grasses in drifts in a simple mix providing a low maintenance structure



Molinia caerulea will provide all year round interest

4c) Perennial meadow maintaining bee colony



Foxglove, Betony, red clover, Lesser knapweed, Common vetch, Wild Marjoram, Cornflower

4d) Dense ornamental shrub beds surround the Georgian pond



Purple Aster, lavender, Stachys, Nepeta, Scarlet Dahlia, Orange African marigold, Hollyhocks red, Fuchsia, Snapdragon dark red



4e) Drifts of flowering Salvia and grasses planted along the approach to the pinery



Salvia officinalis and Seseli libanotus with upright Thalictrum 'Elin' with grasses to add movement.




5. Pleasure gardens

Existing



Leatherleaf Viburnum, Bottlebrush Buckeye, Kerria japonica, Rhododendron Northern Lights Group, Hydrangea quercifolia, Syringa vulgaris, Hibiscus syriacus

Ornamental flowering shrubs mixed in with the existing, significant rhododendron species

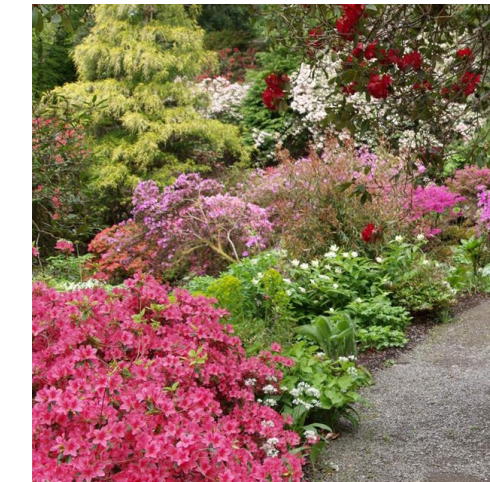


6. Fairy land

6a) Woodland plant species planted around plunge pool to create a shaded garden



Flowering
Winter-Lesser celandine, **Spring**- bluebell, wood anemone, common dog violet **Summer to Autumn**- dog rose, honeysuckle, Flowering plants will be mixed in with hosta and ferns.

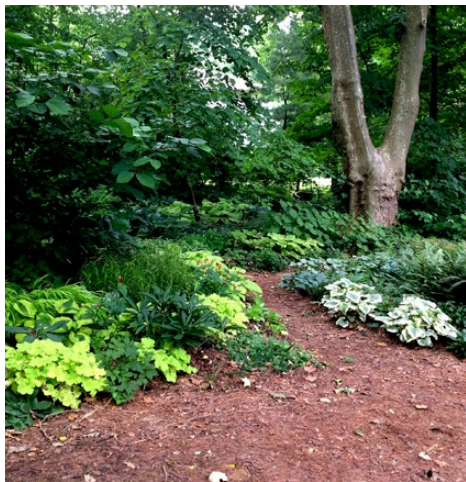

6b) An understory of bulb planting scattered around the historic architectural features



Snowdrops planted as a path flowering the trail of architectural antiques.



6c) Marginal wetland planting to the proposed pond



Nymphaea 'Pygmaea Helvola', Ranunculus flammula, Zantedeschia aethiopica AGM, Myosotis scorpioides



DRAWING NOTES:		
GENERAL:		
1. COPYRIGHT OF THIS DRAWING IS VESTED IN PLINCKE AND IT MUST NOT BE COPIED OR REPRODUCED WITHOUT CONSENT.		
2. DO NOT SCALE FROM THIS DRAWING - DIMENSIONS GOVERN. IF IN DOUBT ASK.		
3. ALL DIMENSIONS ARE IN MILLIMETRES UNLESS NOTED OTHERWISE. ONLY FIGURED DIMENSIONS ARE TO BE TAKEN FROM THIS DRAWING.		
4. ALL DIMENSIONS SHALL BE VERIFIED ON SITE BEFORE PROCEEDING WITH THE WORK. ALL CONTRACTORS MUST VISIT SITE AND BE RESPONSIBLE FOR TWINING AND CHECKING ALL DIMENSIONS RELATIVE TO THEIR WORK.		
5. PLINCKE SHALL BE NOTIFIED IMMEDIATELY BY EMAIL, OF ANY DISCREPANCIES.		
6. PLINCKE ACCEPTS NO LIABILITY FOR ANY EXPENSE, LOSS OR DAMAGE OF WHATSOEVER NATURE AND HOWEVER ARISING FROM ANY VARIATION MADE TO THIS DRAWING OR IN THE EXECUTION OF THE WORK TO WHICH IT RELATES WHICH HAS NOT BEEN REFERRED TO THEM AND PRIOR APPROVAL OBTAINED.		
7. ALL PLINCKE DRAWINGS TO BE READ IN CONJUNCTION WITH ALL RELEVANT ARCHITECTURAL, CIVIL ENGINEERS AND M&E ENGINEERS DRAWINGS AND SPECIFICATIONS.		
REFERENCE FILES:		
1. THIS DRAWING IS BASED ON THE FOLLOWING EXTERNAL CONSULTANTS' DRAWINGS:		
CONSULTANT	REFERENCE FILE	DATE RECEIVED

HEALTH, SAFETY & ENVIRONMENTAL INFORMATION:		
1. IT IS ASSUMED THAT ALL WORKS ON THIS DRAWING WILL BE CARRIED OUT BY A COMPETENT CONTRACTOR AND WHERE APPROPRIATE, WORKING TO AN APPROVED METHOD STATEMENT.		
2. THIS DRAWING IS TO BE READ IN CONJUNCTION WITH ALL OTHER HAZARDS / RISKS WHICH HAVE BEEN IDENTIFIED AND RECORDED WITHIN THE PRE-CONSTRUCTION INFORMATION PACK AND / OR THE CONSTRUCTION PHASE H&S PLAN.		
3. IN ADDITION TO THE HAZARDS / RISKS NORMALLY ASSOCIATED WITH THE TYPES OF WORK DETAILED ON THIS DRAWING, NOTE THE FOLLOWING:		
ITEM N°	RISK REGISTER DETAILS	

P02 PLANNING PROPOSALS	SS	AA	05/05/16
P01 STAGE 1 PRELIMINARY PROPOSALS	SS	AA	22/01/16
REV DESCRIPTION	DRAWN	CHECK	DATE
KEY PLAN			



plincke.

MANCHESTER
t:0161 237 9223
e:north@plincke.co.uk

LONDON
t:0207 739 3330
e:london@plincke.co.uk

PROJECT TITLE
CANNON HALL PARKS FOR PEOPLE

DRAWING TITLE
PLANTING STRATEGY SHEET

PROJECT No.
0292

DRAWING No.
CHP_PL1_S2_DR_SW4_0310

SCALE BAR @

SCALE @ A1
NTS

DATE
30/01/16

REVISION
P02