




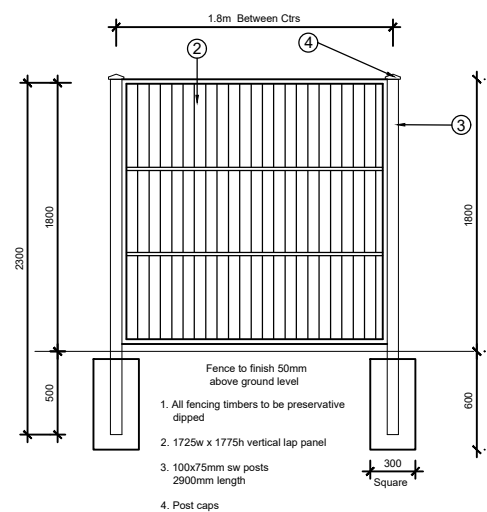

1800mm High Vertical Panel Fence (4)

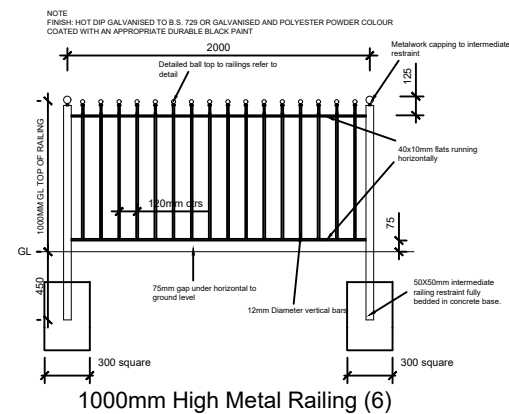


1000mm High Metal Railing (6)

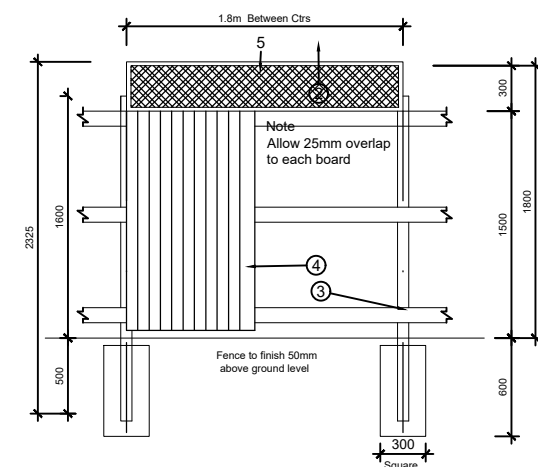


1500mm High Timber Close Boarded Fence with 300mm High Trellis (16)

- 1 All fencing woodwork to be preservative dipped
- 2 100x38mm sw rails
- 3 115x75mm sw posts 2275mm length
- 4 100x17x7mm min vertical boards
- 5 1800x600mm Pre made timber trellis

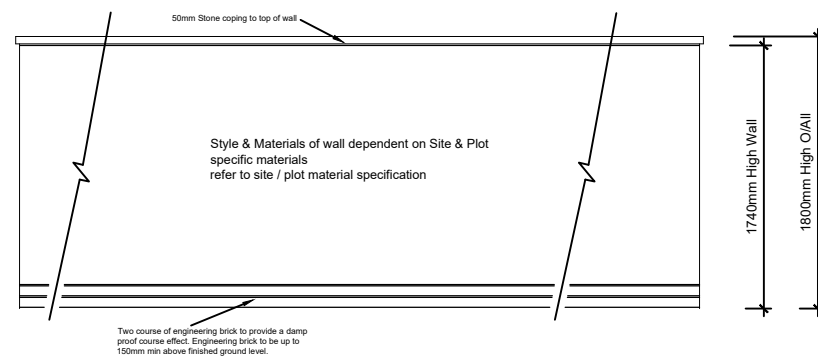

1800mm High Screen Wall 225mm Thick (2)

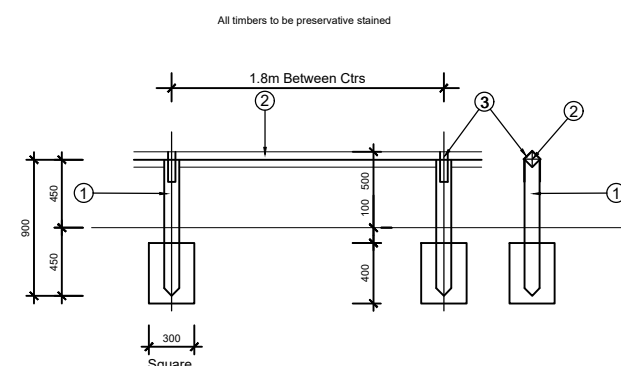

Low Trip Fence (12)

Scaled @ 1:50



REV.	DESCRIPTION.	BY:	DATE:

STEN
ARCHITECTURE

Suite 4, Unit 1,
Benton Office Park,
Bennett Avenue,
Horbury,
Wakefield,
WF4 5RA
Tel: 01924 669424

Web: www.sten-architecture.co.uk
Twitter: @STEN_arch
Facebook: [stenarchitectureid](https://www.facebook.com/stenarchitecture)
LinkedIn: [Sten Architecture](https://www.linkedin.com/company/sten-architecture)

CLIENT:			
SITE:	Carlton Road Barnsley		
TITLE:	Planning Drawings Various Boundary Treatments		
SCALE AT A3:	1:50	DATE:	18.07.19
PROJECT NO:	1931	DRAWN:	TW
		CHECKED:	
		REVISION:	