


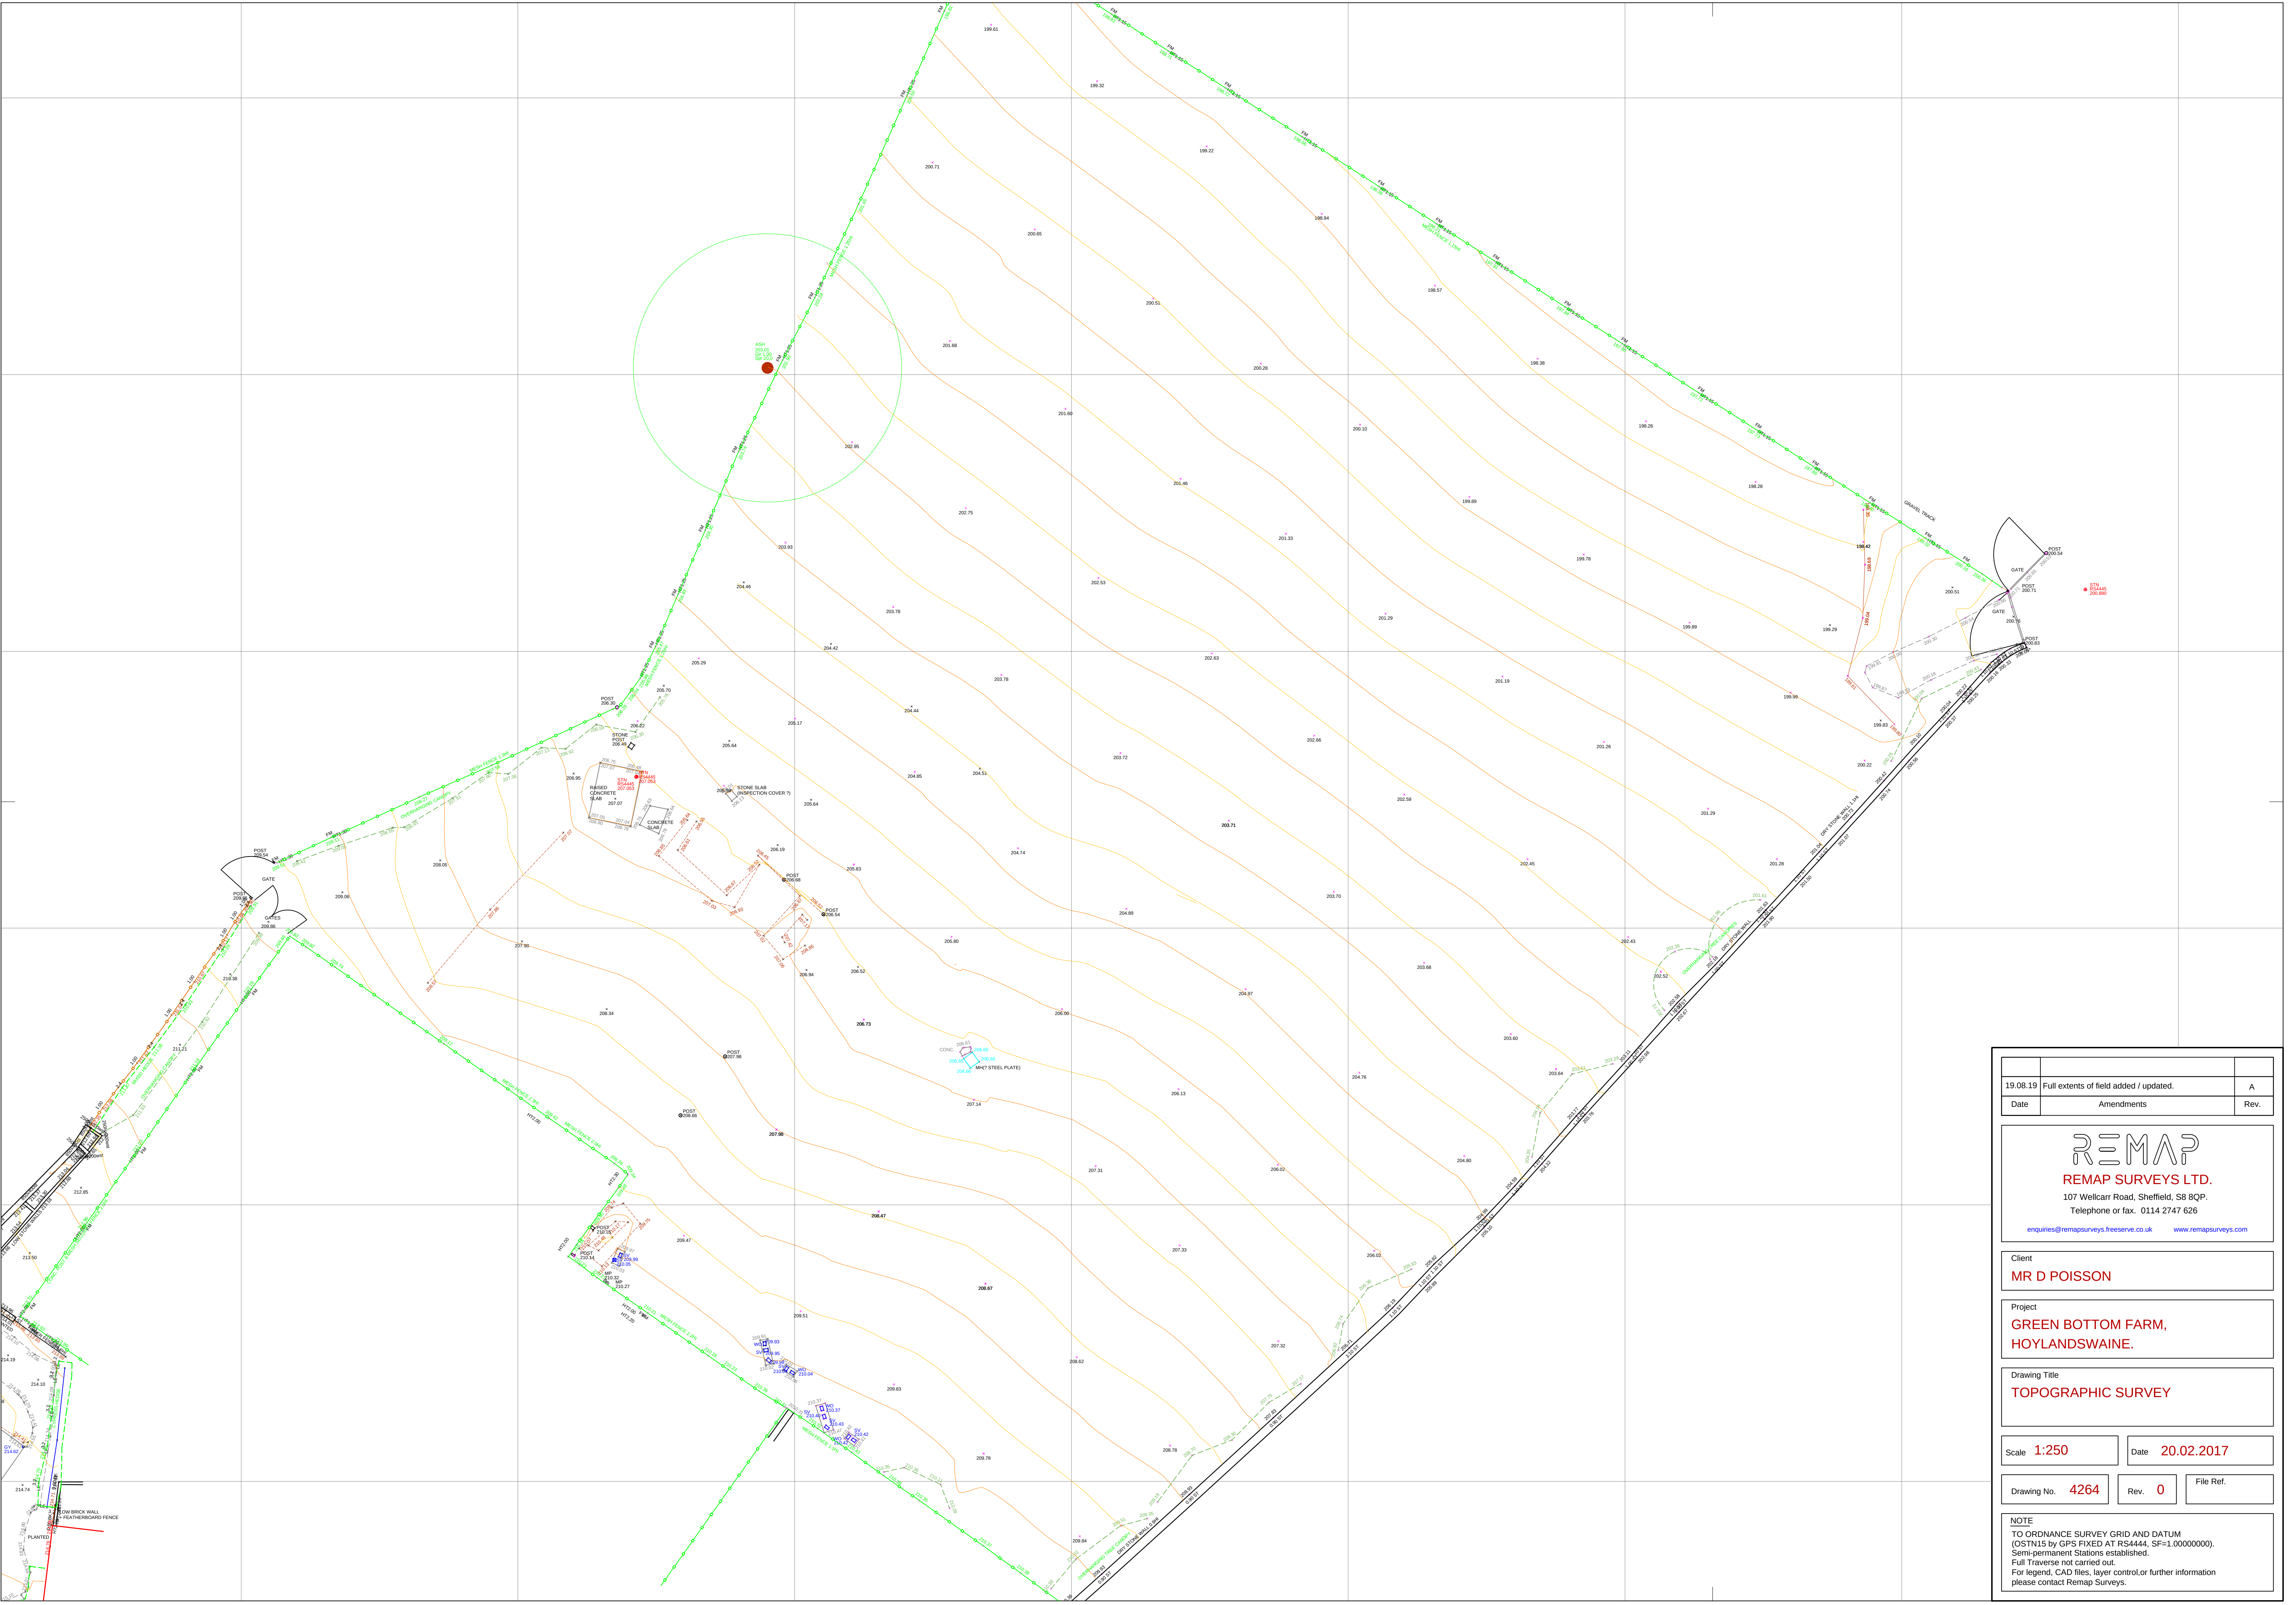

19.08.19	Full extents of field added / updated.	A
Date	Amendments	Rev.

REMAP SURVEYS LTD.
107 Wellcarr Road, Sheffield, S8 8QP.
Telephone or fax. 0114 2747 626
enquiries@remapsurveys.freeserve.co.uk www.remapsurveys.com

Client	MR D POISSON		
Project	GREEN BOTTOM FARM, HOYLANDSWAINE.		
Drawing Title	TOPOGRAPHIC SURVEY		
Scale	1:250	Date	20.02.2017
Drawing No.	4264	Rev.	0
File Ref.			

NOTE
TO ORDNANCE SURVEY GRID AND DATUM
(OSTN15 by GPS FIXED AT RS4444, SF=1.000000000).
Semi-permanent Stations established.
Full Traverse not carried out.
For legend, CAD files, layer control or further information
please contact Remap Surveys.