
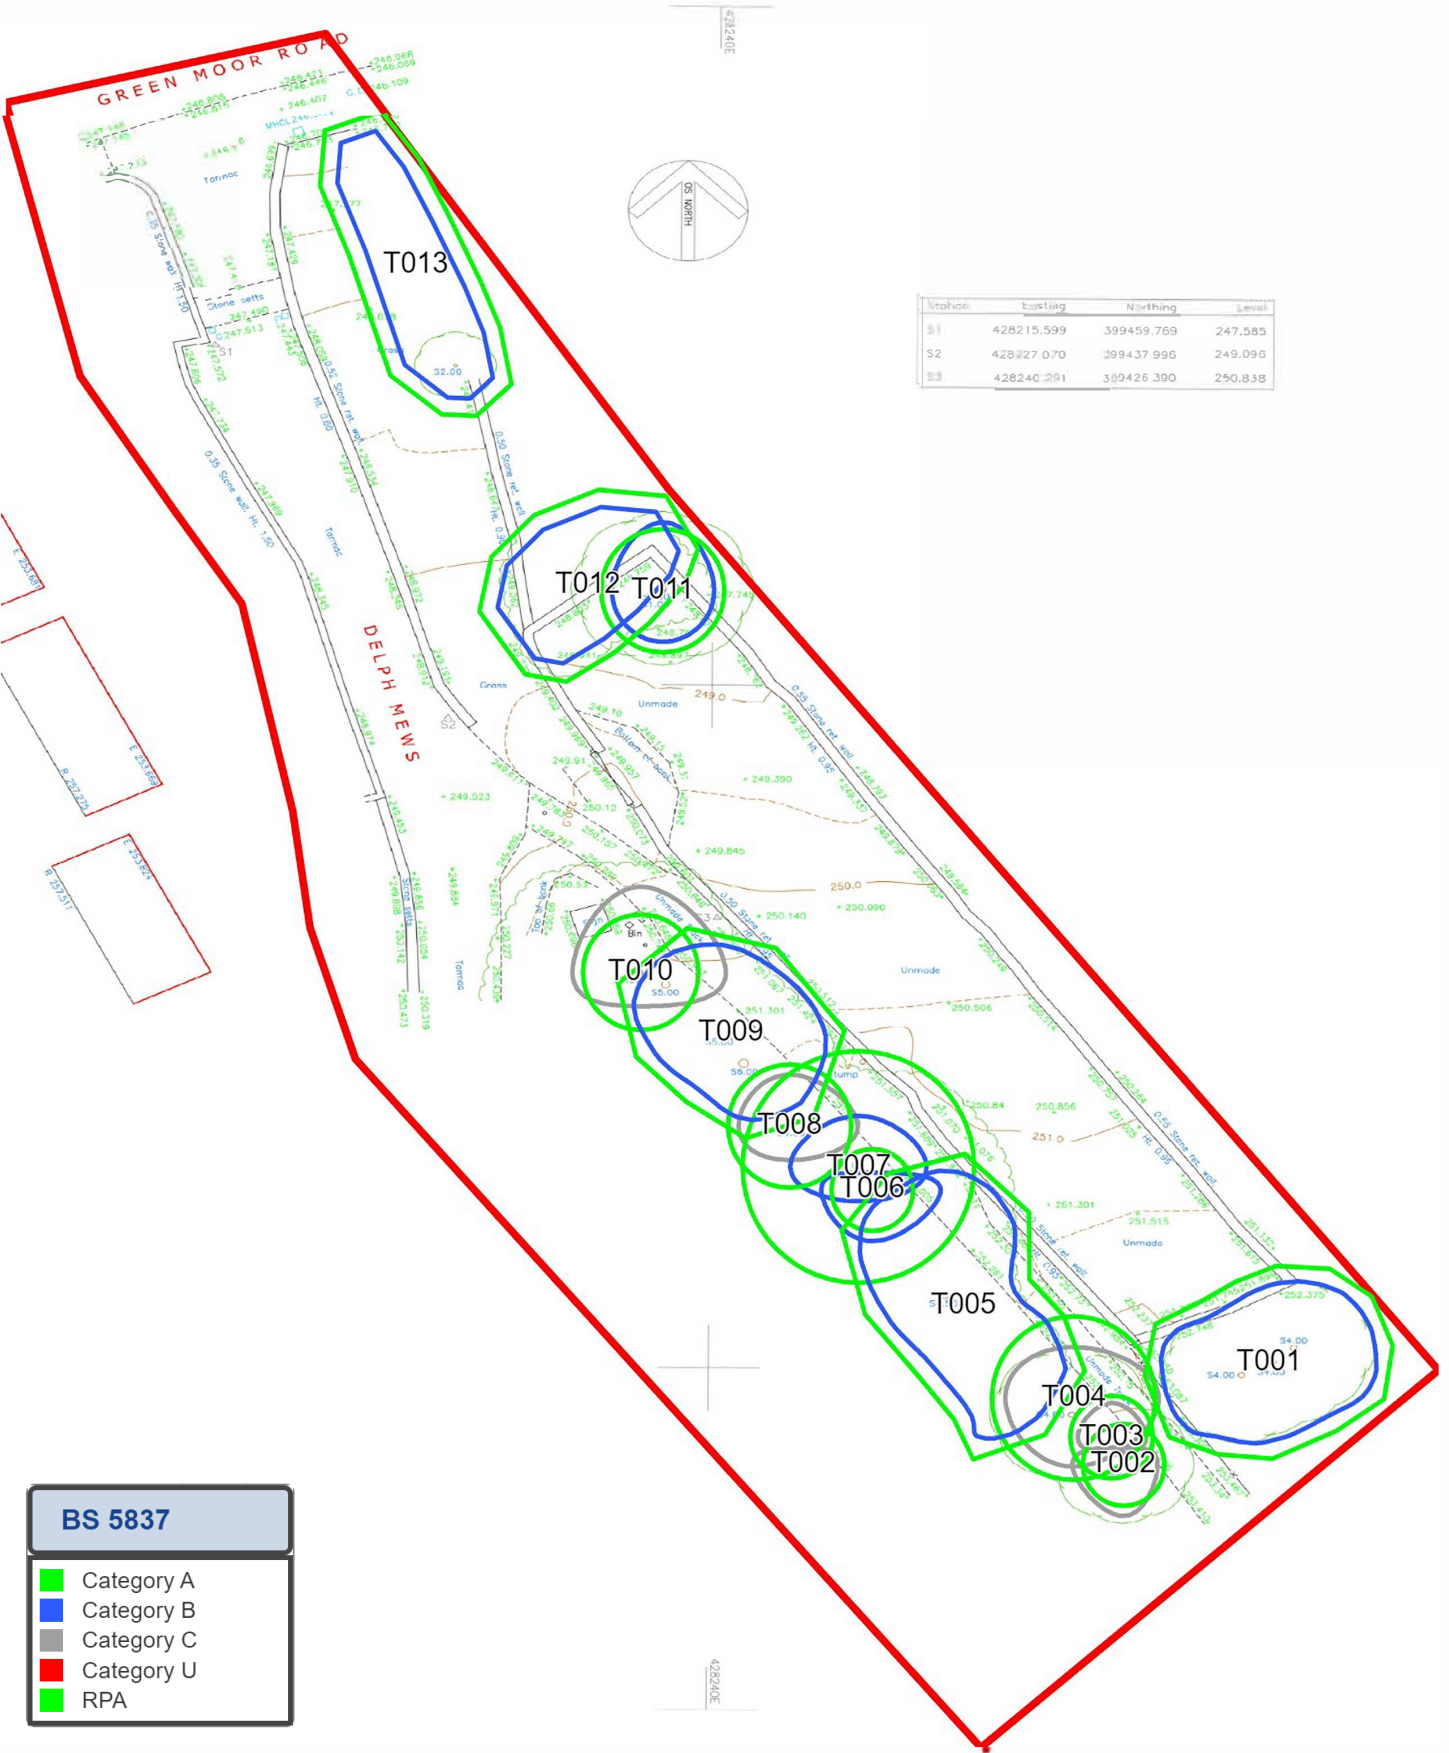


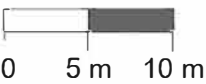

BS 5837

Category A

Category B

Category C

Category U

RPA