


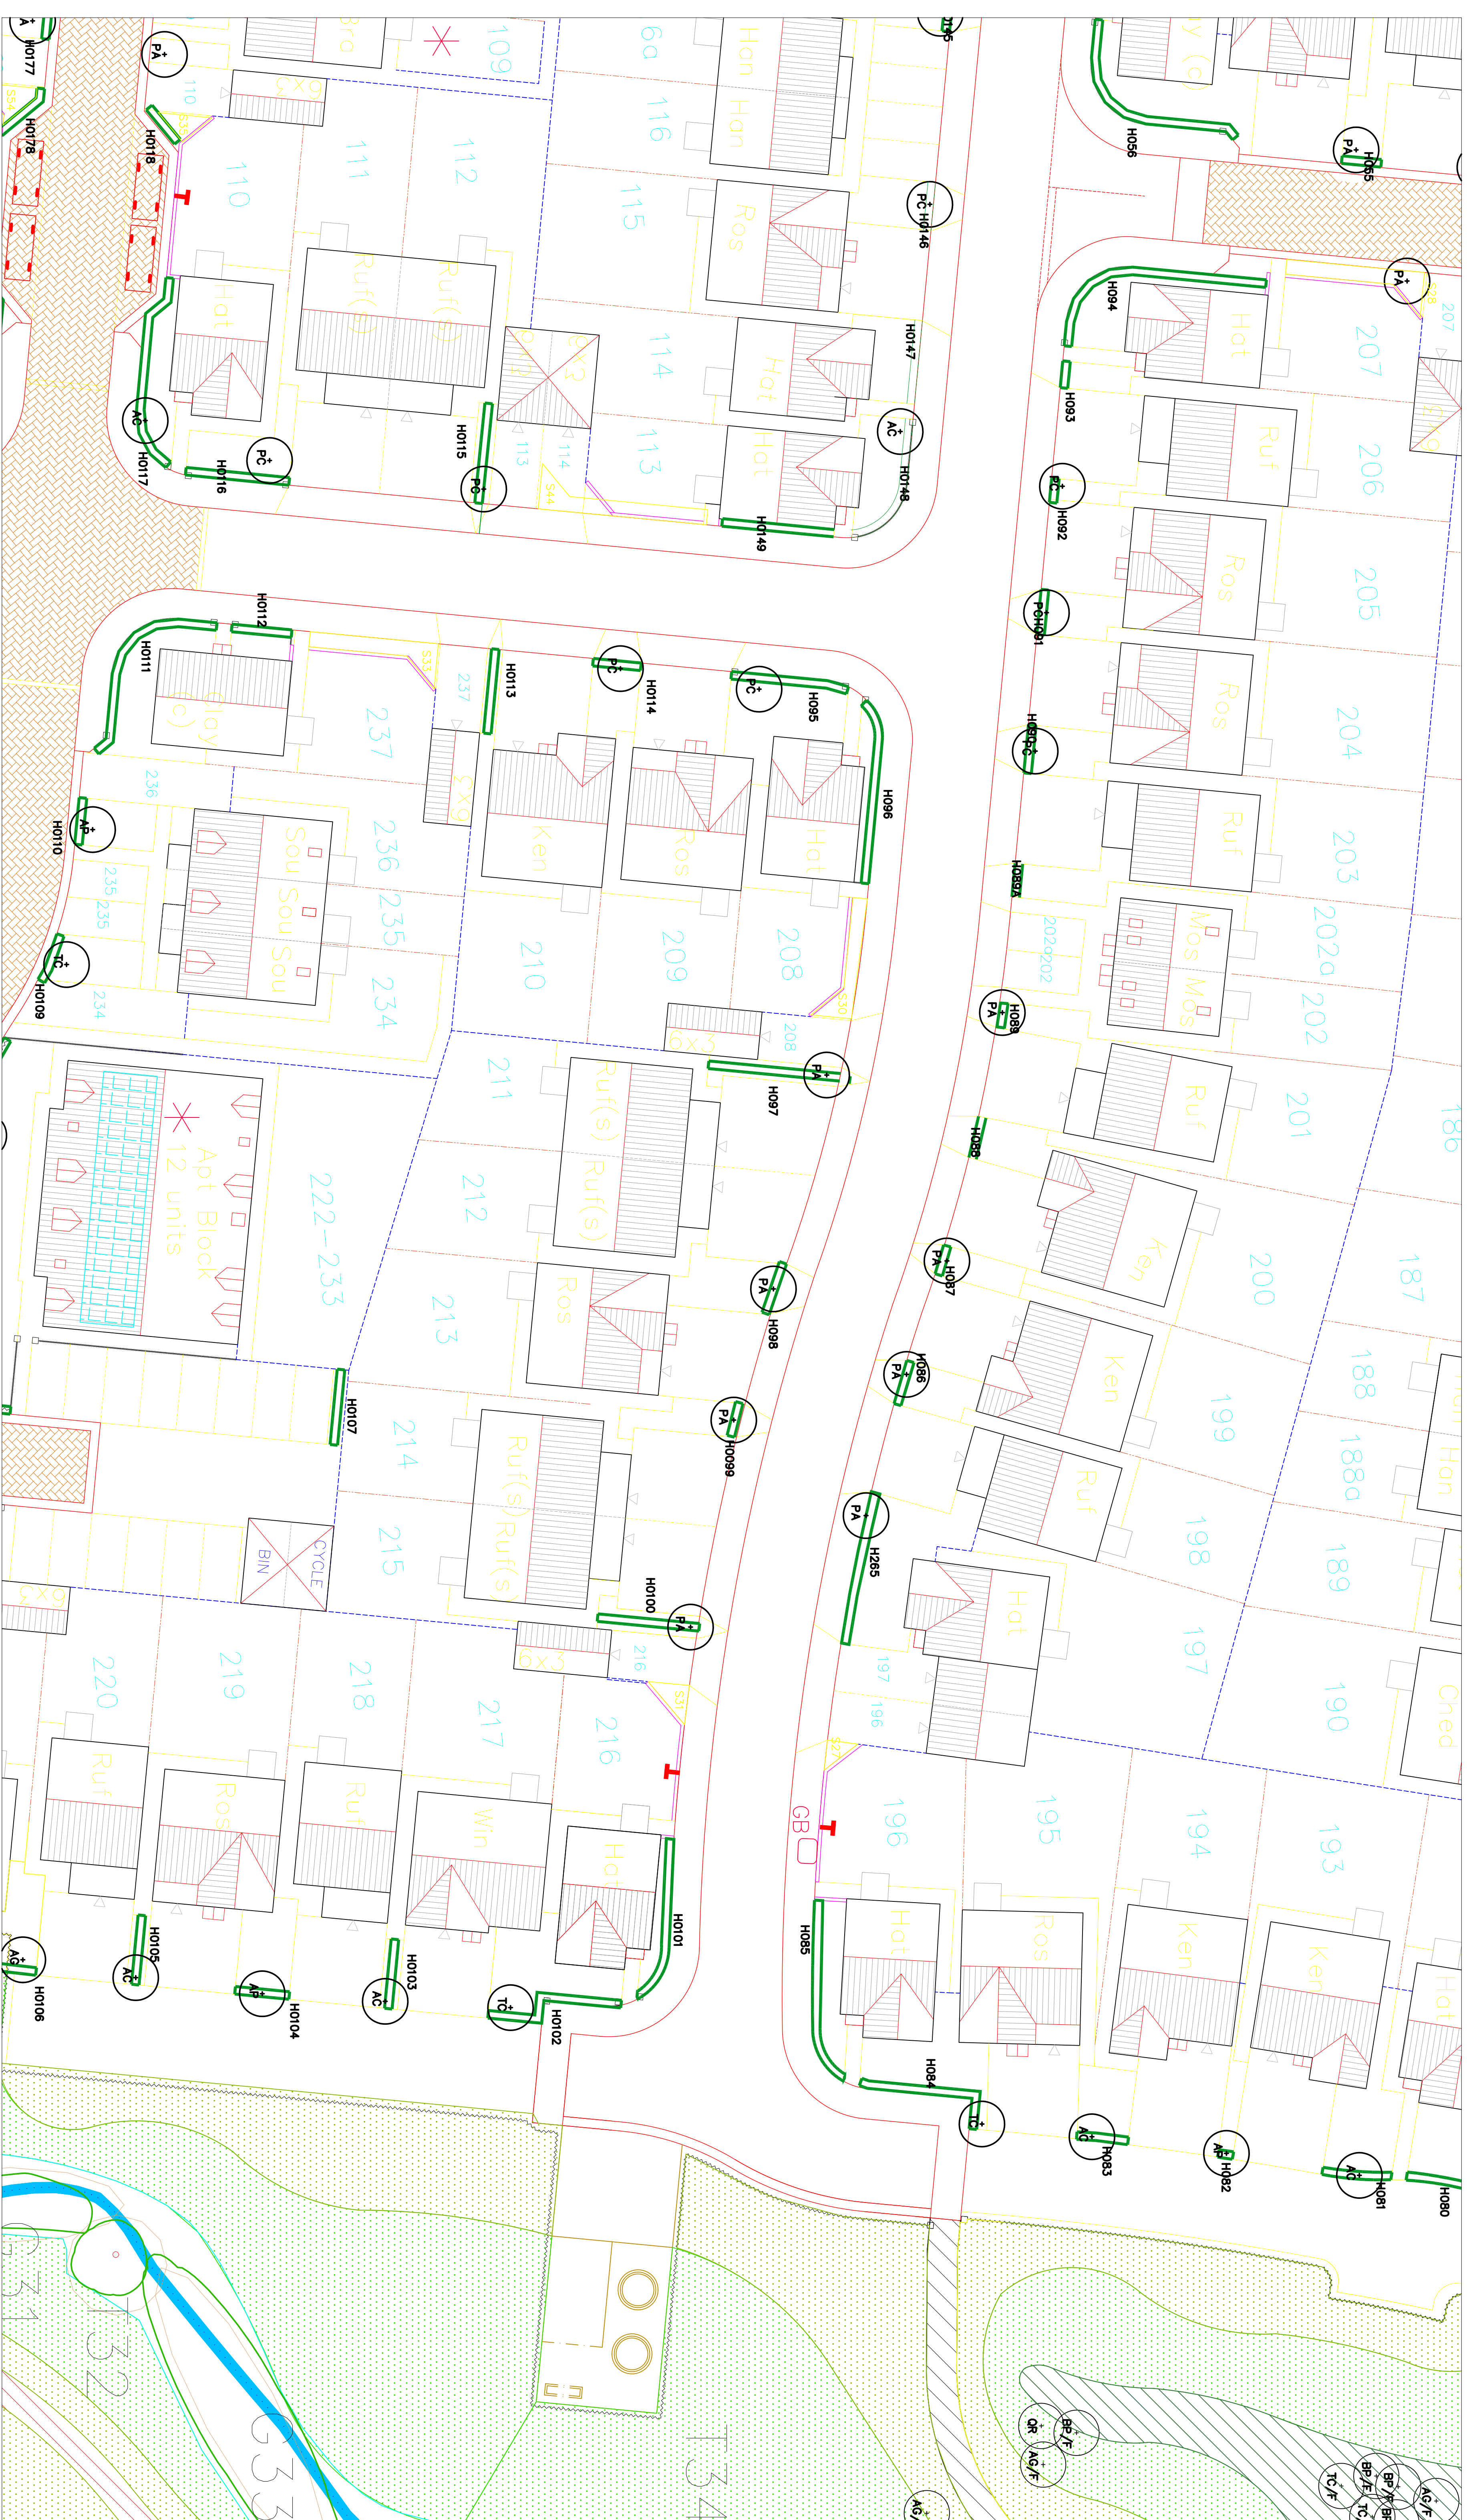

LEGEND

Existing Trees




Refer to drawing Appendix 4: Tree Protection
Plan Ref: 1310 for trees to be retained /
removed produced by AWA Tree Consultants

Proposed Hedges H222



w_1 Mix

Proposed Shrub Beds

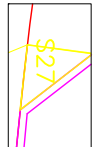


Wildflower Grass;
EM5F Mix by Emorsga
Sowing Rate: 1.5g/m²

A22 Mix by Germinal




Amenity Grass;
A22 Mix by Germinal Seeds
Sowing Rate: 50.00g/m²

Existing Watercourse.
Refer to Ecological E

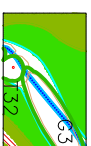


Refer to Ecological Estates report EE-P-007-01 for recommendations to this area

Proposed Bulb Planting

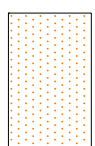

Proposed Bulb Planting

Proposed Footpath

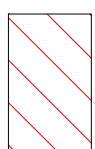

LOCATION PLAN



Note.
To be read in conjunction with
drawings 5685-93-014, 015, 016, 017

[illegible]