

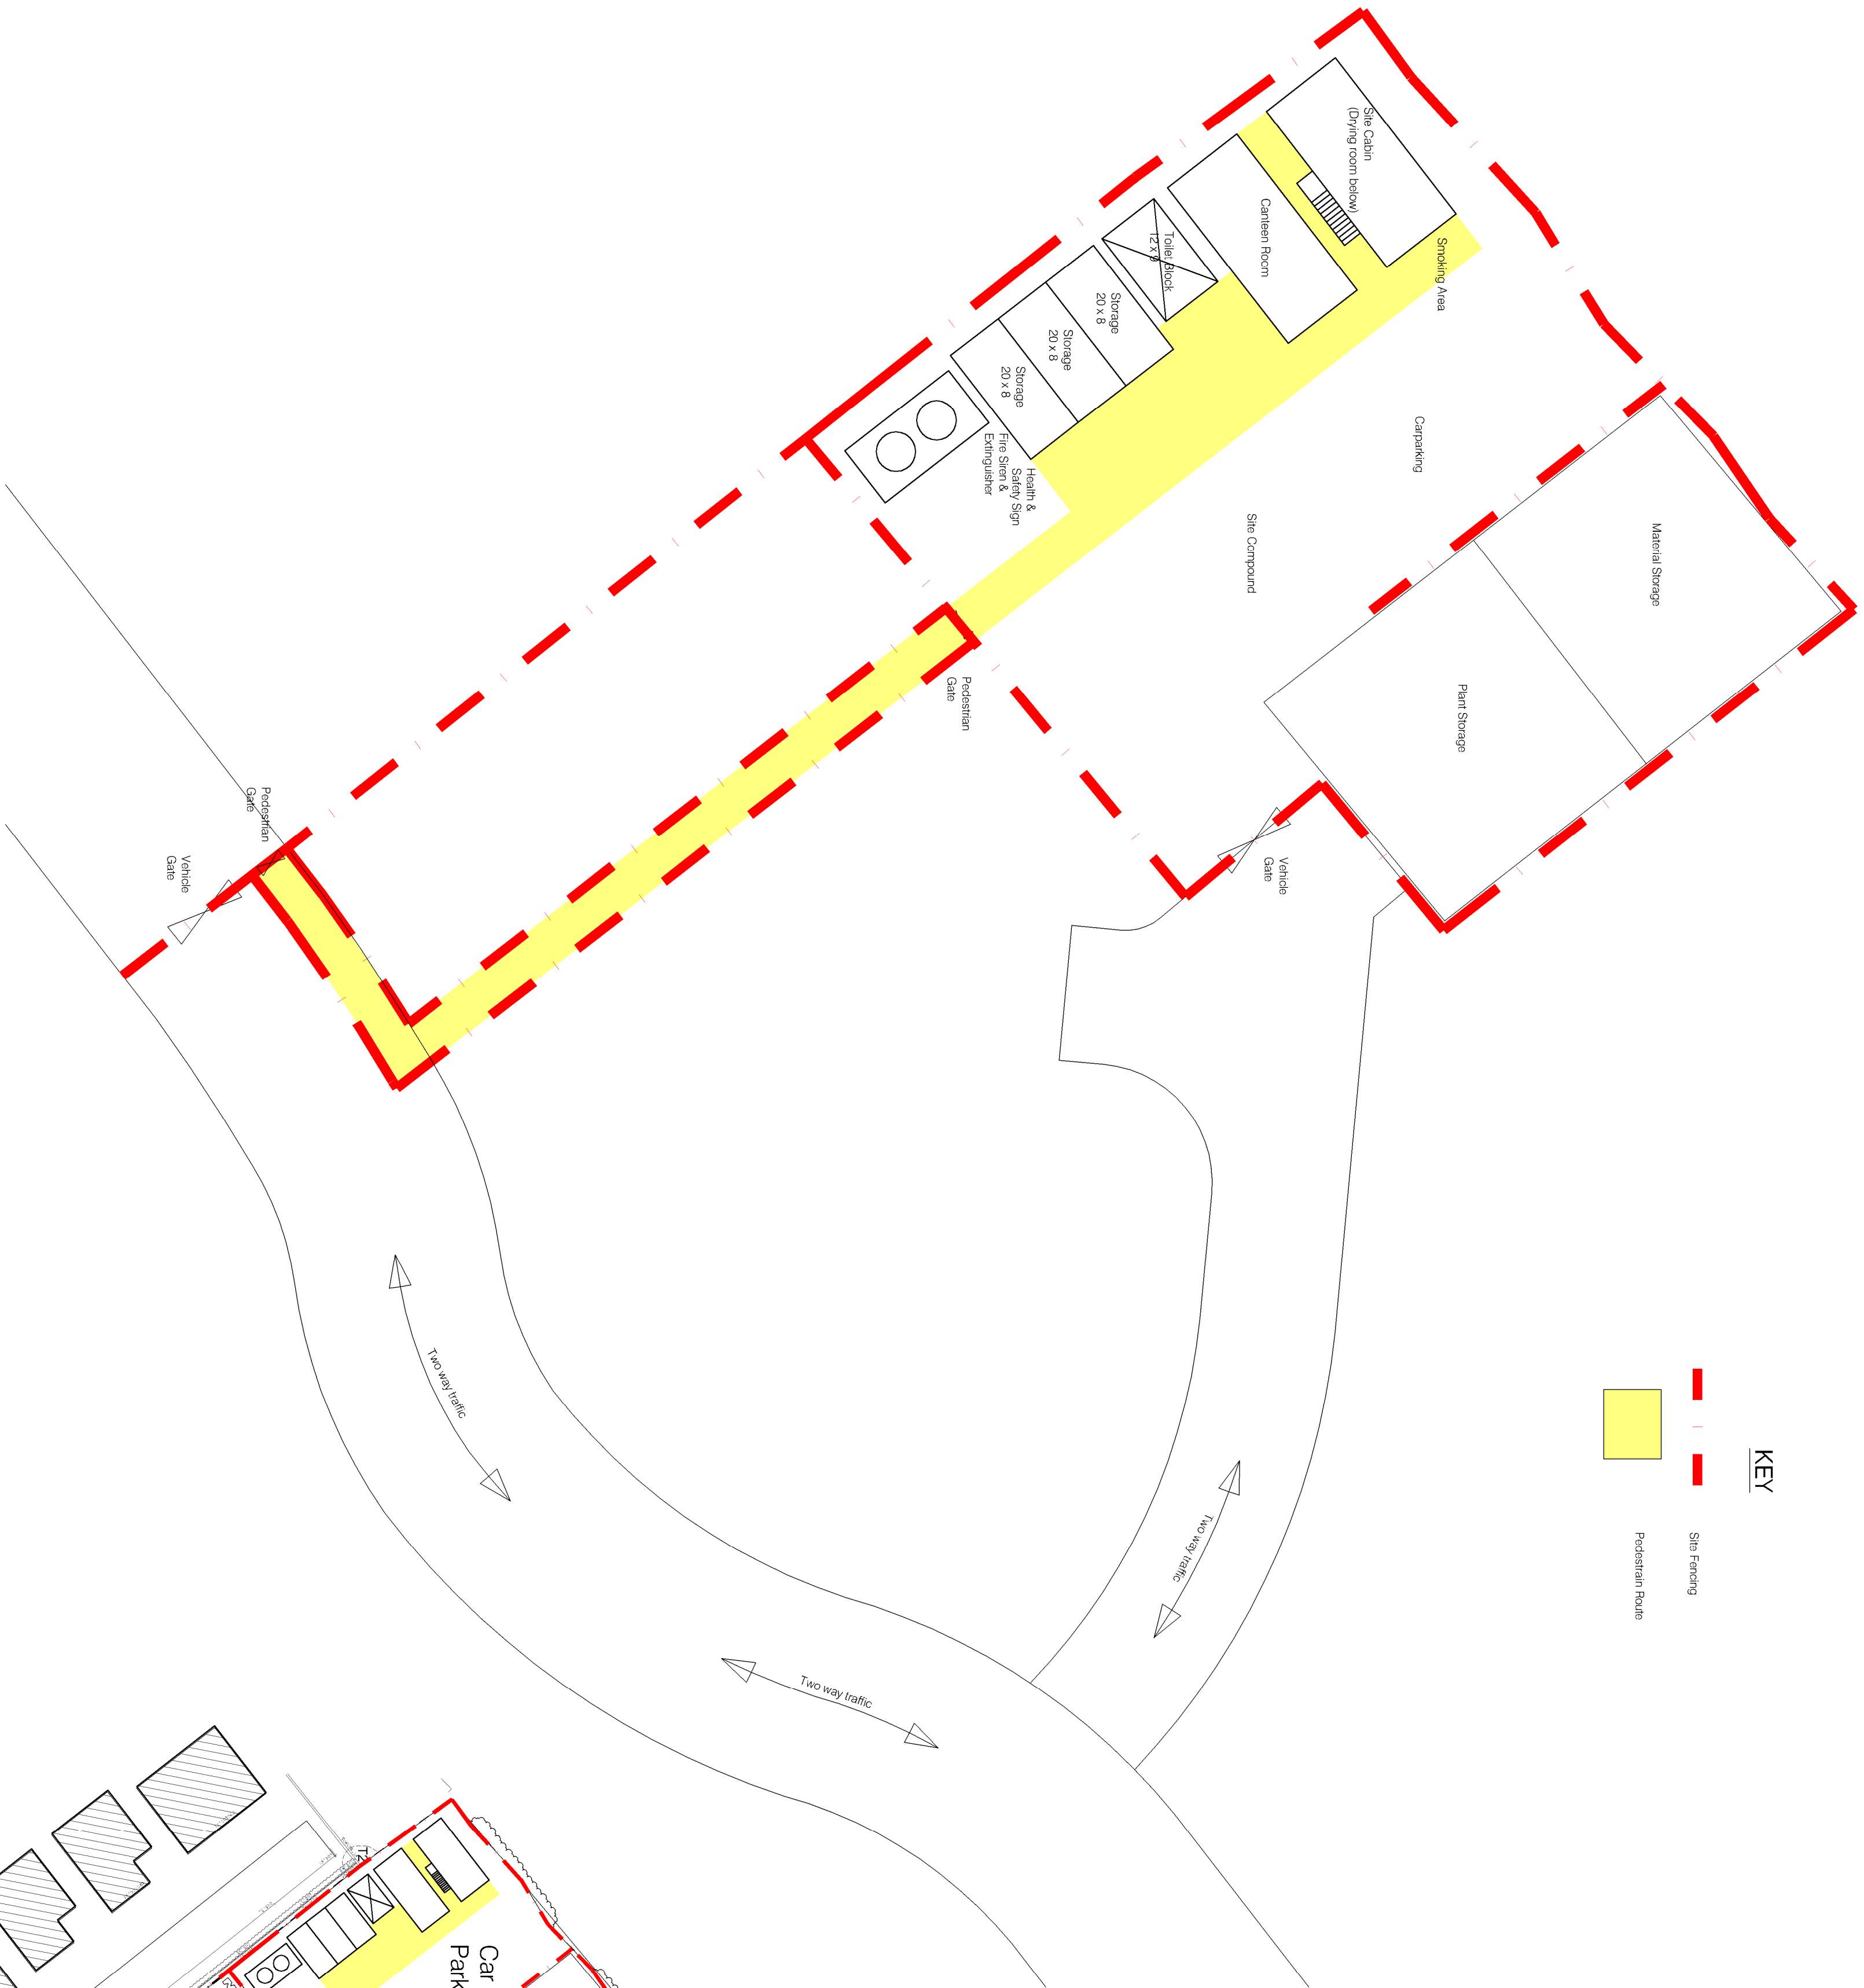


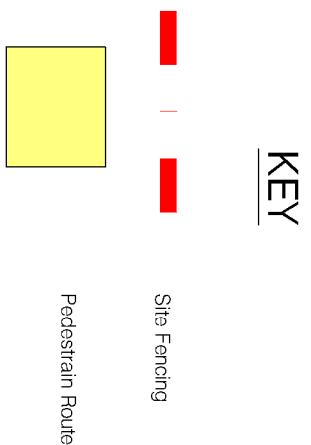


Site Compound Area 1:200


Site Layout

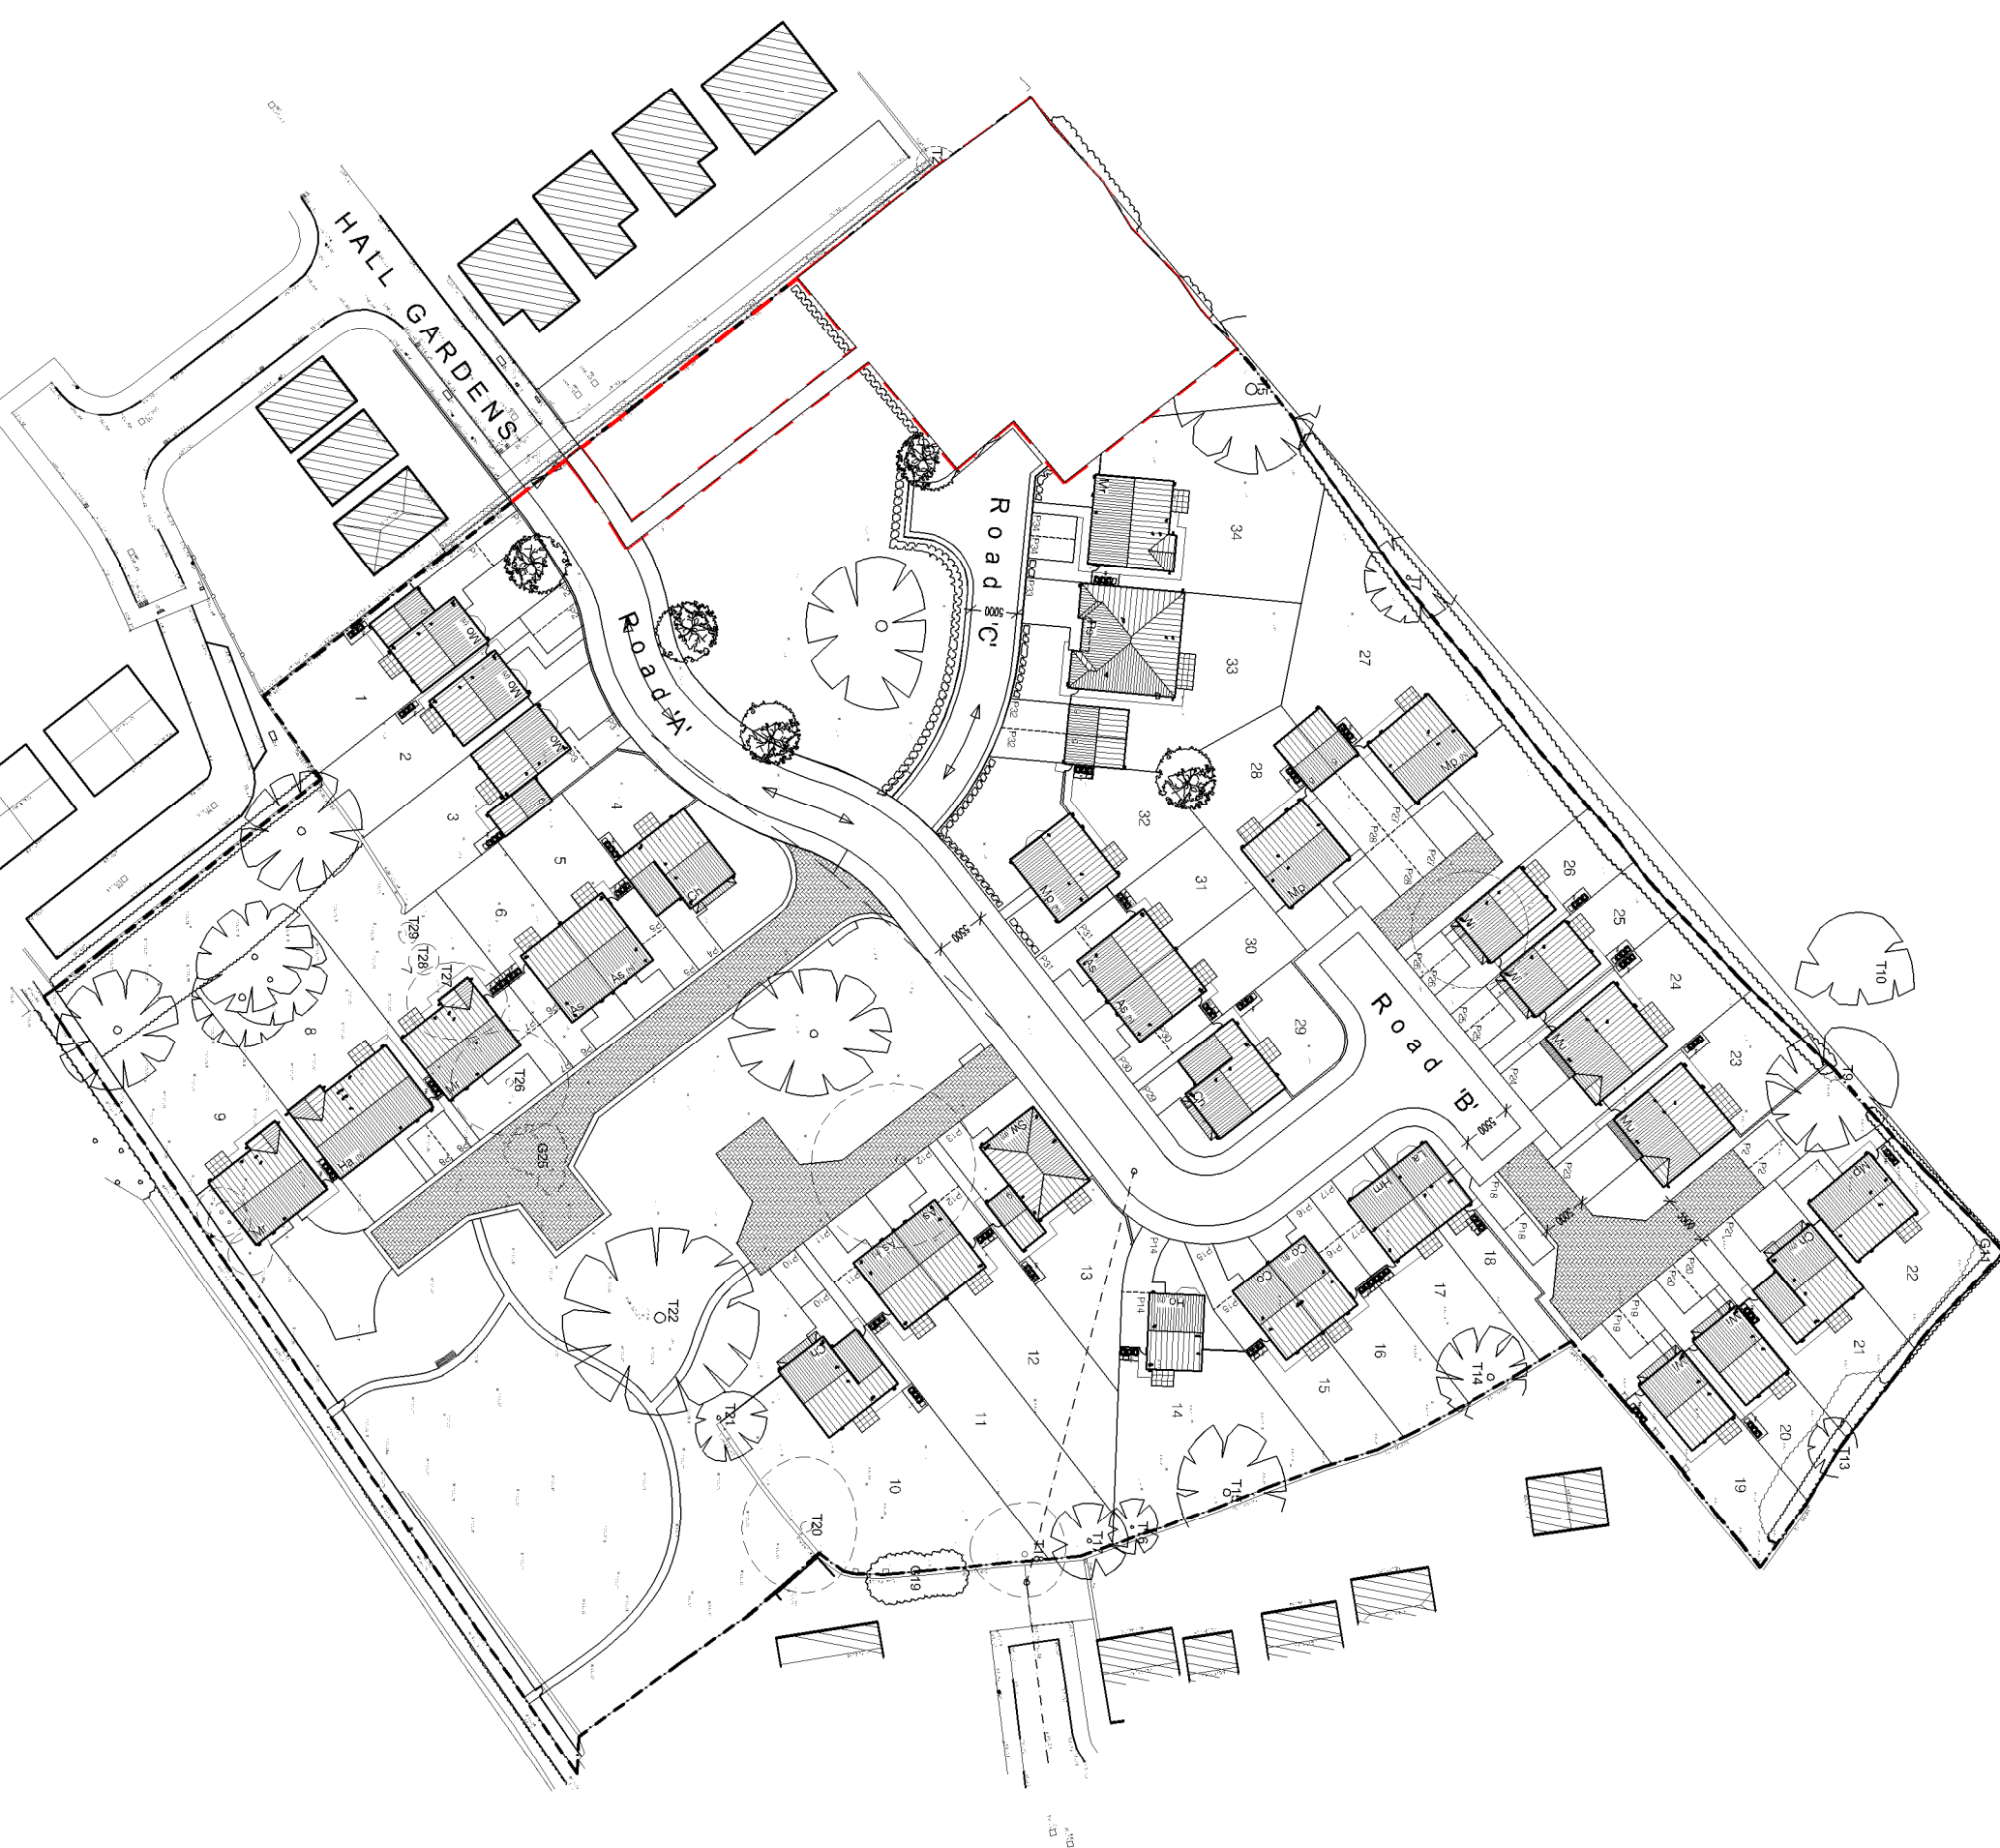

Site Layout Plan NTS

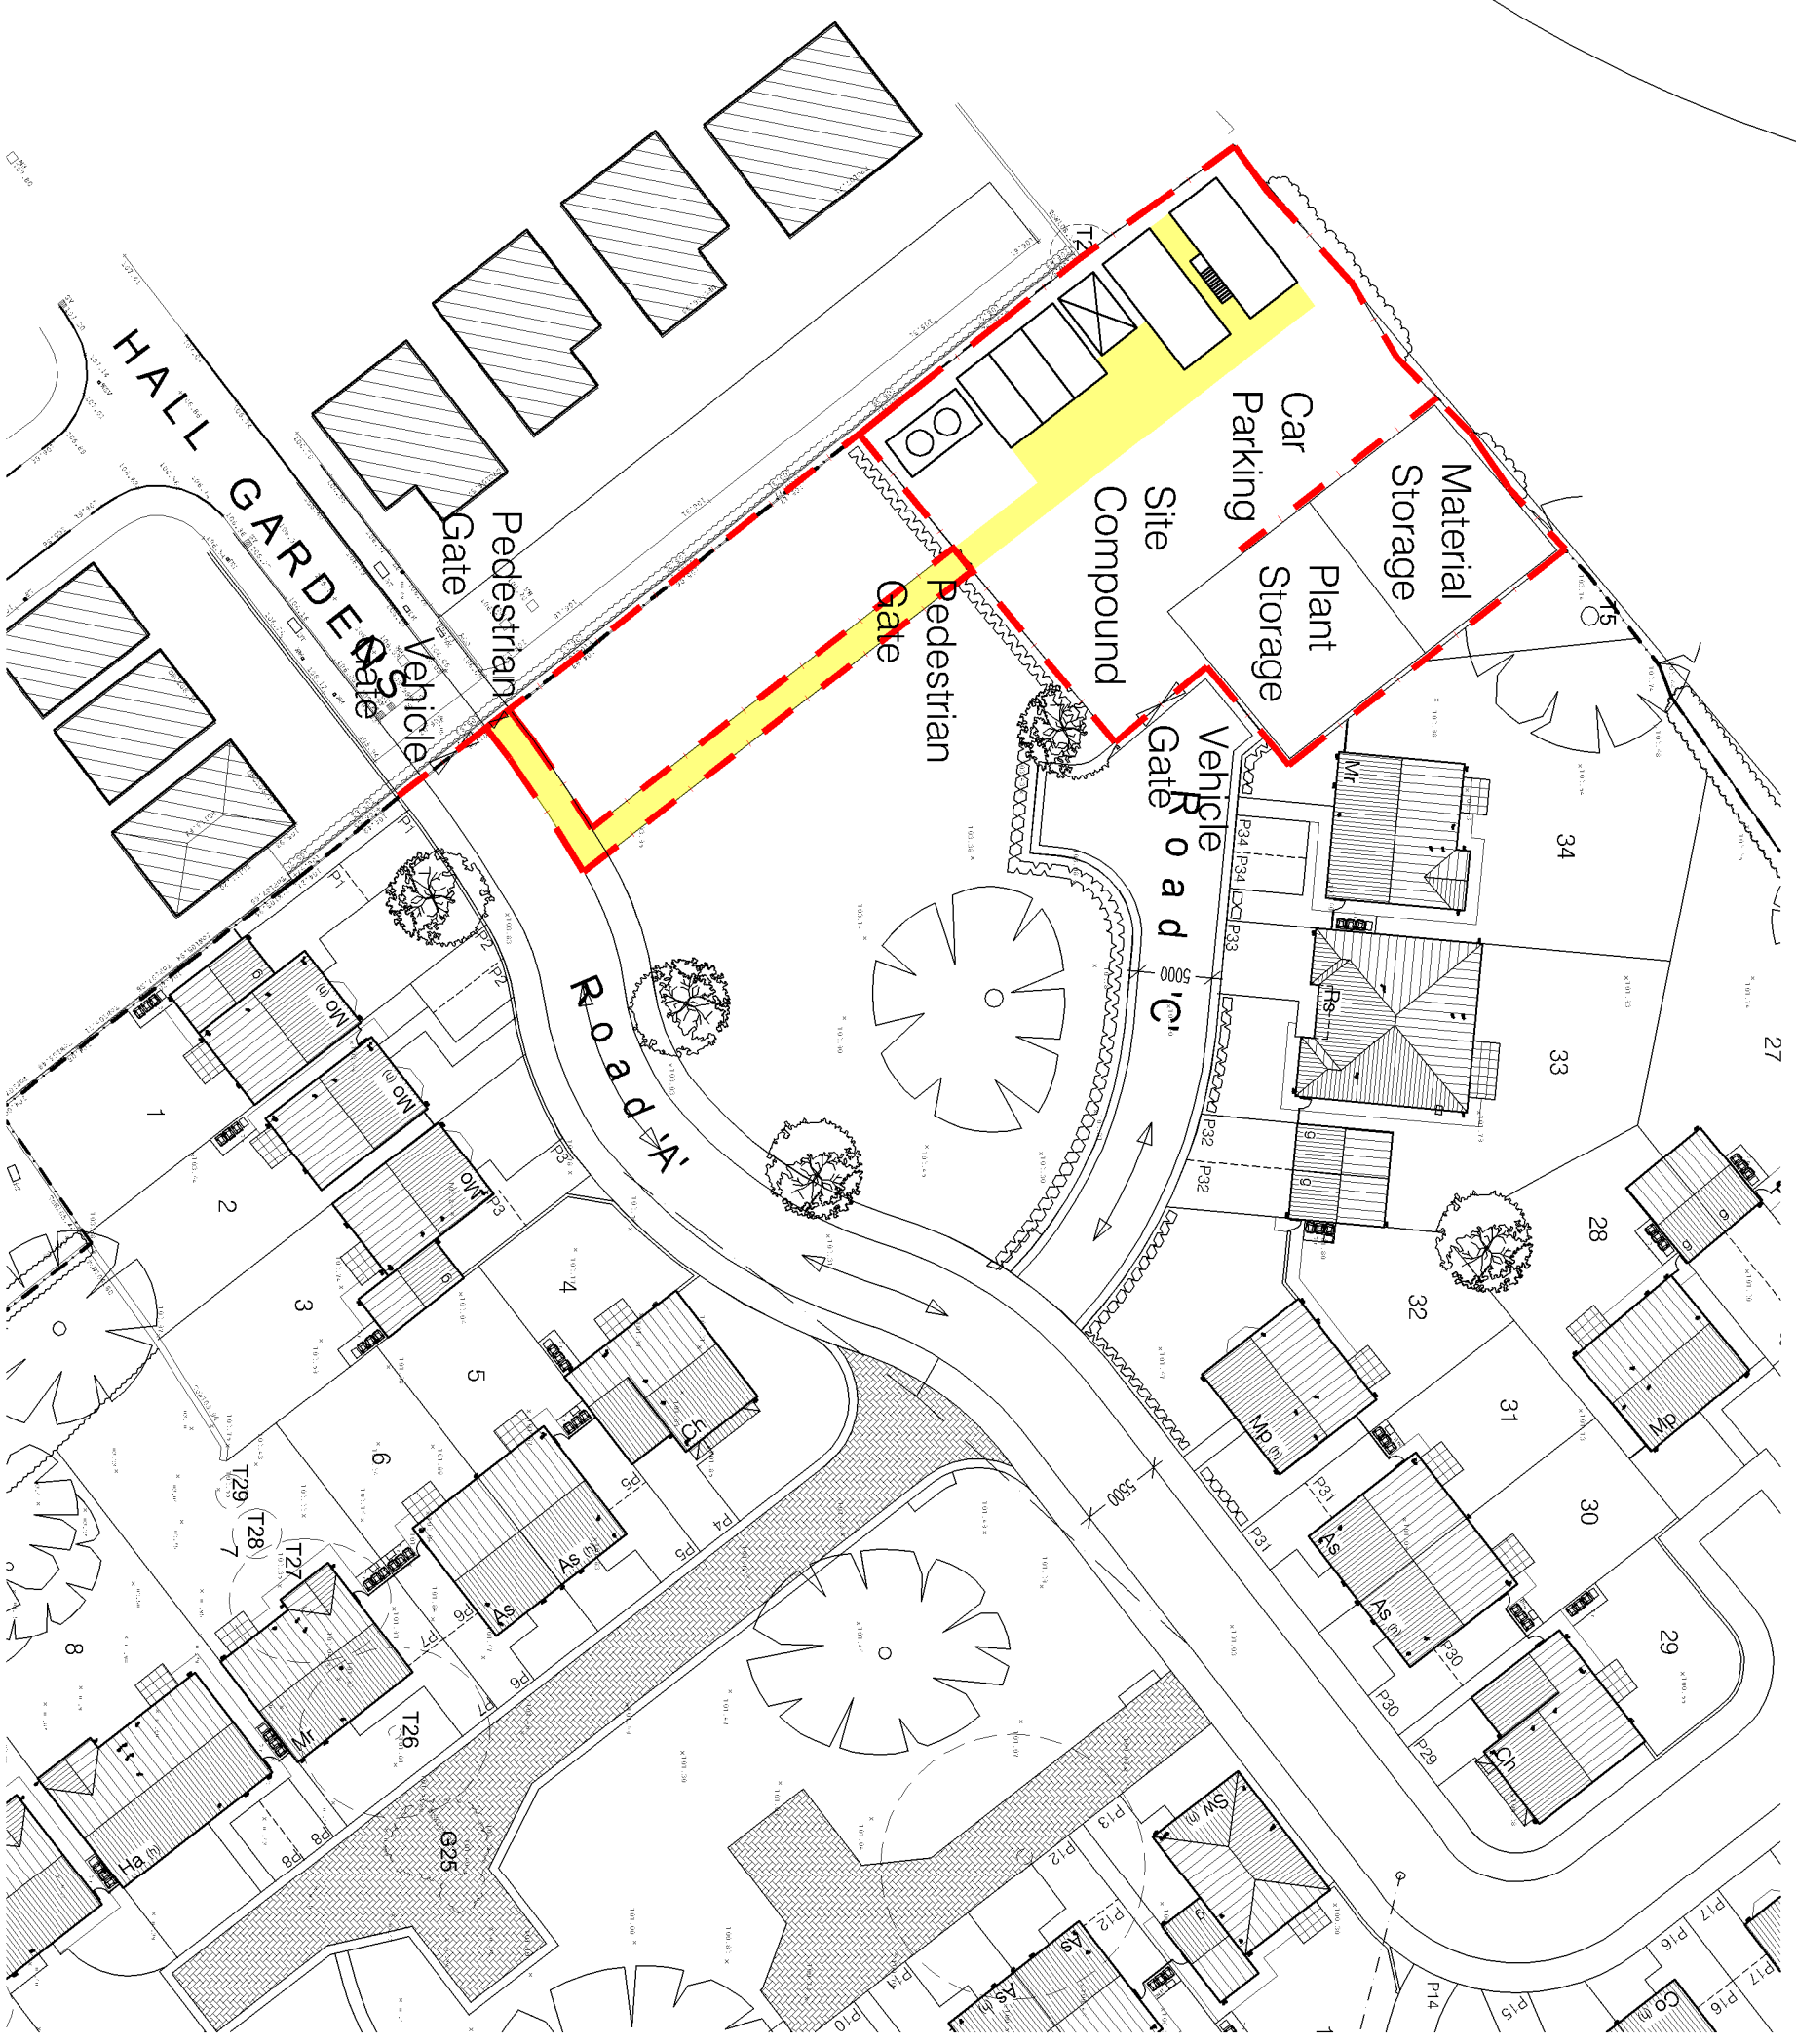

Site Layout Plan 1:500

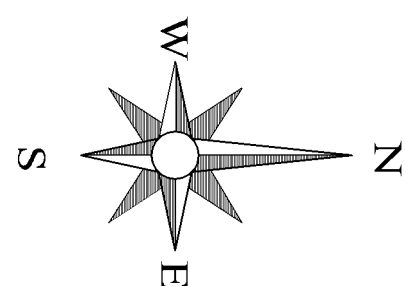

Project	
Development of Land at Hall Gardens, Brimley Barnsley, S72 9HT	
Title	
Site Layout - Site Compound	
Client	SAUL HOMES
Drawn By	SH / HG / 01-01
Date	06 / 21
Checked	
Barnwood Office Park Common Road Brimley Barnsley S72 9ET T: 01226 707090 F: 01226 707091 info@saulhomes.co.uk www.saulhomes.co.uk	

Residential Development at Hall Gardens, Barnsley

THIS DRAWING IS THE COPYRIGHT OF SAUL HOMES