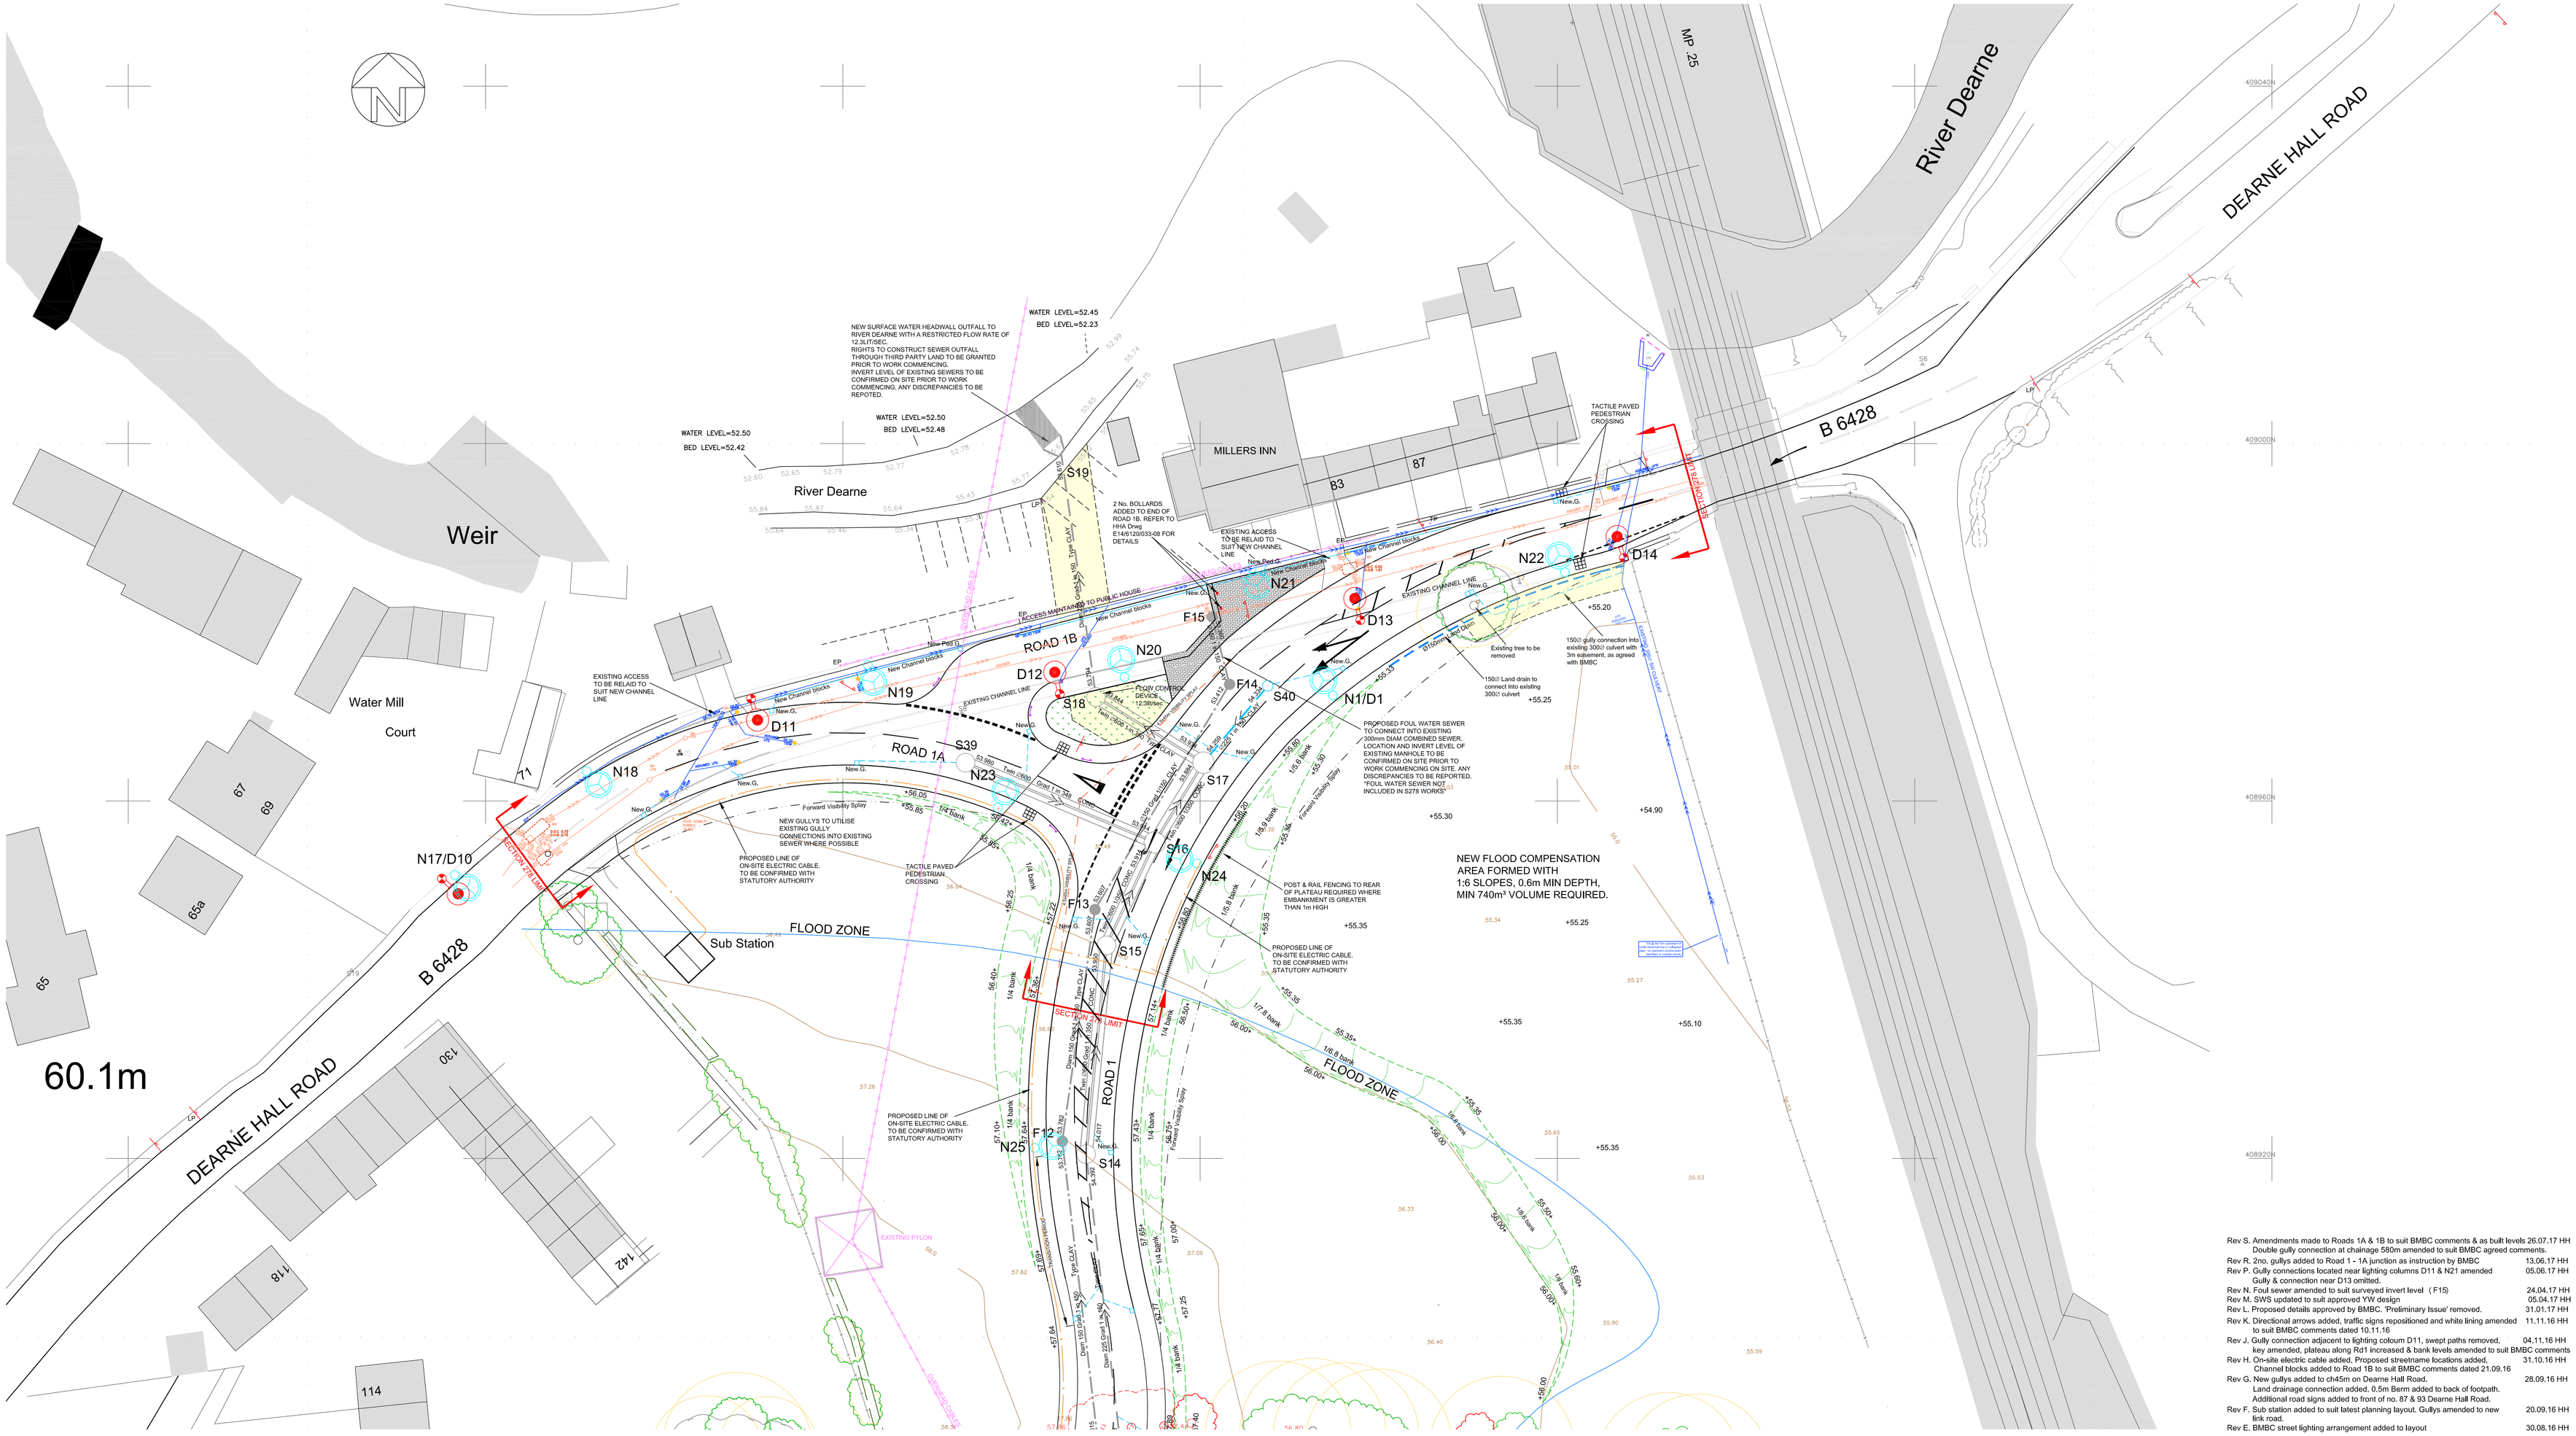


1. ALL ADOPTABLE SEWER WORKS AND MATERIAL TO BE IN ACCORDANCE WITH "SEWERS FOR ADOPTION" 6th EDITION, YORKSHIRE WATER AND KITEMARKED.
2. MANHOLE COVERS SHALL/MUST HAVE A CLEAR OPENING OF 600mm AND SHALL BE CLASS D400 TO BS EN 124 WITH 150mm DEEP FRAMES IN HIGHWAYS OR CLASS B 125 IN FOOTWAYS, PEDESTRIAN AREAS AND COMPARABLE LOCATIONS.
3. FILLED GROUND MUST BE FILLED AND CONSOLIDATED UNDER THE SUPERVISION AND TO THE SATISFACTION OF YORKSHIRE WATER BEFORE ANY SEWER WORKS ARE CARRIED OUT.
4. YORKSHIRE WATER IS **NOT** OBLIGED TO ACCEPT FILTER DRAIN/LAND DRAINAGE RUNOFF INTO THE PUBLIC SEWER NETWORK OR ADOPTABLE DRAINAGE SYSTEM (DIRECTLY OR INDIRECTLY) , AN ALTERNATIVE METHOD OF DISPOSAL OF THE LAND DRAINAGE RUNOFF WILL THEREFORE BE REQUIRED AND YOU WILL HAVE TO LIAISE WITH THE LOCAL AUTHORITY, LAND DRAINAGE SECTION WITH REGARD TO THE DISPOSAL OF THE FILTER DRAIN/LAND DRAINAGE RUNOFF.
5. COVER SLABS MUST CARRY THE BSI KITEMARK OR WILL BE REJECTED BY YORKSHIRE WATER INSPECTOR, WHERE THE CLEAR OPENING OF THE KITEMARKED PRODUCT IS DIFFERENT TO THAT OF THE COVER AND FRAME, A LOADING BEARING SLAB SHOULD BE FITTED ABOVE THE COVER SLAB TO BRING THE SIZE DOWN TO 600x600mm FOR THE YORKSHIRE WATER SPECIFIED COVER SIZE. PLEASE REFER TO CONCRETE PIPE SYSTEMS ASSOCIATION (CPSA) , TECHNICAL BULLETIN ISSUED AUTUMN 2004 FOR KITEMARKED COVER SLAB OPENING SIZES.
6. SULPHATE RESISTANT CEMENT AND PRECAST CONCRETE PRODUCTS MUST BE USED OR A LABORATORY REPORT PROVIDED PROVING THAT SUCH PRECAUTIONS ARE NOT NECESSARY.
7. THE ADOPTABLE SEWERS SHOULD BE A MINIMUM OF 1m AND MANHOLES 0.5m FROM KERB FACES AND SERVICE MARGINS.
8. SEWERS MUST HAVE 5m CLEARANCE FROM TREES AND HEDGES.
9. SEWERS TO BE LAID IN CLASS "S" BEDDING (150mm GRANULAR BED AND SURROUND) , WHERE DEPTH OF COVER TO TOP OF THE SEWER IS LESS THAN 1.2m IN HIGHWAYS AND VERGES (OR LESS THAN 900mm IN NONE VEHICULAR ACCESS AREAS) THEN A 175mm CONCRETE/COVER SLAB WILL BE PROVIDED ABOVE GRANULAR BED AND SURROUND.
10. ALL PIPEWORK 300mm DIAM. OR LESS TO BE VITRIFIED CLAY CONFORMING WITH BS 65. MINIMUM CRUSHING STRENGTHS TO BE AS FOLLOWS: 150mm DIA 40kN/m,
225mm DIA 45kN/m, 300mm DIA. 72kN/m,
11. ALL PIPEWORK 375mm DIAM. OR GREATER TO BE CONCRETE CLASS 120, 54kN/m MINIMUM CRUSHING STRENGTH.
12. THE CHAMBER SIZE OF MANHOLES WITH MORE THAN ONE CONNECTION IN THEM MAY NEED TO BE INCREASED AN INCREMENT TO ACCOMMODATE THE CONNECTIONS AND BENDS.
13. YORKSHIRE WATER POLICY IS NOT TO ACCEPT TYPE "C" BRICK MANHOLES AND 1050mm DIAM. MANHOLE RINGS. INSTEAD IT IS PREFERRED THAT YOU USE A TYPE "B" MANHOLE WITH 1200mm DIAM. OR 1500mm DIAM. RINGS, WITH THE OPENING SIGHTED OVER THE CHANNEL WHERE DEPTH OF COVER TO PIPE SOFFIT IS 1-1.5m.
14. ALL HIGHWAY WORKS AND MATERIAL TO CONFORM WITH SOUTH YORKSHIRE SPECIFICATION.
15. GULLY COVER AND FRAMES SHALL BE D400 DUCTILE IRON AND COMPLY WITH EUROPEAN STANDARD BS EN 124. THOSE SIGHTED IN ACCESSWAYS AND MEWS COURTS MUST BE SUITABLE FOR USE IN PEDESTRIAN AREAS.
16. SULPHATE RESISTANT CEMENT (C25 C40) AND PRECAST CONCRETE PRODUCTS MUST BE USED OR A LABORATORY REPORT PROVIDED PROVING THAT SUCH PRECAUTIONS ARE NOT NECESSARY.

RISK ASSESSMENT: SIGNIFICANT RISKS THAT CANNOT BE DESIGNED OUT		
RISK	LEVEL OF RISK LOW, MED, HIGH	SUGGESTED ACTION
DEEP EXCAVATIONS ASSOCIATED WITH NEW DRAINAGE WORKS	HIGH	ENSURE ALL EXCAVATIONS HAVE ADEQUATE TRENCH SUPPORTS
HANDLING LARGE DIAMETER MANHOLE RINGS AND CIRCULAR PIPES	HIGH	USE CORRECT LIFTING EQUIPMENT AND ENSURE OPERATIVES WEAR APPROPRIATE PROTECTIVE CLOTHING/GOGGLES/GLOVES/SAFETY SHOES
CONTACT WITH SEWAGE	MED	OPERATIVES TO USE CORRECT BREATHING EQUIPMENT/CORRECT PPE
NOISE	MED	OPERATIVES TO USE CORRECT EAR PROTECTION/CORRECT PPE
DRAINAGE EXCAVATIONS ADJACENT EXISTING BOUNDARY STRUCTURES	HIGH	ENSURE CORRECT SUPPORTS ARE PROVIDED TO TRENCHES AND EXCAVATIONS ADJACENT STRUCTURES
DRAINAGE EXCAVATION IN PUBLIC HIGHWAY	HIGH	ENSURE CORRECT USE OF TRENCH SUPPORTS IN EXCAVATION AND SCREEN BARRIERS TO PROTECT MEMBERS OF THE PUBLIC
MAINTAIN ACCESS TO ADJACENT PROPERTIES AND OCCUPIERS	HIGH	ENSURE WORKS ARE PROTECTED WITH BARRIERS AND SIGNS TO GUIDE MEMBERS OF THE PUBLIC AWAY FROM THE AREA
DRAINAGE EXCAVATIONS NEAR TO EXISTING SERVICES	HIGH	ENSURE WORKS ARE PROTECTED WITH BARRIERS AND SIGNS TO GUIDE MEMBERS OF THE PUBLIC AWAY FROM THE AREA
WORKING IN CONFINED SPACES, WORKING IN DRAINS AND MANHOLES	HIGH	CONFINED SPACES ENTRY PROCEDURES TO BE FOLLOWED, ALL CARRY OUT RISK ASSESSMENTS PRIOR TO WORK BEING UNDERTAKEN BY CONTRACTOR, GAS TESTING TO TAKE PLACE BEFORE ALL ENTRIES INTO CONFINED SPACES
WORKING IN HIGHWAYS / RISKS FROM VEHICLE AND PLANT	HIGH	ALL WORKERS TO BE BRIEFED AND FENCED FROM MOVING VEHICULAR TRAFFIC, ALL WORKERS TO WEAR HIGH VISIBILITY CLOTHING, ALL PLANT TO HAVE VISUAL AND AUDIBLE WARNING SYSTEMS.
ROAD AND DRAINAGE CONSTRUCTION	HIGH	ALL EXCAVATIONS TO BE ADEQUATELY FENCED OFF AND SUPPORTED AND/OR BATTERED BACK TO PREVENT COLLAPSE. ALL OPERATIVES TO USE METHODS OF LIFTING AND WORK IN ACCORDANCE WITH LOLER REGS.
IT IS ASSUMED THAT WORKS ASSOCIATED WITH THIS DESIGN WILL BE UNDERTAKEN BY A PERSON OR PERSONS WHO ARE COMPETENT AND HAVE THE REQUIRED LEVEL OF EXPERIENCE AND EXPERTISE		

- PROPOSED SECTION 104 SURFACE WATER SEWER
- PROPOSED SECTION 104 FOUL WATER SEWER
- PROPOSED HIGHWAY DRAIN
- EXISTING PUBLIC SEWER
- NEW HIGHWAY GULLY & CONNECTION
- DRAINAGE EASEMENT
- FORWARD VISIBILITY SPLAY
- PROPOSED EARTH BANKING
- +0.00m PROPOSED ROAD / GROUND LEVELS
- LOCATION OF NEW TRAFFIC SIGN
- TACTILE PAVED PEDESTRIAN CROSSING
- PROPOSED GRASSED AREA
- VISIBILITY SPLAY
- FLOOD ZONE
- EXISTING SURVEY INFORMATION
- PROPOSED ROAD ALIGNMENT
- EXISTING HIGHWAY GULLY & CONNECTION
- EXISTING HIGHWAY GULLY & CONNECTION TO BE REMOVED
- +0.00m EXISTING SURVEY LEVELS
- EXISTING SURFACE WATER
- STREETNAME PLATES BMBC SPECIFICATION
- PROPOSED LINE OF ON-SITE ELECTRIC CABLE
- POST & RAIL FENCING TO REAR OF PLATEAU WHERE EMBANKMENT IS GREATER THAN 1m HIGH
- PROPOSED BLOCK PAVING

Street Lighting Arrangement

Denotes 10M galvanised steel column with Aria 80LED complete with electronic PEC.

Denotes esisting column to be removed.

Denotes exisiting column with lantern change to ArlaLED

All materials to comply fully with current BMBC Street Lighting Specification.

It is the responsibility of the developer to advise their clients of the location of street lighting columns relative to their property and to programme column installation works commensurate with property occupation.
Column positions may be adjusted slightly to suit site conditions and services, but must not normally be erected within 500mm of defined driveway boundaries.
BMBC will not enter into third party discussion on column positions, any such discussions will be carried out between BMBC and the developer.

The street lighting columns and lanterns and their maintenance remain the responsiblity of the developer until completion of the adoption process.

All lighting columns are to be provided with an unmetered single phase electricity supply via the REC cable network.
It is expected that the developer will coordinate with the REC regarding the installation of any cable ducts they may require.

REFER TO BMBC 'STREET LIGHTING ARRANGEMENT' 12.1/880 FOR DESIGN & SPECIFICATION

Rev S. Amendments made to Roads 1A & 1B to suit BMBC comments & as built levels 26.07.17 HH
Double gully connection at chainage 580m amended to suit BMBC agreed comments.
Rev R. 2no. gullys added to Road 1 - 1A junction as instruction by BMBC 13.06.17 HH
Rev P. Gully connections located near lighting columns D11 & N21 amended 05.06.17 HH
Gully & connection near D13 omitted.
Rev N. Foul sewer amended to suit surveyed invert level (F1S) 24.04.17 HH
Rev M. SWS updated to suit approved YW design 05.04.17 HH
Rev L. Proposed details approved by BMBC. 'Preliminary Issue' removed. 31.01.17 HH
Rev K. Directional arrows added, traffic signs repositioned and white lining amended to suit BMBC comments dated 10.11.16 11.11.16 HH
Rev J. Gully connection adjacent to lighting coloumn D11, swept paths removed, key amended, plateau along Rd1 increased & bank levels amended to suit BMBC comments 04.11.16 HH
Rev H. On-site electric cable added, Proposed streetname locations added, Channel blocks added to Road 1B to suit BMBC comments dated 21.09.16 31.10.16 HH
Rev G. New gullys added to ch45m on Dearne Hall Road, Land drainage connection added, 0.5m Berm added to back of footpath, Additional road signs added to front of no. 87 & 93 Dearne Hall Road. 28.09.16 HH
Rev F. Sub station added to suit latest planning layout. Gullys amended to new link road. 20.09.16 HH
Rev E. BMBC street lighting arrangement added to layout 30.08.16 HH
Rev D. Proposed drainage amended to suit full on-site design. Amendments made to suit BMBC comments dated 02.06.16 17.08.16 HH
Rev C. Amended to suit BMBC requirements for the Section 278 works 01.06.16 HH
Rev B. Proposed road & sewer details amended. Long Sections removed 27.10.15 HH
Rev A. SWS outfall connection amended. Highway alignment amended to suit BMBC 15.10.15 HH

Haigh Huddleston & Associates
Civil Structural Engineering Consultants
Firth Buildings, 99 - 101 Leeds Rd, Dewsbury, WF12 7BU t 01924 464342 f 01924 450662
e trevor.haigh@haighhuddleston.co.uk

Client
BARRATT DAVID WILSON HOMES

Project
LOW BARUGH

Detail
PROPOSED JUNCTION ENGINEERING LAYOUT
(located near Millers Inn, Dearne Hall Road)

Dwn	Chkd	Date	Scale	Dwg No.
HH		DEC-14	1:250 @A0	E14/6120/033-01S