
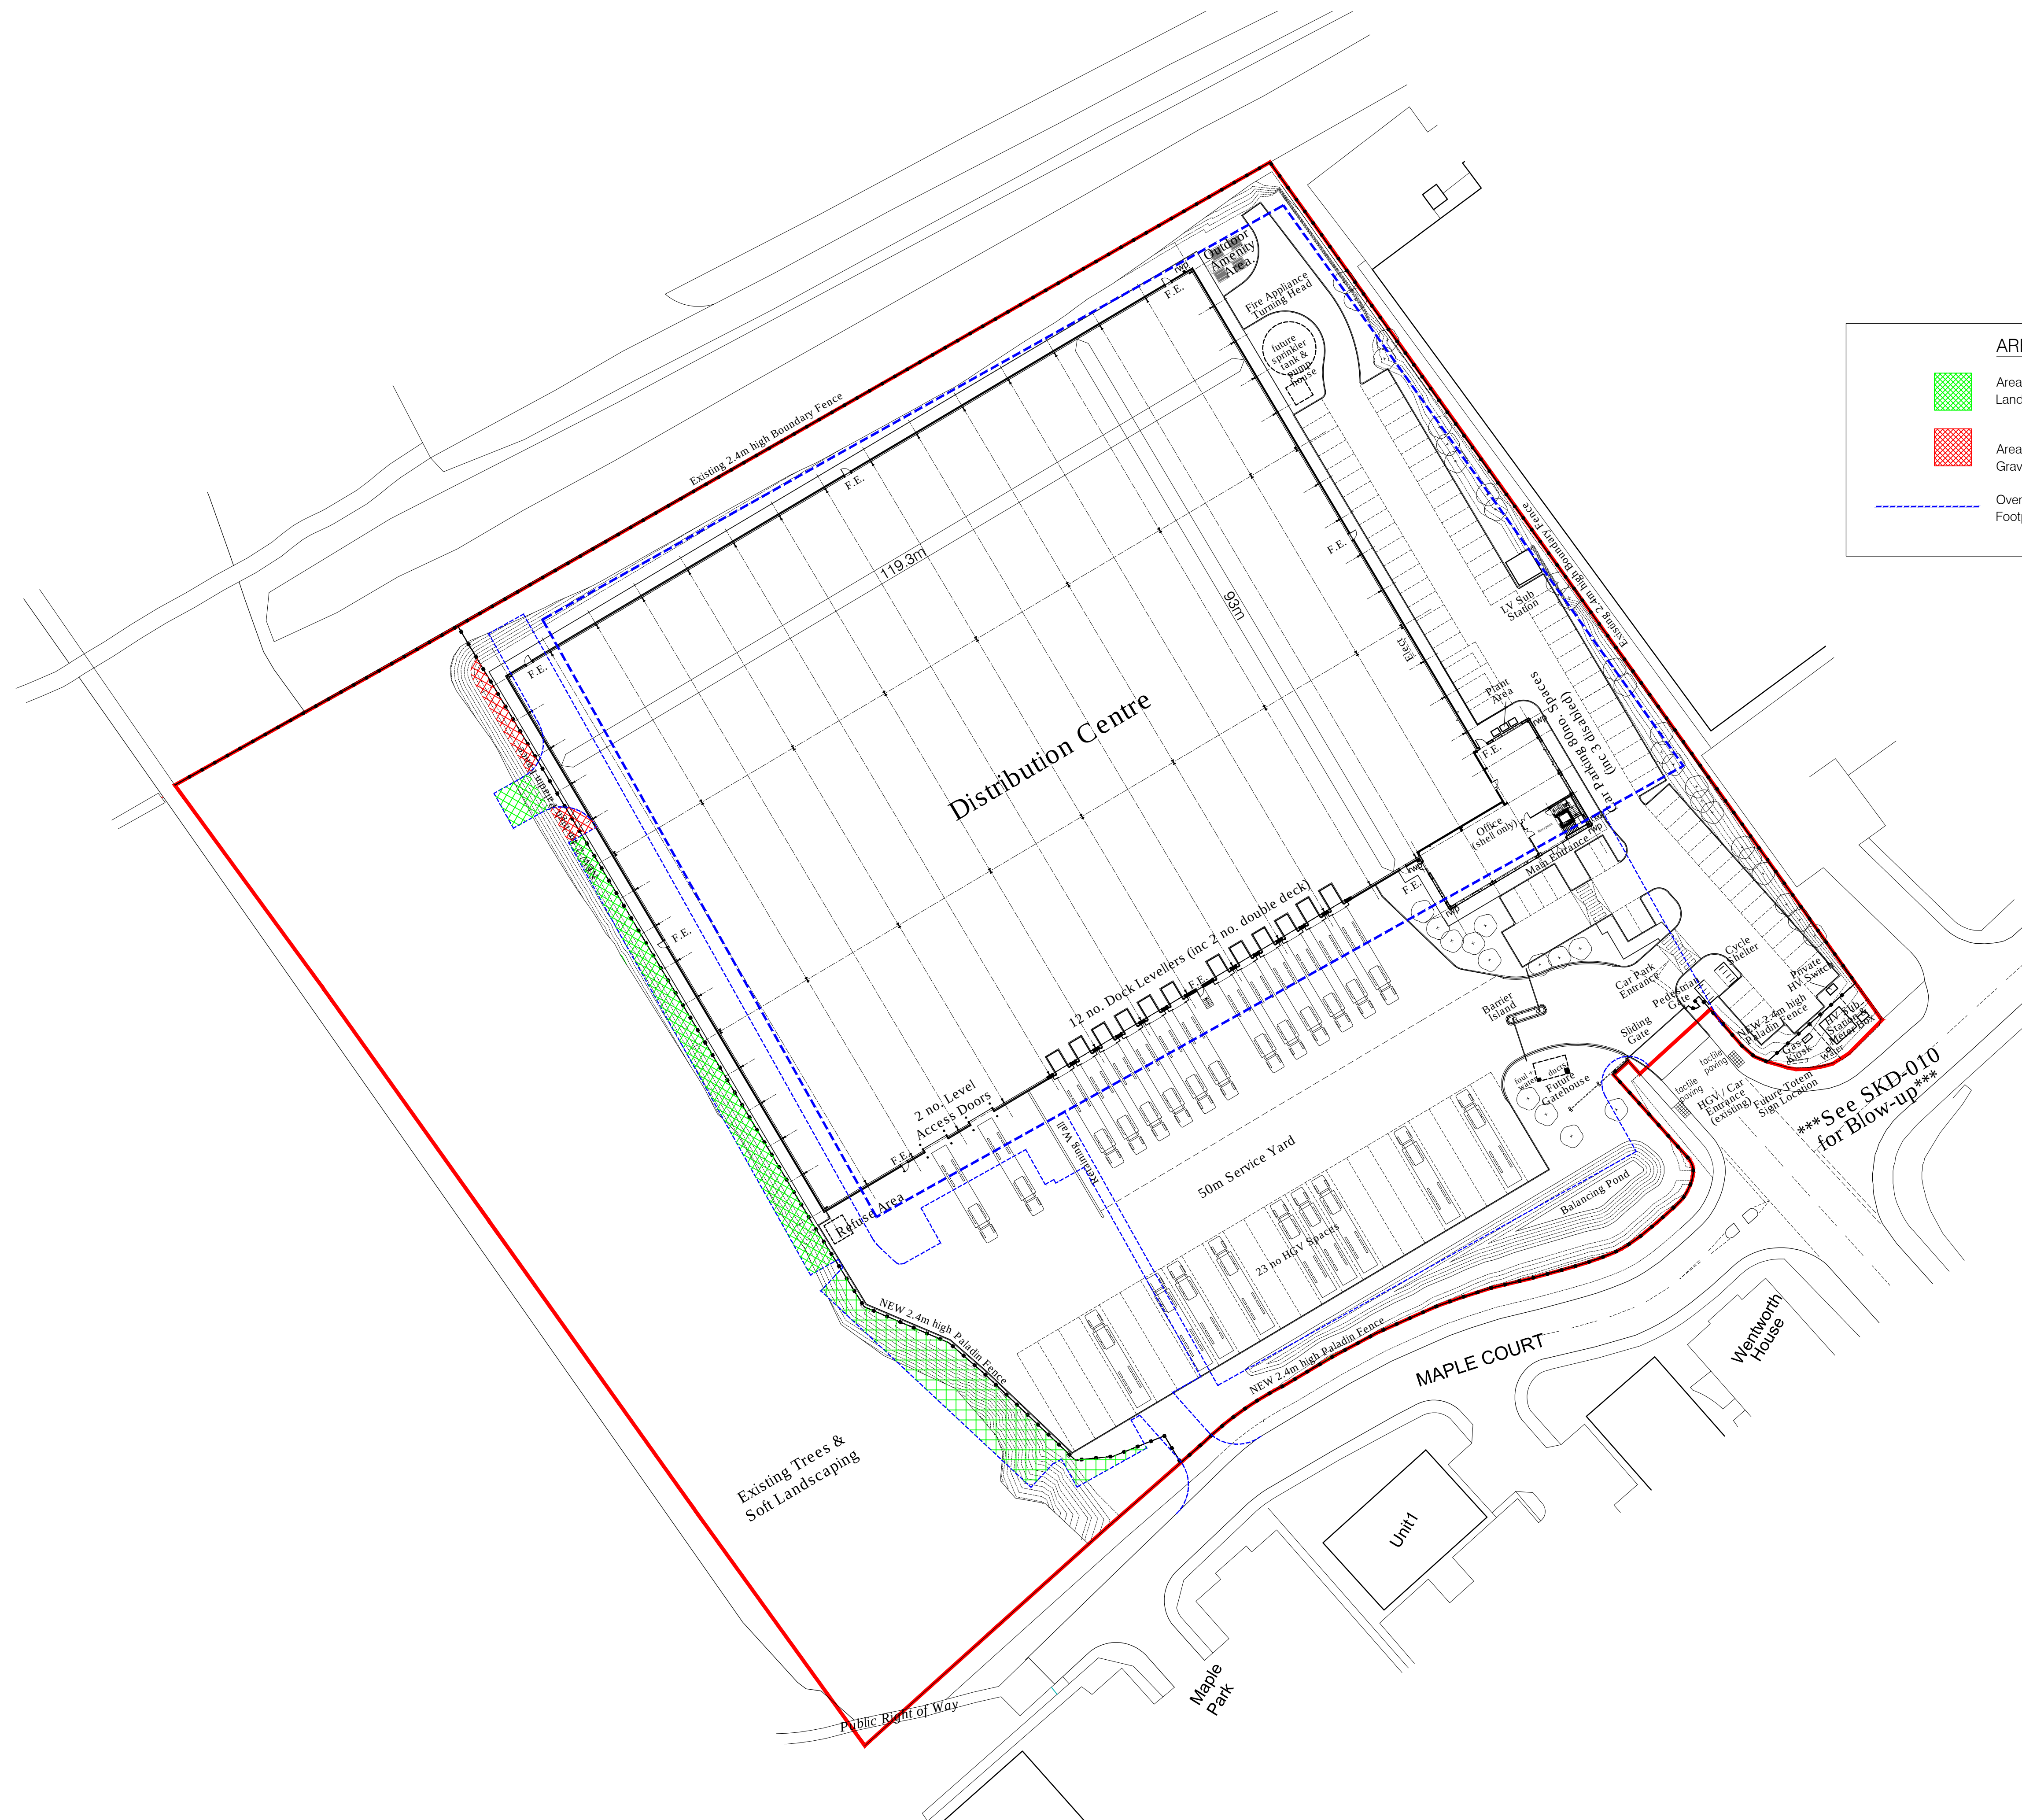


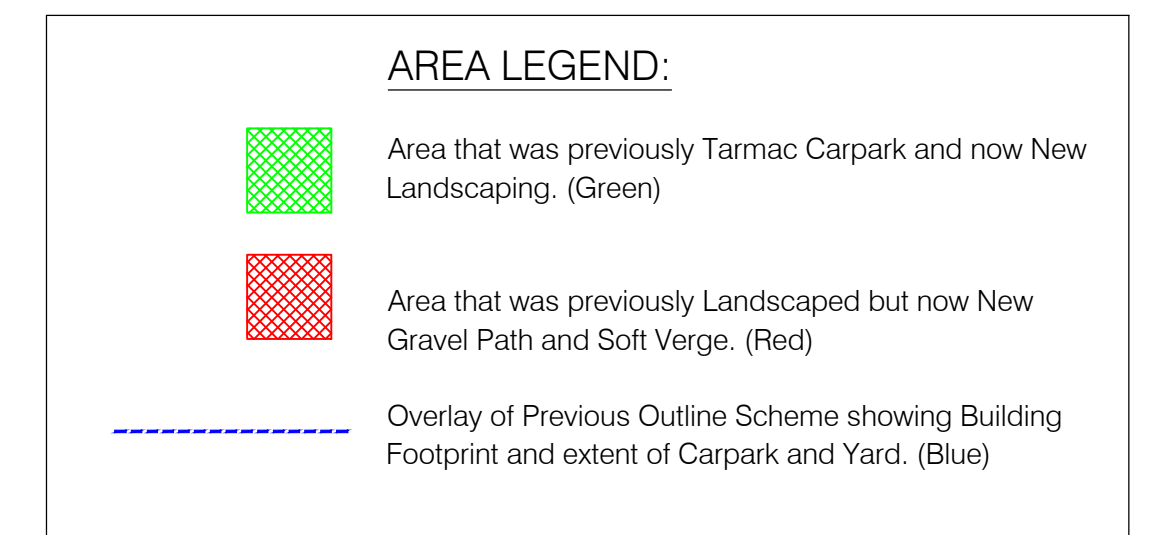

no. date revision by

 **architects**

aja architects llp
1170 Elliott Court
Herald Avenue
Coventry Business Park
COVENTRY CV5 6UB

T: 024 7625 3200
F: 024 7625 3210
E: aja@aja-architects.com
W: www.aja-architects.com

aja architects llp is a limited liability partnership registered in England No. OC326721

client



project

Proposed Development
Maple Road
Tankersley
South Yorkshire

drawing

Developed Site Layout Plan
-with Outline Approved
Building and Yard Overlaid

scale	1:500 @ A1	drawn	RPW
checked	spp	date	02.08.19
no			