



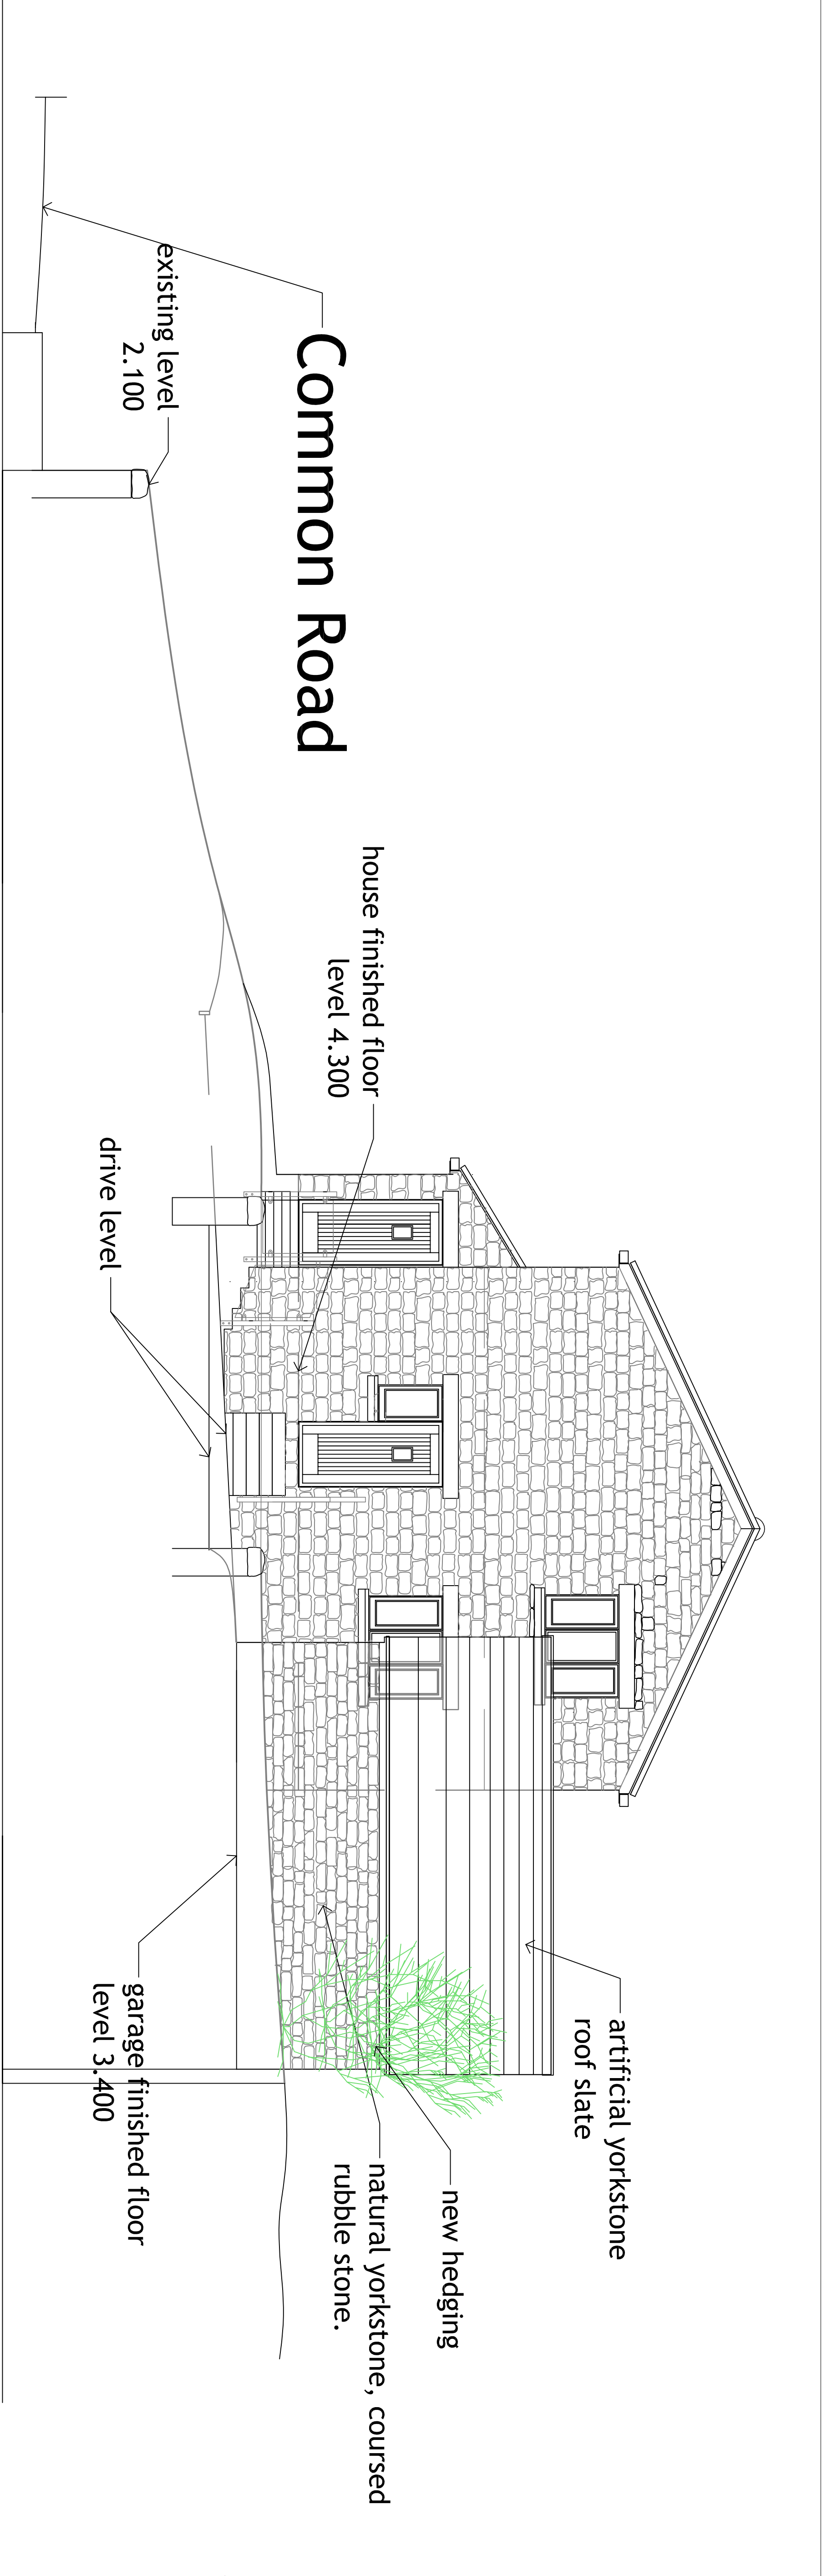


Copyright WJL 2009
Do Not Scale

section b-b

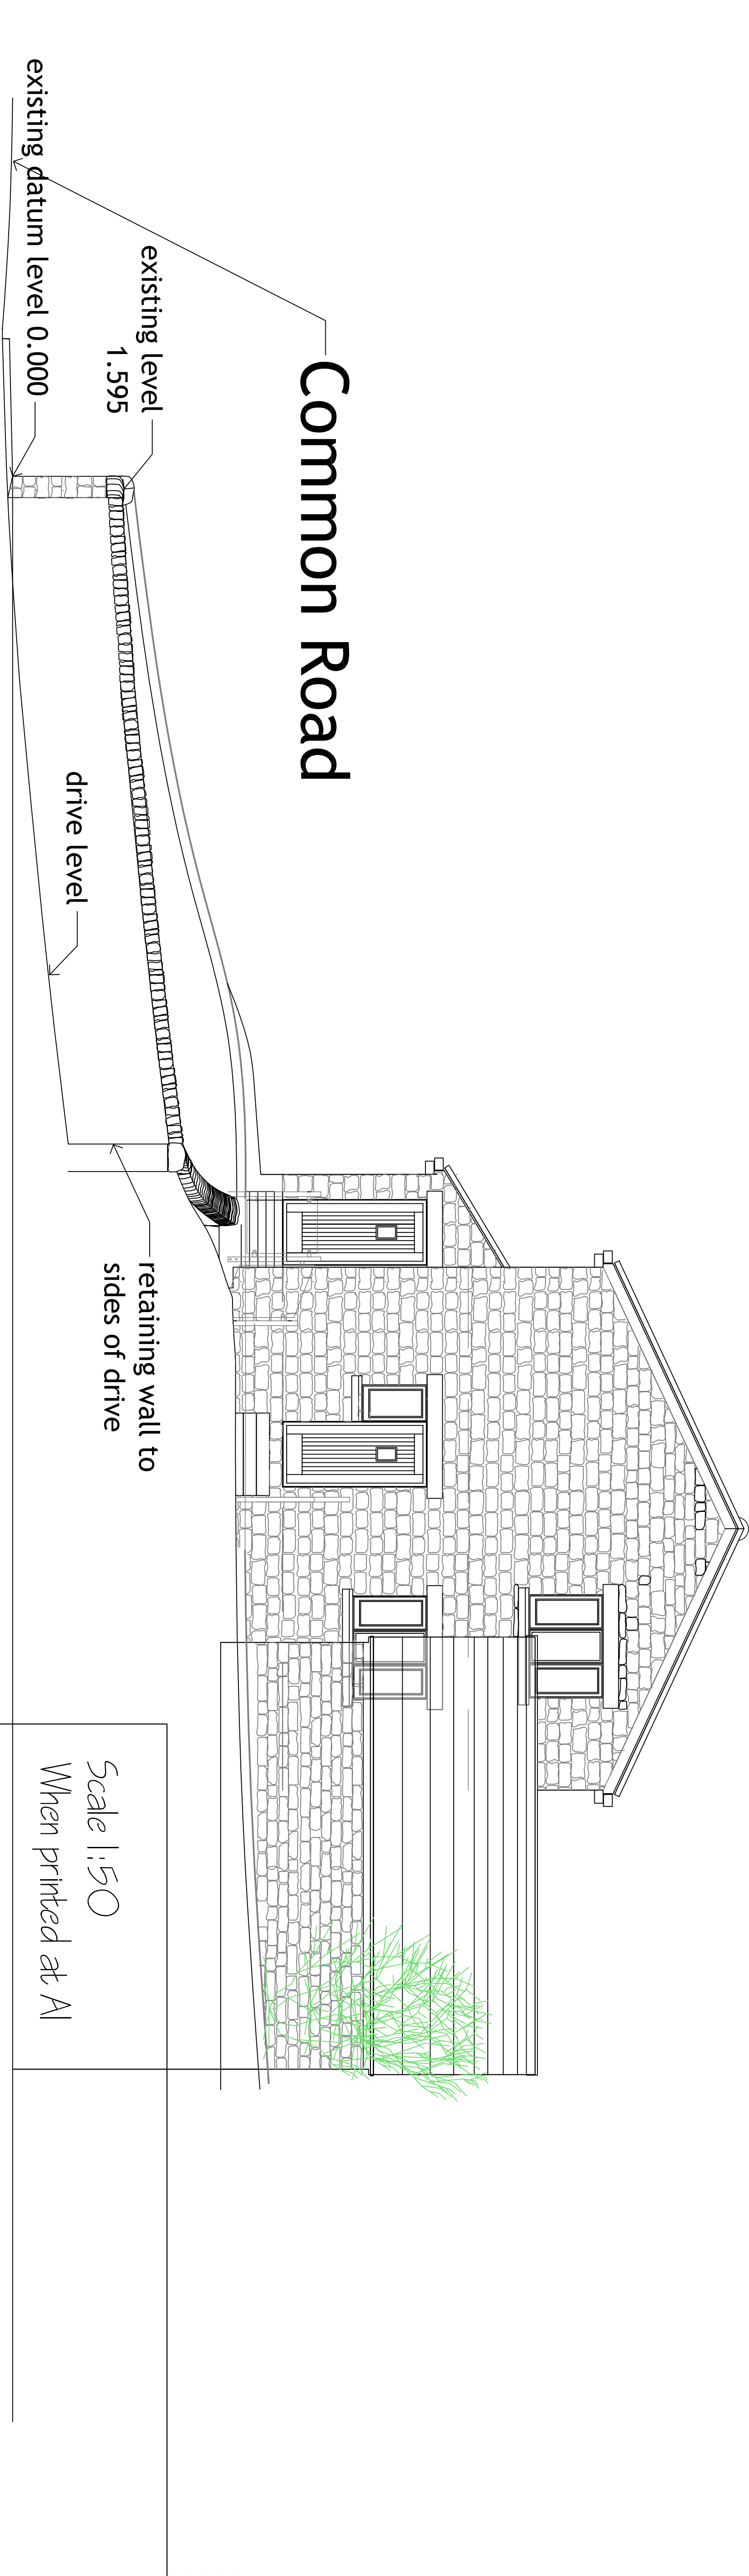

Scale 1:50
When printed at A1

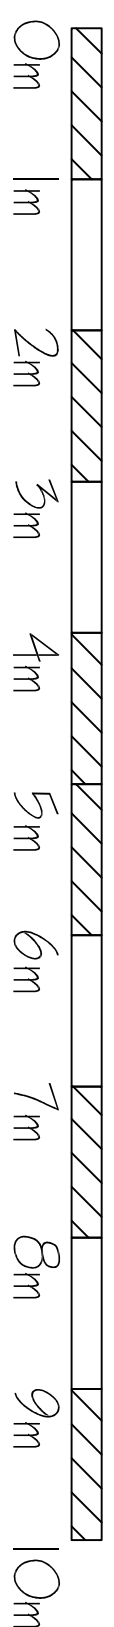

WILLIAM OSBORN FCIOB
Building Surveyor &
Chartered Builder
341 Palace
Thorhill Estate
Dorchester Wiltshire DT1 1OP
e-mail: bill@williamosb.com

14
WJL 07964 577299

Client: AOC Plant Services Ltd
Proposed development
at Common Road
Brierley

Proposed
section b-b and c-c
through the site

WJO | Draw No: WJO.025.03

Nov 2009 | Scale: 1:50 at A1